
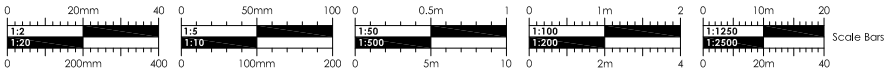


A

ADDED SOLAR PANELS

EM

28/05/26

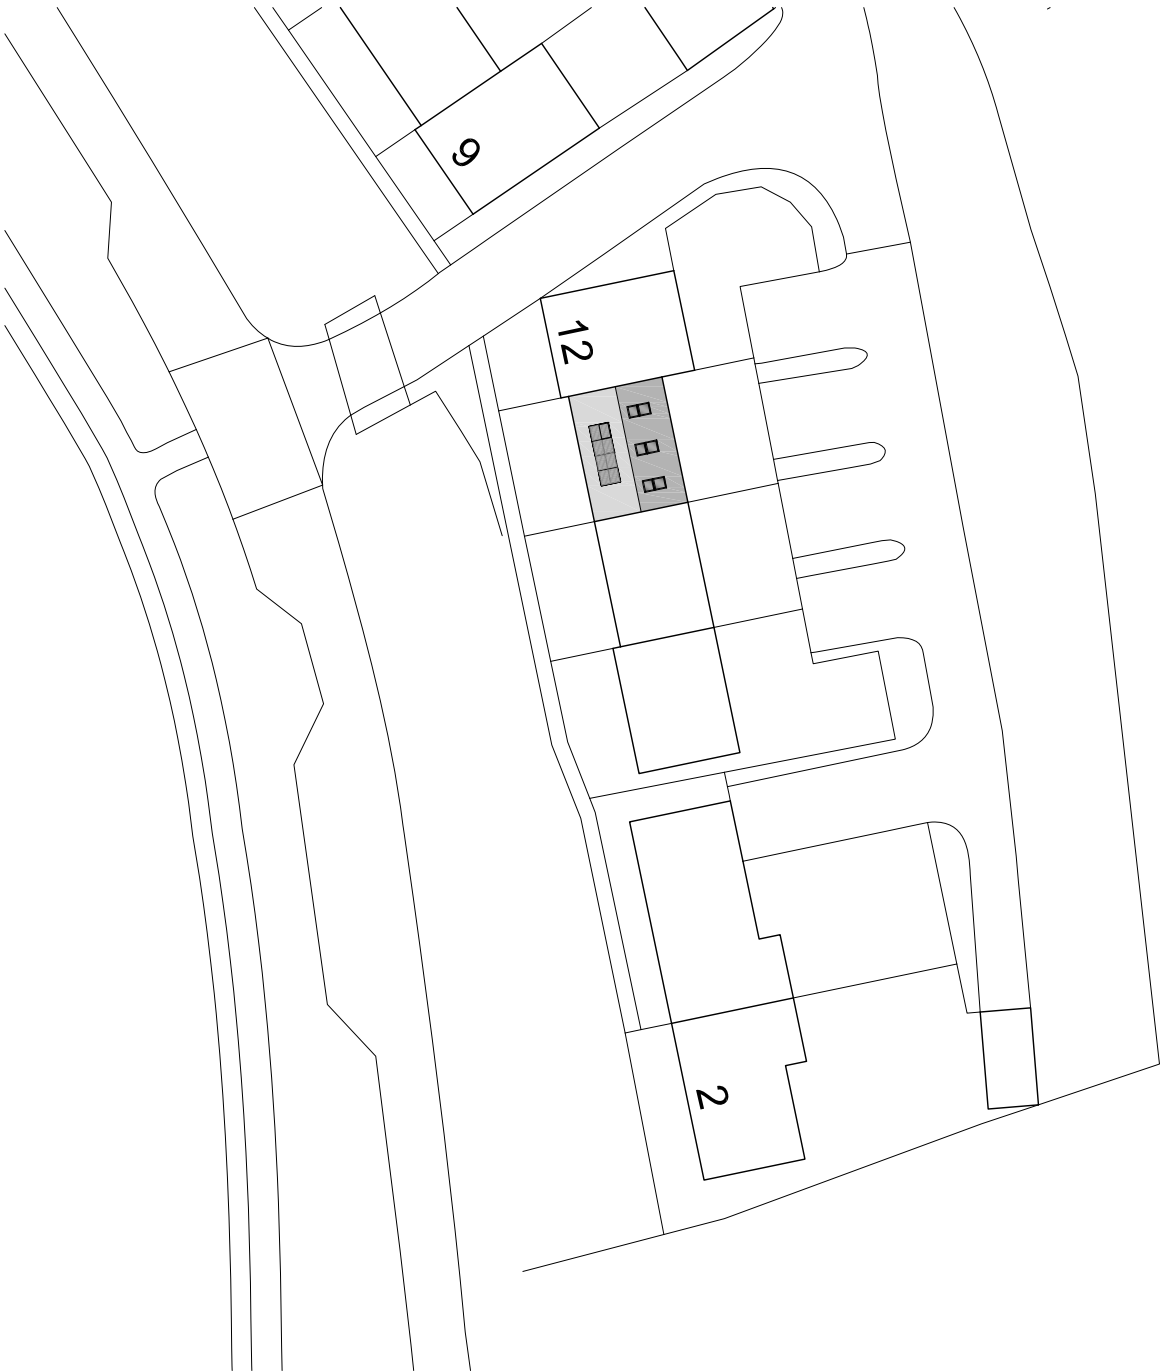

 CLARK & MASLIN Unit 5, Charlton Business Park Crudwell Road, Malmesbury Wiltshire, SN16 9RU Telephone: 01666 822911 Planning Architecture Conservation	Client EMMA MASSEY Project PROPOSED LOFT CONVERSION, 10 IMPERIAL DRIVE, ASHTON KEYNES, WILTSHIRE, SN6 6GB Description PROPOSED BLOCK PLAN	Document Type PLANNING DRAWING Scale 1:500 PG Size A4 Date MAR '26 Drawn - Drawing No 5911/51 Revision A	
--	--	--	--