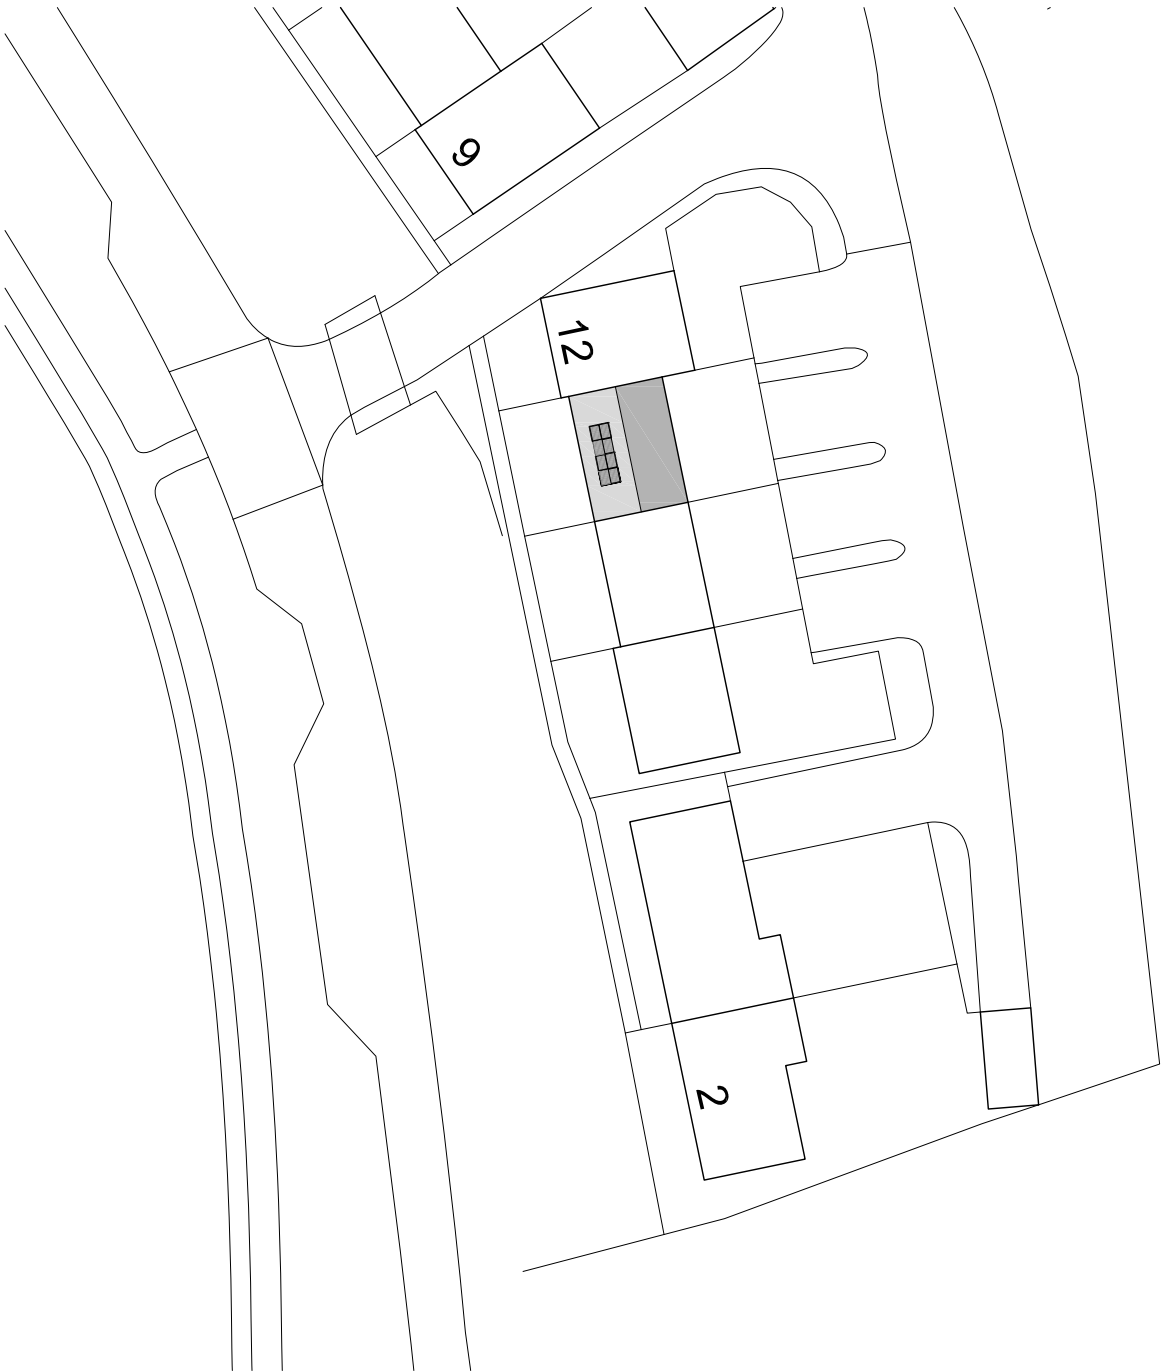


CLARK & MASLIN
Unit 5, Charlton Business Park
Crudwell Road, Malmesbury
Wiltshire, SN16 9RU
Telephone: 01666 822911
Planning Architecture Conservation

Client EMMA MASSEY		Document Type SURVEY DRAWING	
Project PROPOSED LOFT CONVERSION, 10 IMPERIAL DRIVE, ASHTON KEYNES, WILTSHIRE, SN6 6GB		Scale 1:500	PG Size A4
Description EXISTING BLOCK PLAN		Date MAR '26	Drawn -
		Drawing No 5911/03	Revision A