


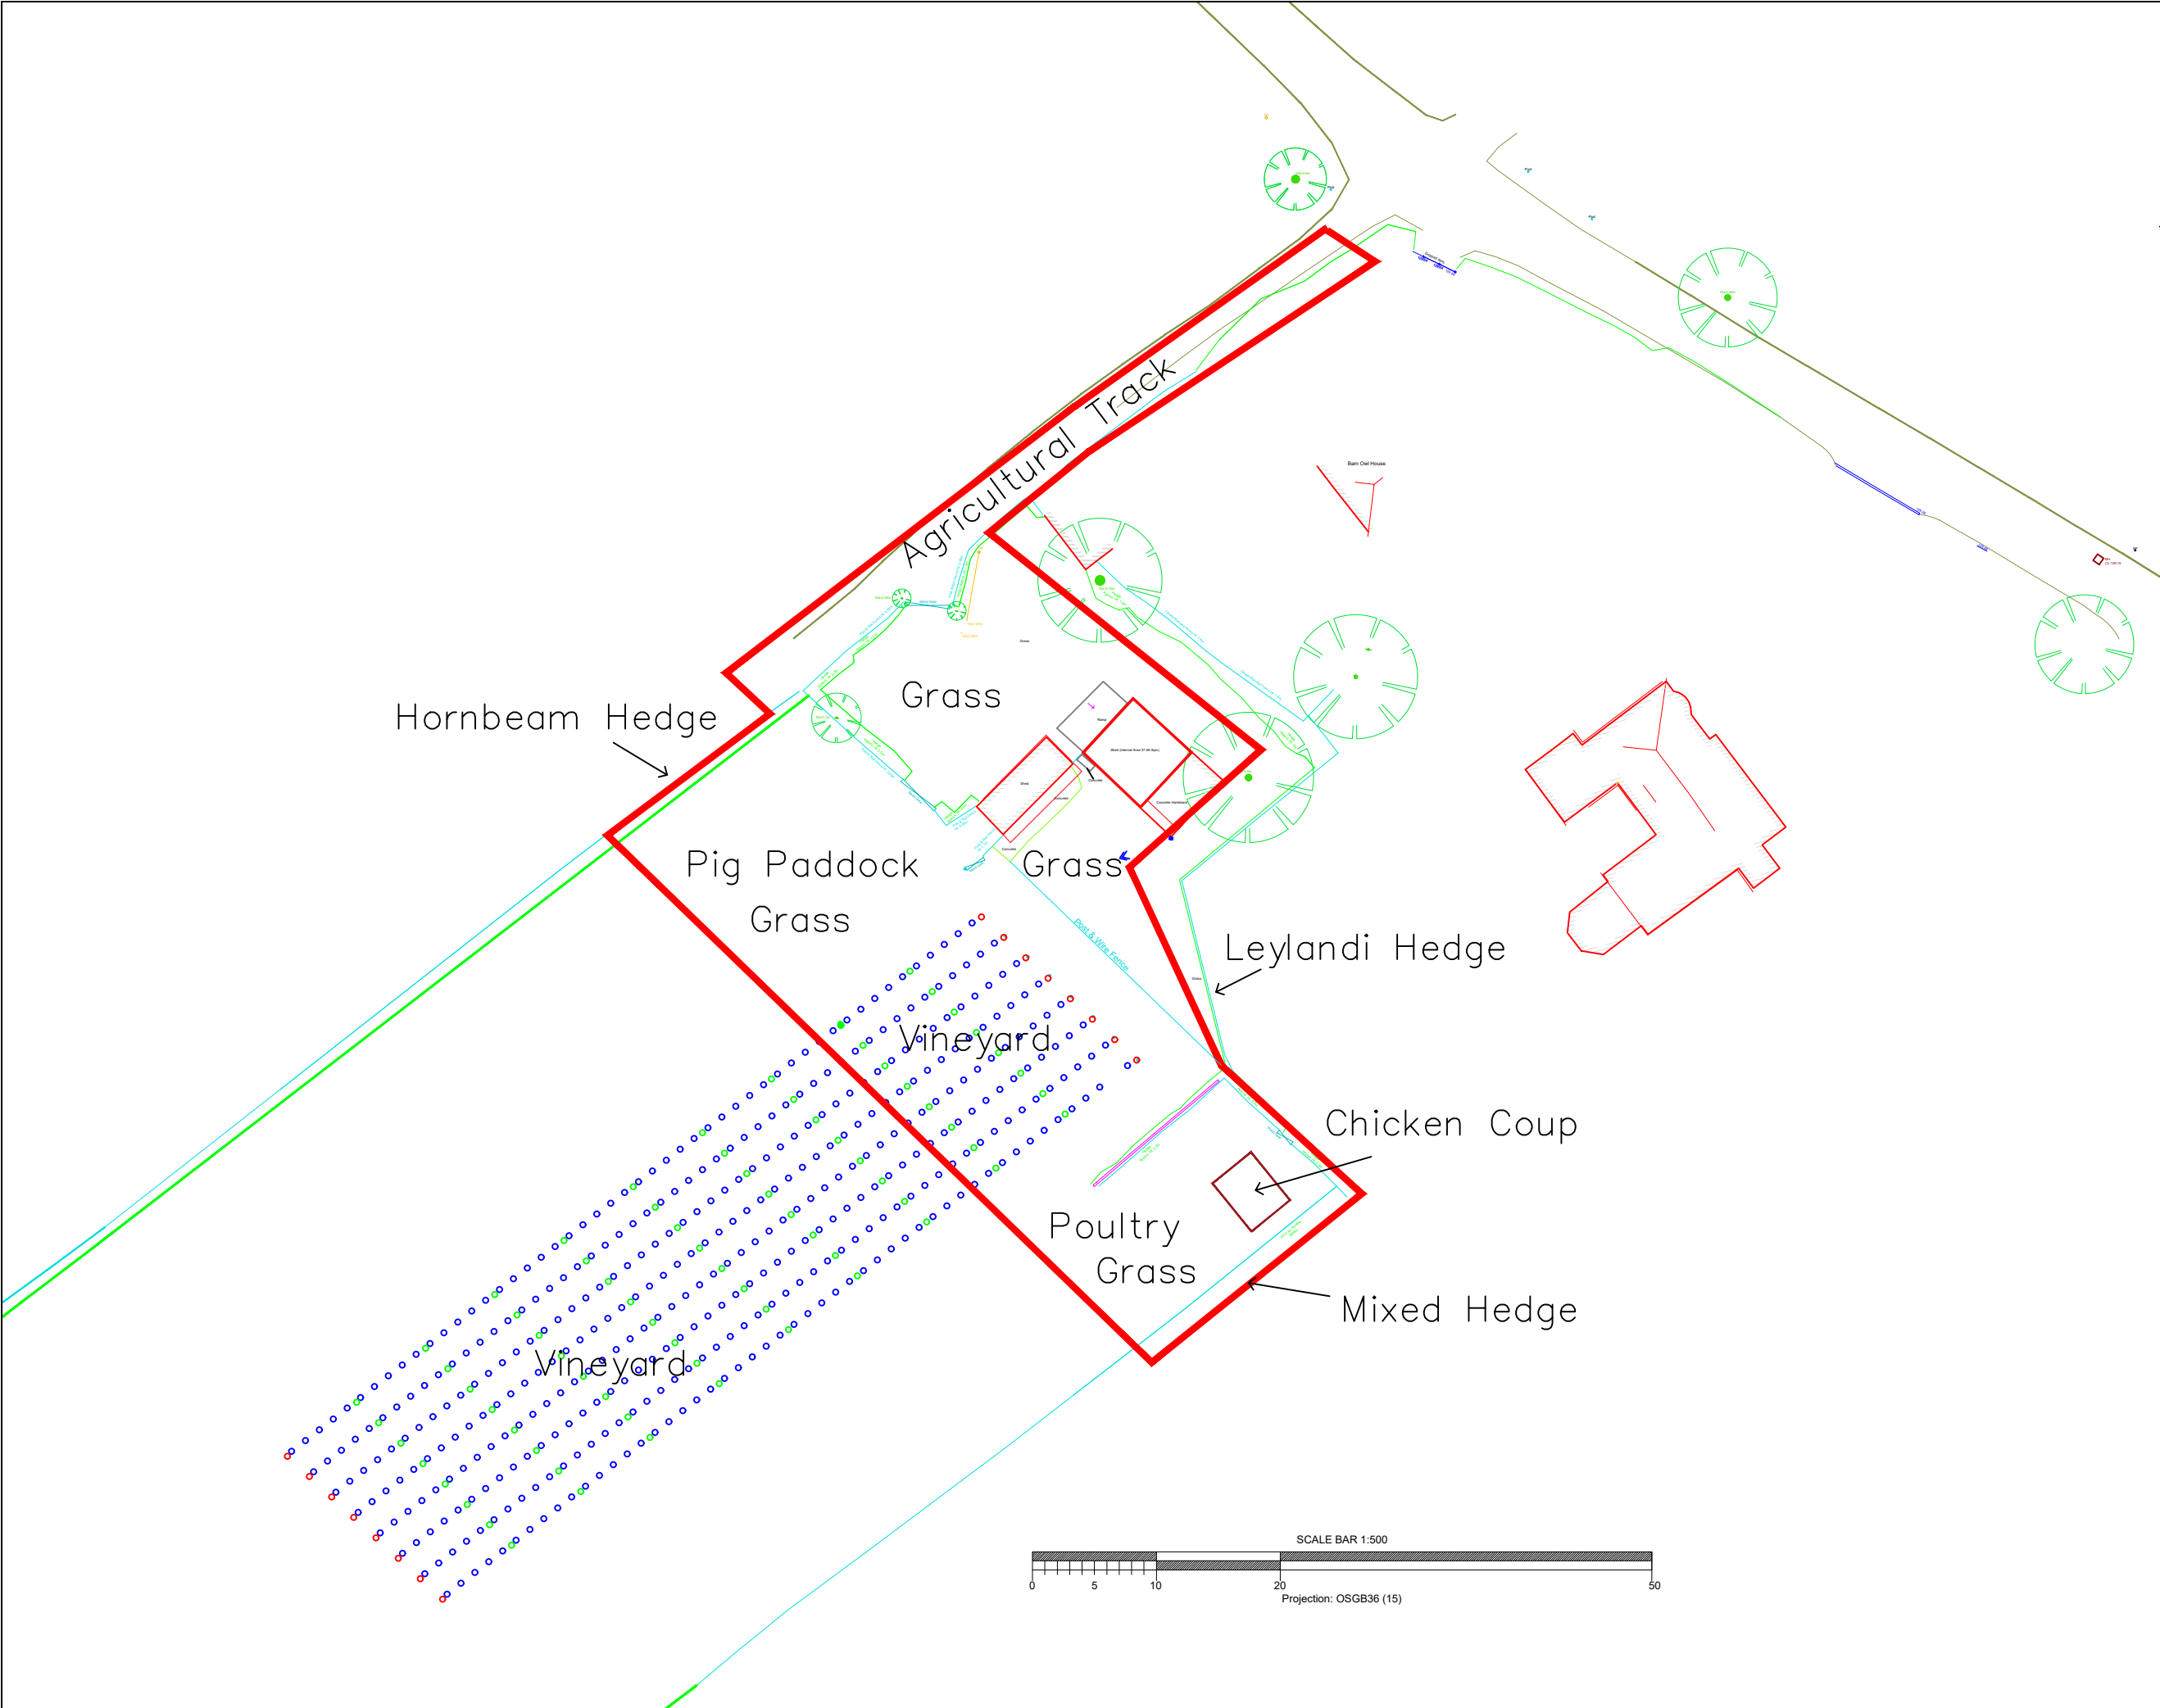

NOTES: 1. This drawing is copyright of Larkham Design Ltd and must not be used without their permission. 2. This drawing has been produced to support a planning application and should not be used for any other purpose		
Rev	Amendment	Date
A		
Client & Project Address: Land Off Tytherley Road, Winterslow, Wilts. SP5 1PZ		
Project Description: Vineview Cottage		
Drawing Title: Baseline Habitat		
Scale: 1:500 at A3		
Drawing Ref: 0996/Pr/10		Rev: A