




BLOCK PLAN AS EXISTING 1:200

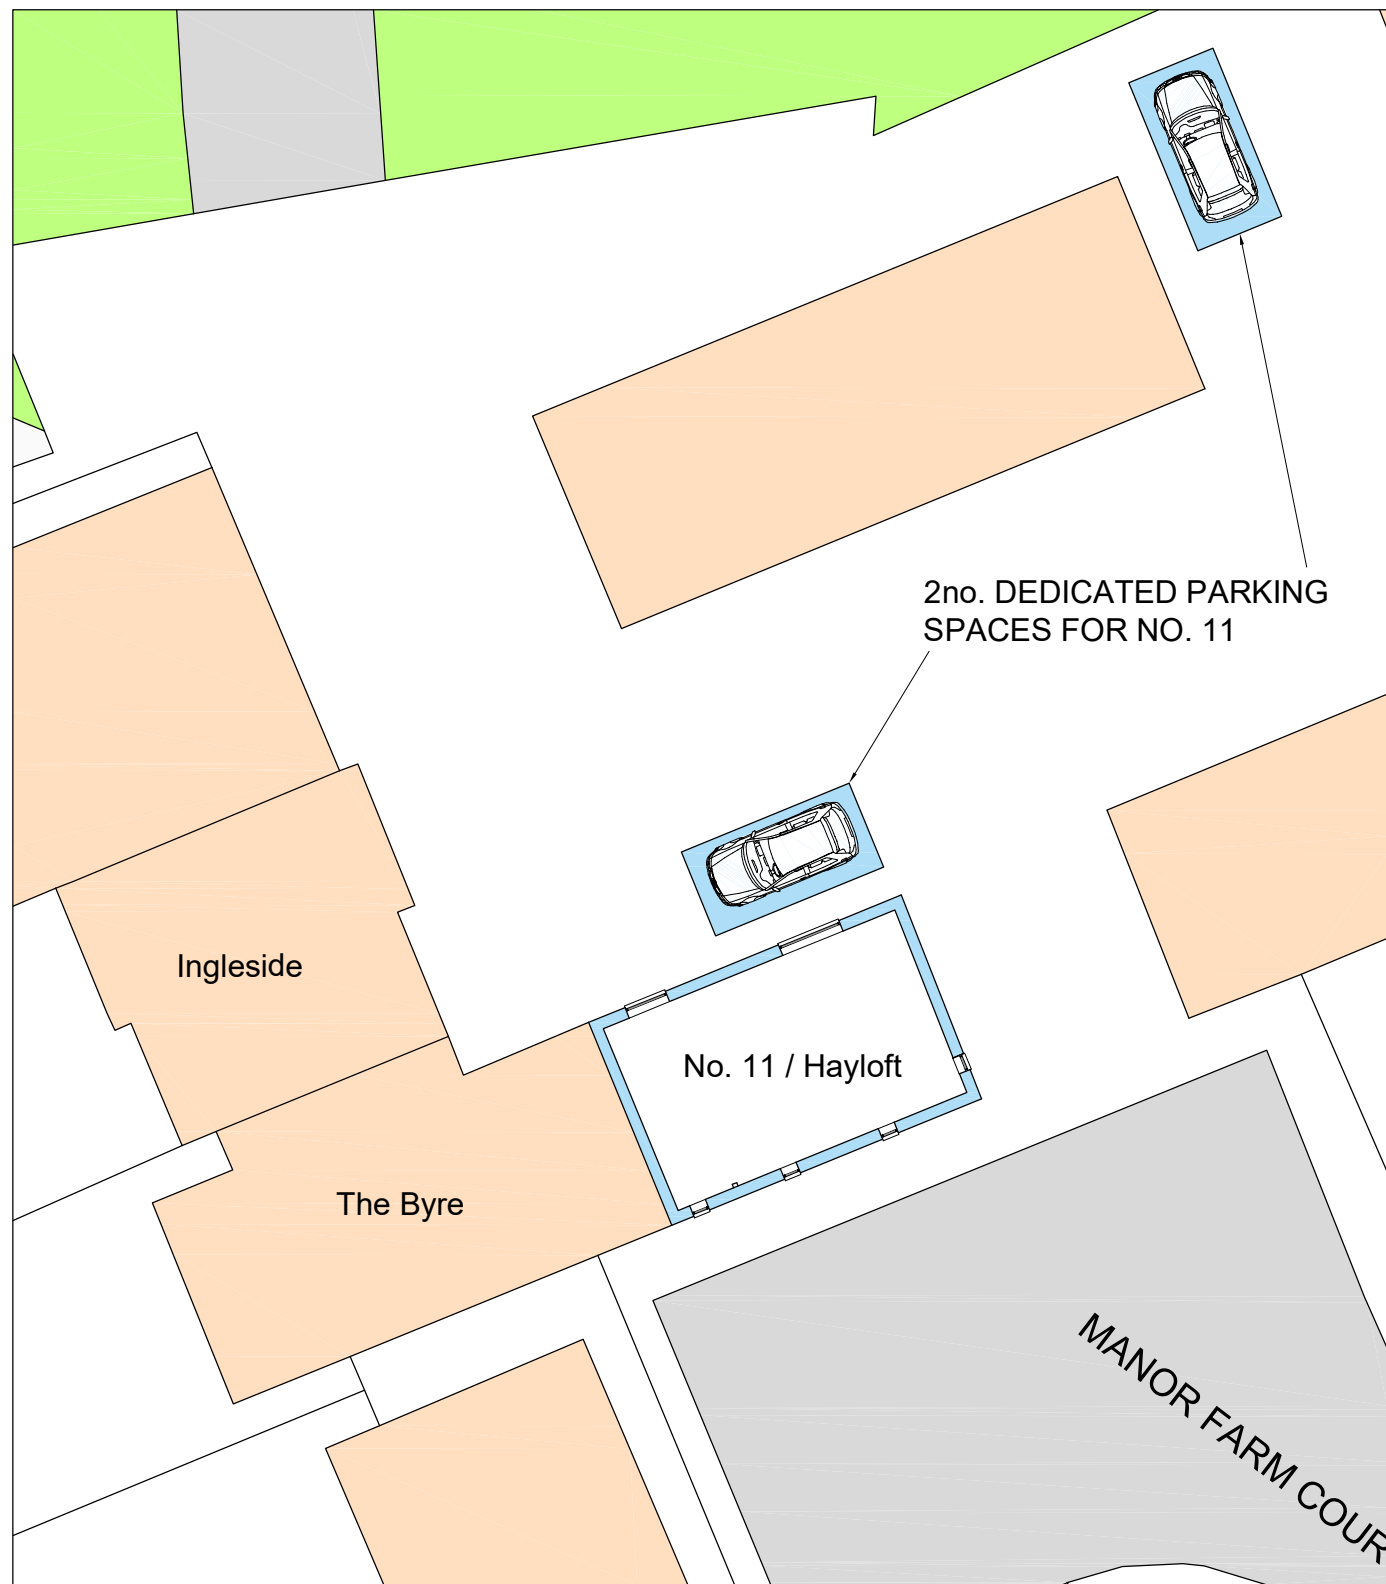


BLOCK PLAN AS PROPOSED 1:200

SIMPLE PLANS
PLANNING & DESIGN SERVICES
e: simpleplans76@gmail.com m: 07715 707733
www.simpleplans.net

© COPYRIGHT
No part of this drawing may be reproduced without written consent.
All contractors must visit site and be responsible for taking and checking all dimensions relating to this work.
Do not scale from this drawing.

REVISION NOTES

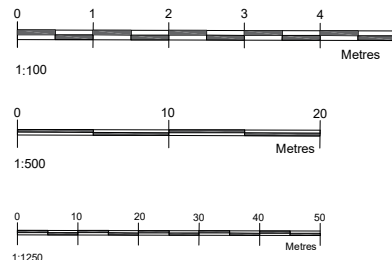

STATUS
PLANNING

PROJECT LOFT CONVERSION 11 MANOR FARM COURT, PURTON STOKE, SWINDON, SN5 4LA	
DATE / DRAWN BY 02.04.26 JD	SCALE 1:200@A3
DRAWING TITLE BLOCK PLANS AS EXISTING & AS PROPOSED	PROJECT NO PL03
	REV A