


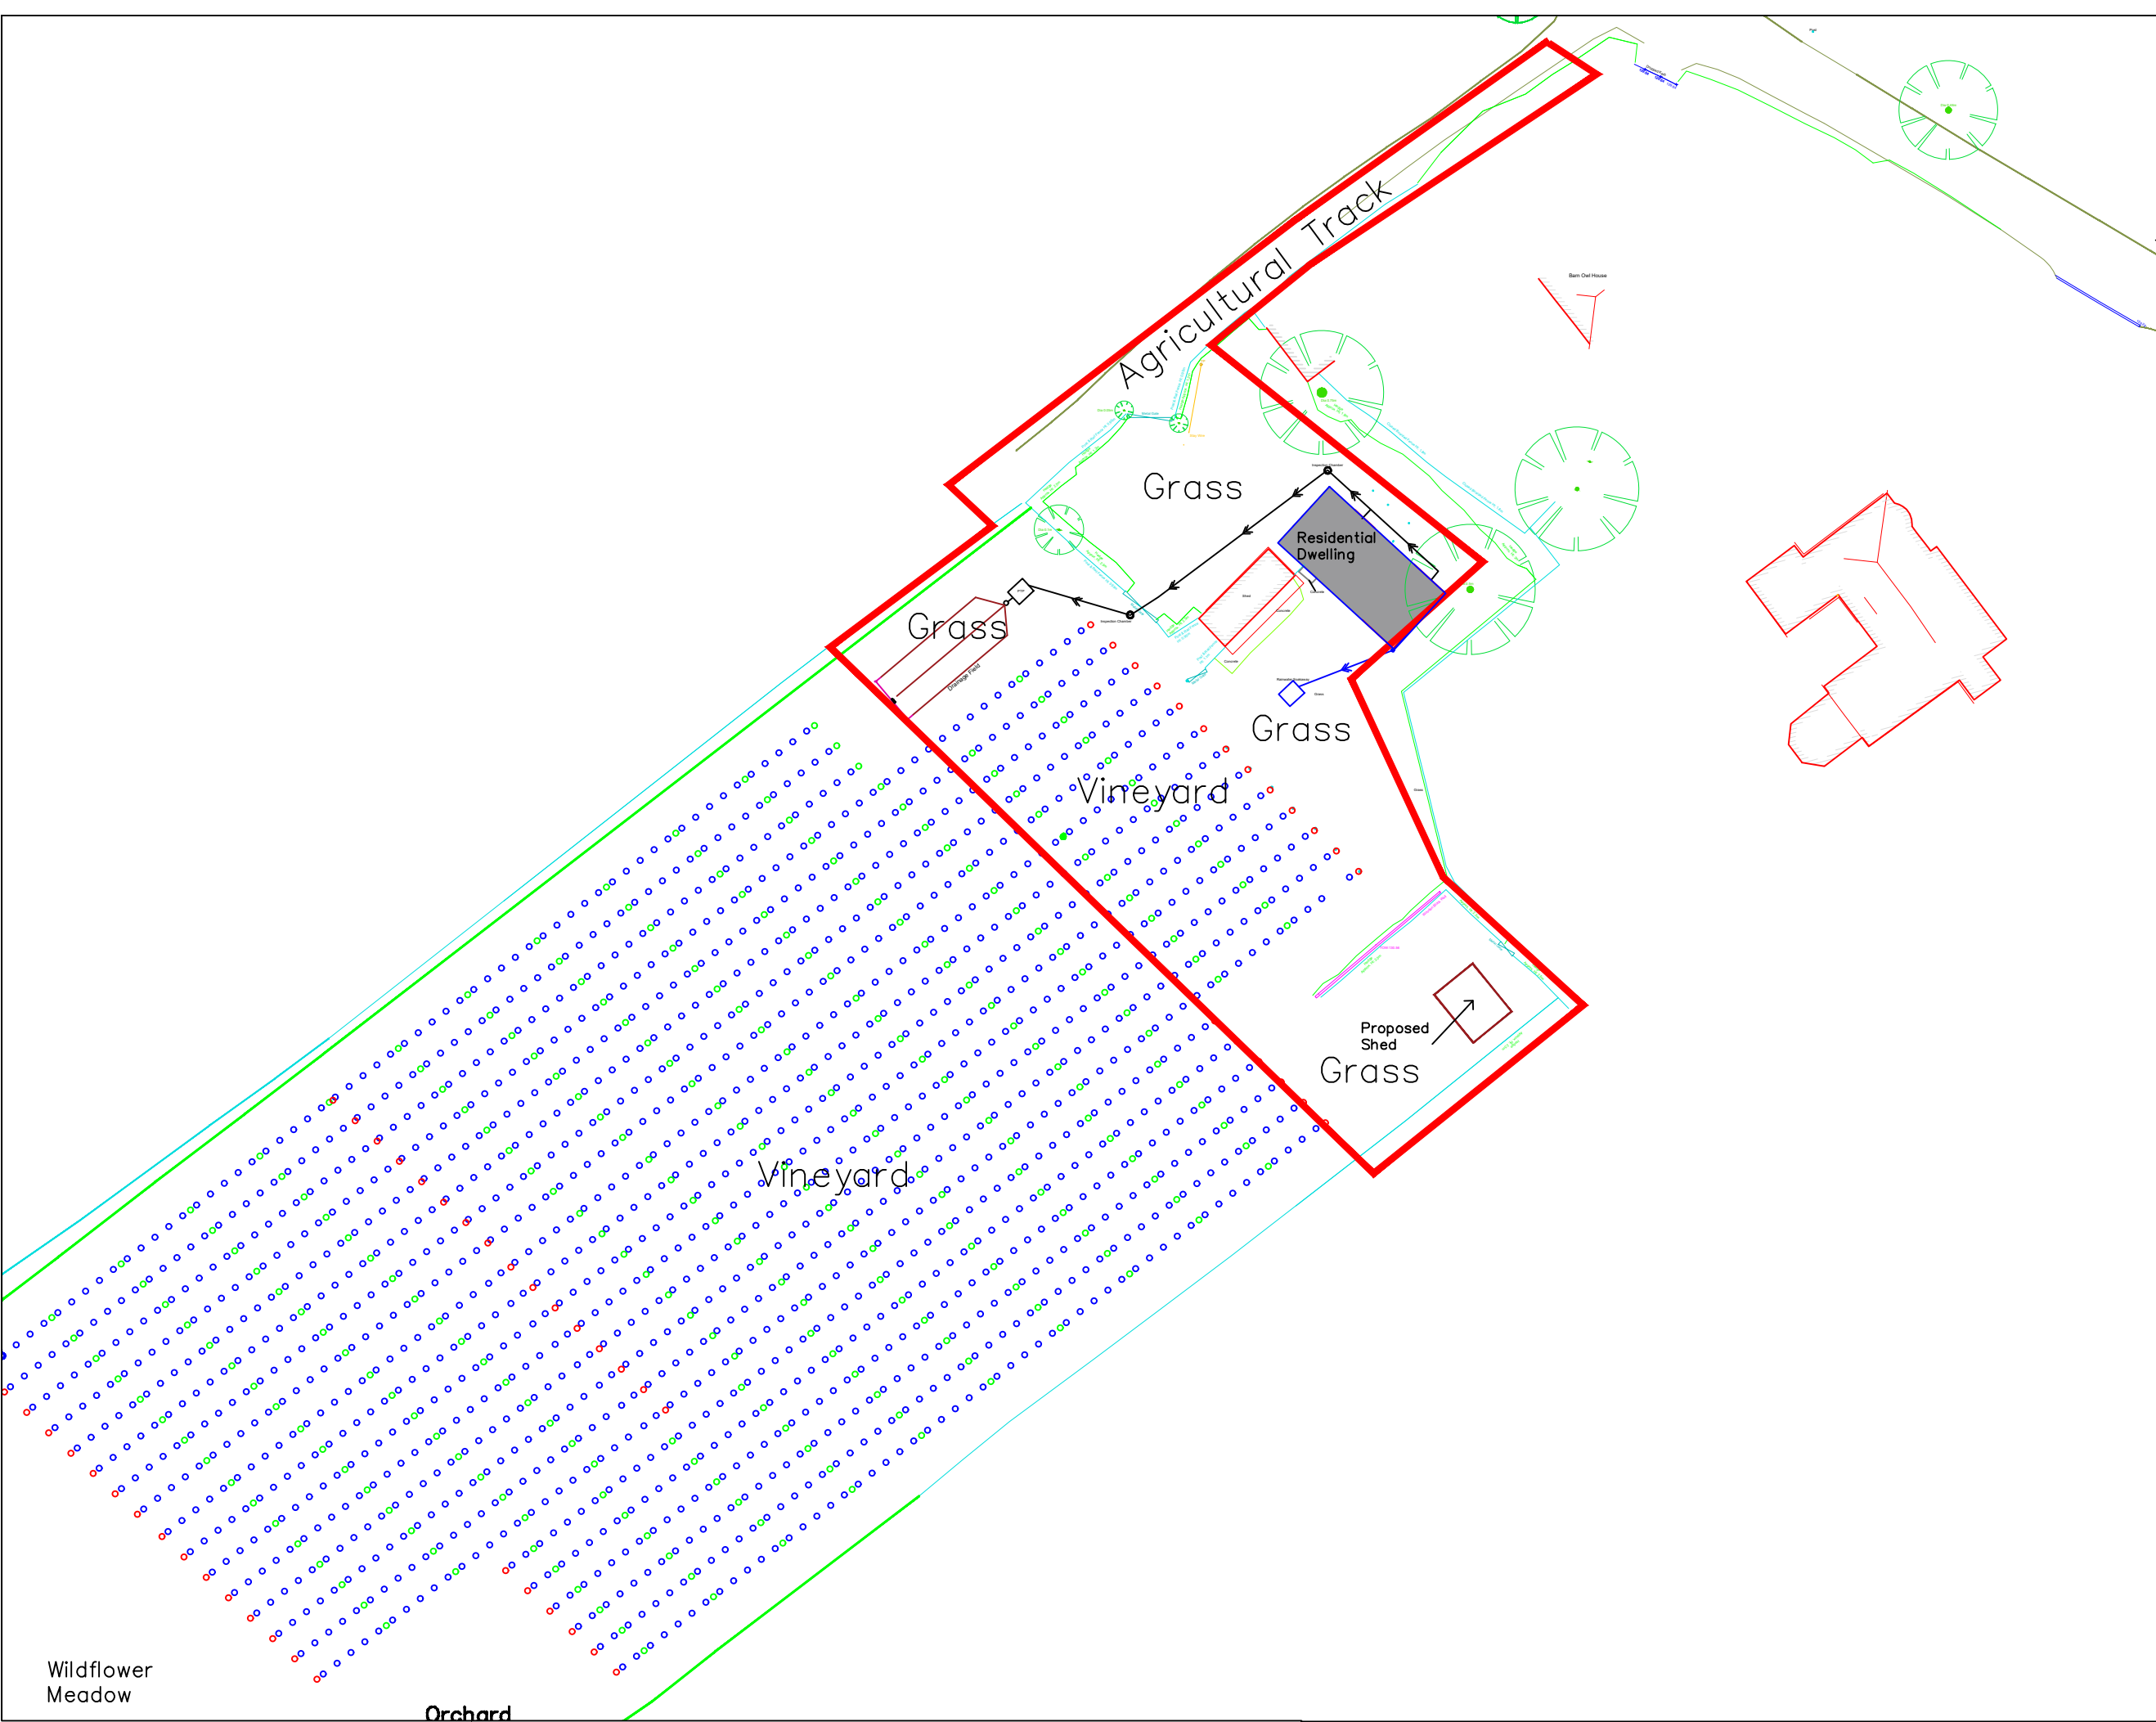

|   |           |                              |
|---|-----------|------------------------------|
| <div>NOTES:</div> <div><div>1. This drawing is copyright of Larkham Design Ltd and must not be used without their permission.</div><div>2. This drawing has been produced to support a planning application and should not be used for any other purpose</div></div> |           |                              |
| <div><div><div></div><div></div></div></div>   |           |                              |
|   |           |                              |
| Rev   | Amendment | Date                         |
|   |           |                              |
|   |           |                              |
| A   |           |                              |
|   |           |                              |
| <div>Client &amp; Project Address:</div> <div>Land Off Tytherley Road,<br/>Winterslow,<br/>Wilts.<br/>SP5 1PZ</div>   |           |                              |
| <div>Project Description:</div> <div>Vineview Cottage</div>   |           |                              |
| <div>Drawing Title:</div> <div>Proposed Habitatat</div>   |           |                              |
| <div>Scale:</div> <div>1:500 at A3</div>   |           |                              |
| <div>Drawing Ref:</div> <div>0996/Pr/11</div>   |           | <div>Rev:</div> <div>A</div> |