



REVISION/S:


- A. 2026-03-03. Addition of 600mm Stone Screen Wall & 600mm Timber Post & Rail. JLJ.

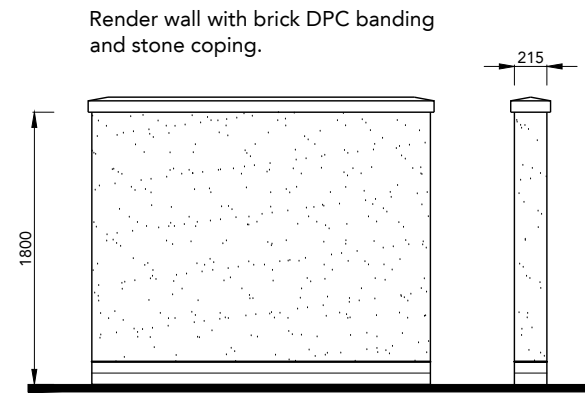


1800mm High Render Screen Wall

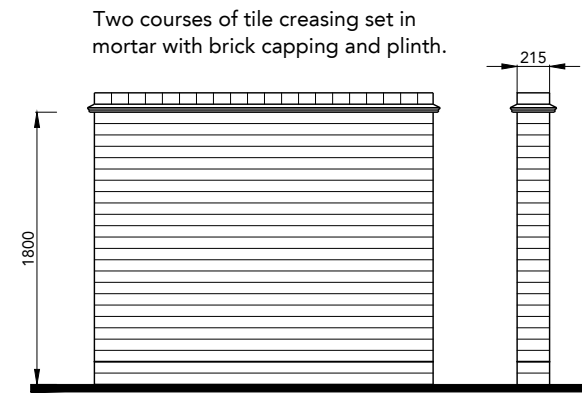


1800mm High Brick Screen Wall

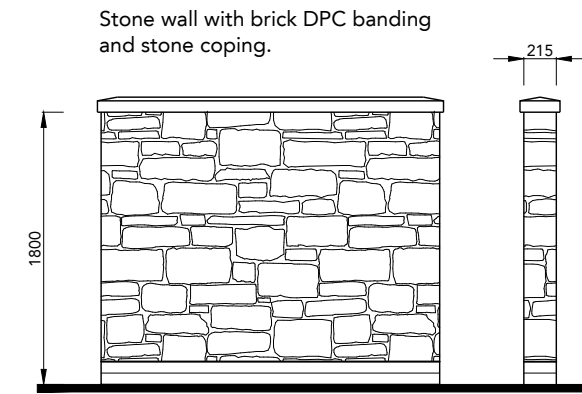


1800mm High Stone Screen Wall

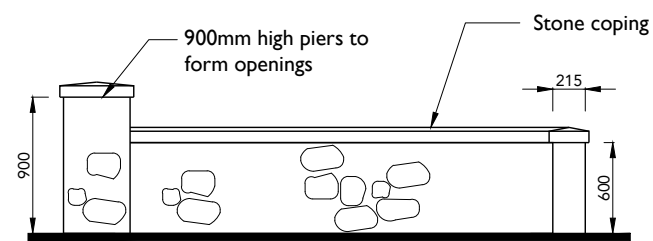


Stone Screen Wall 600mm High With Stone Coping (900mm Piers To Form Openings)

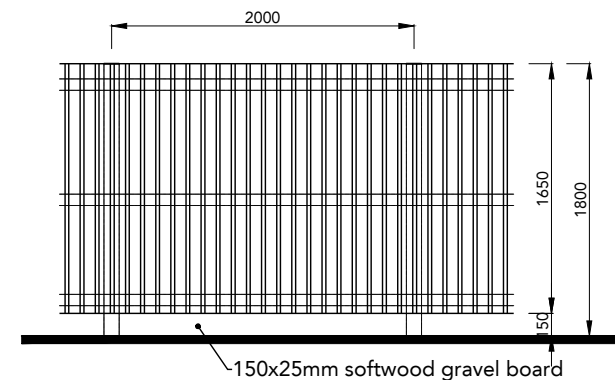


1800mm High Close Board Fence

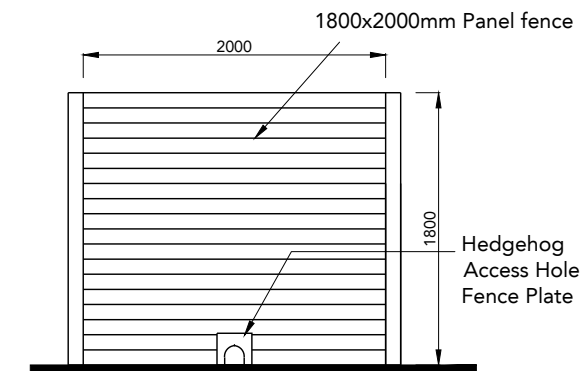


1800mm High Plot Division Timber Panel Fence

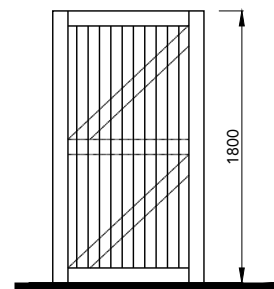


1800mm High Side Access Gate

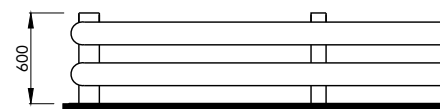

600mm High Timber Post & Rail Fence

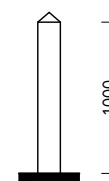

Timber Bollard

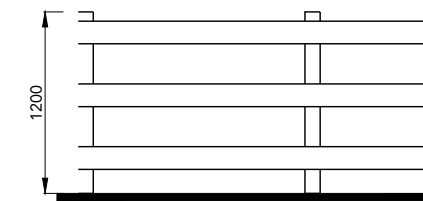

1200mm High Timber Post & Rail Fence

Note: Please Refer to Drawing No. 0844-108 Materials Layout for Details of Screen Wall Materials

SOUTHWICK COURT FARM, TROWBRIDGE

EXTERNAL DETAILING

DATE : MARCH 2026
DRAWN : JLJ

DRAWING TITLE : EXTERNAL DETAILING
DRAWING NO : 0844-106 A
SCALE : 1:50 @ A3

The Distillery, The Old Brewery Office Park,
7 - 11 Lodway, Pill, Bristol BS20 0DH
T. 01275 813380 Eadmin@focusdp.com
www.focusdp.com



FOCUS
ON DESIGN