


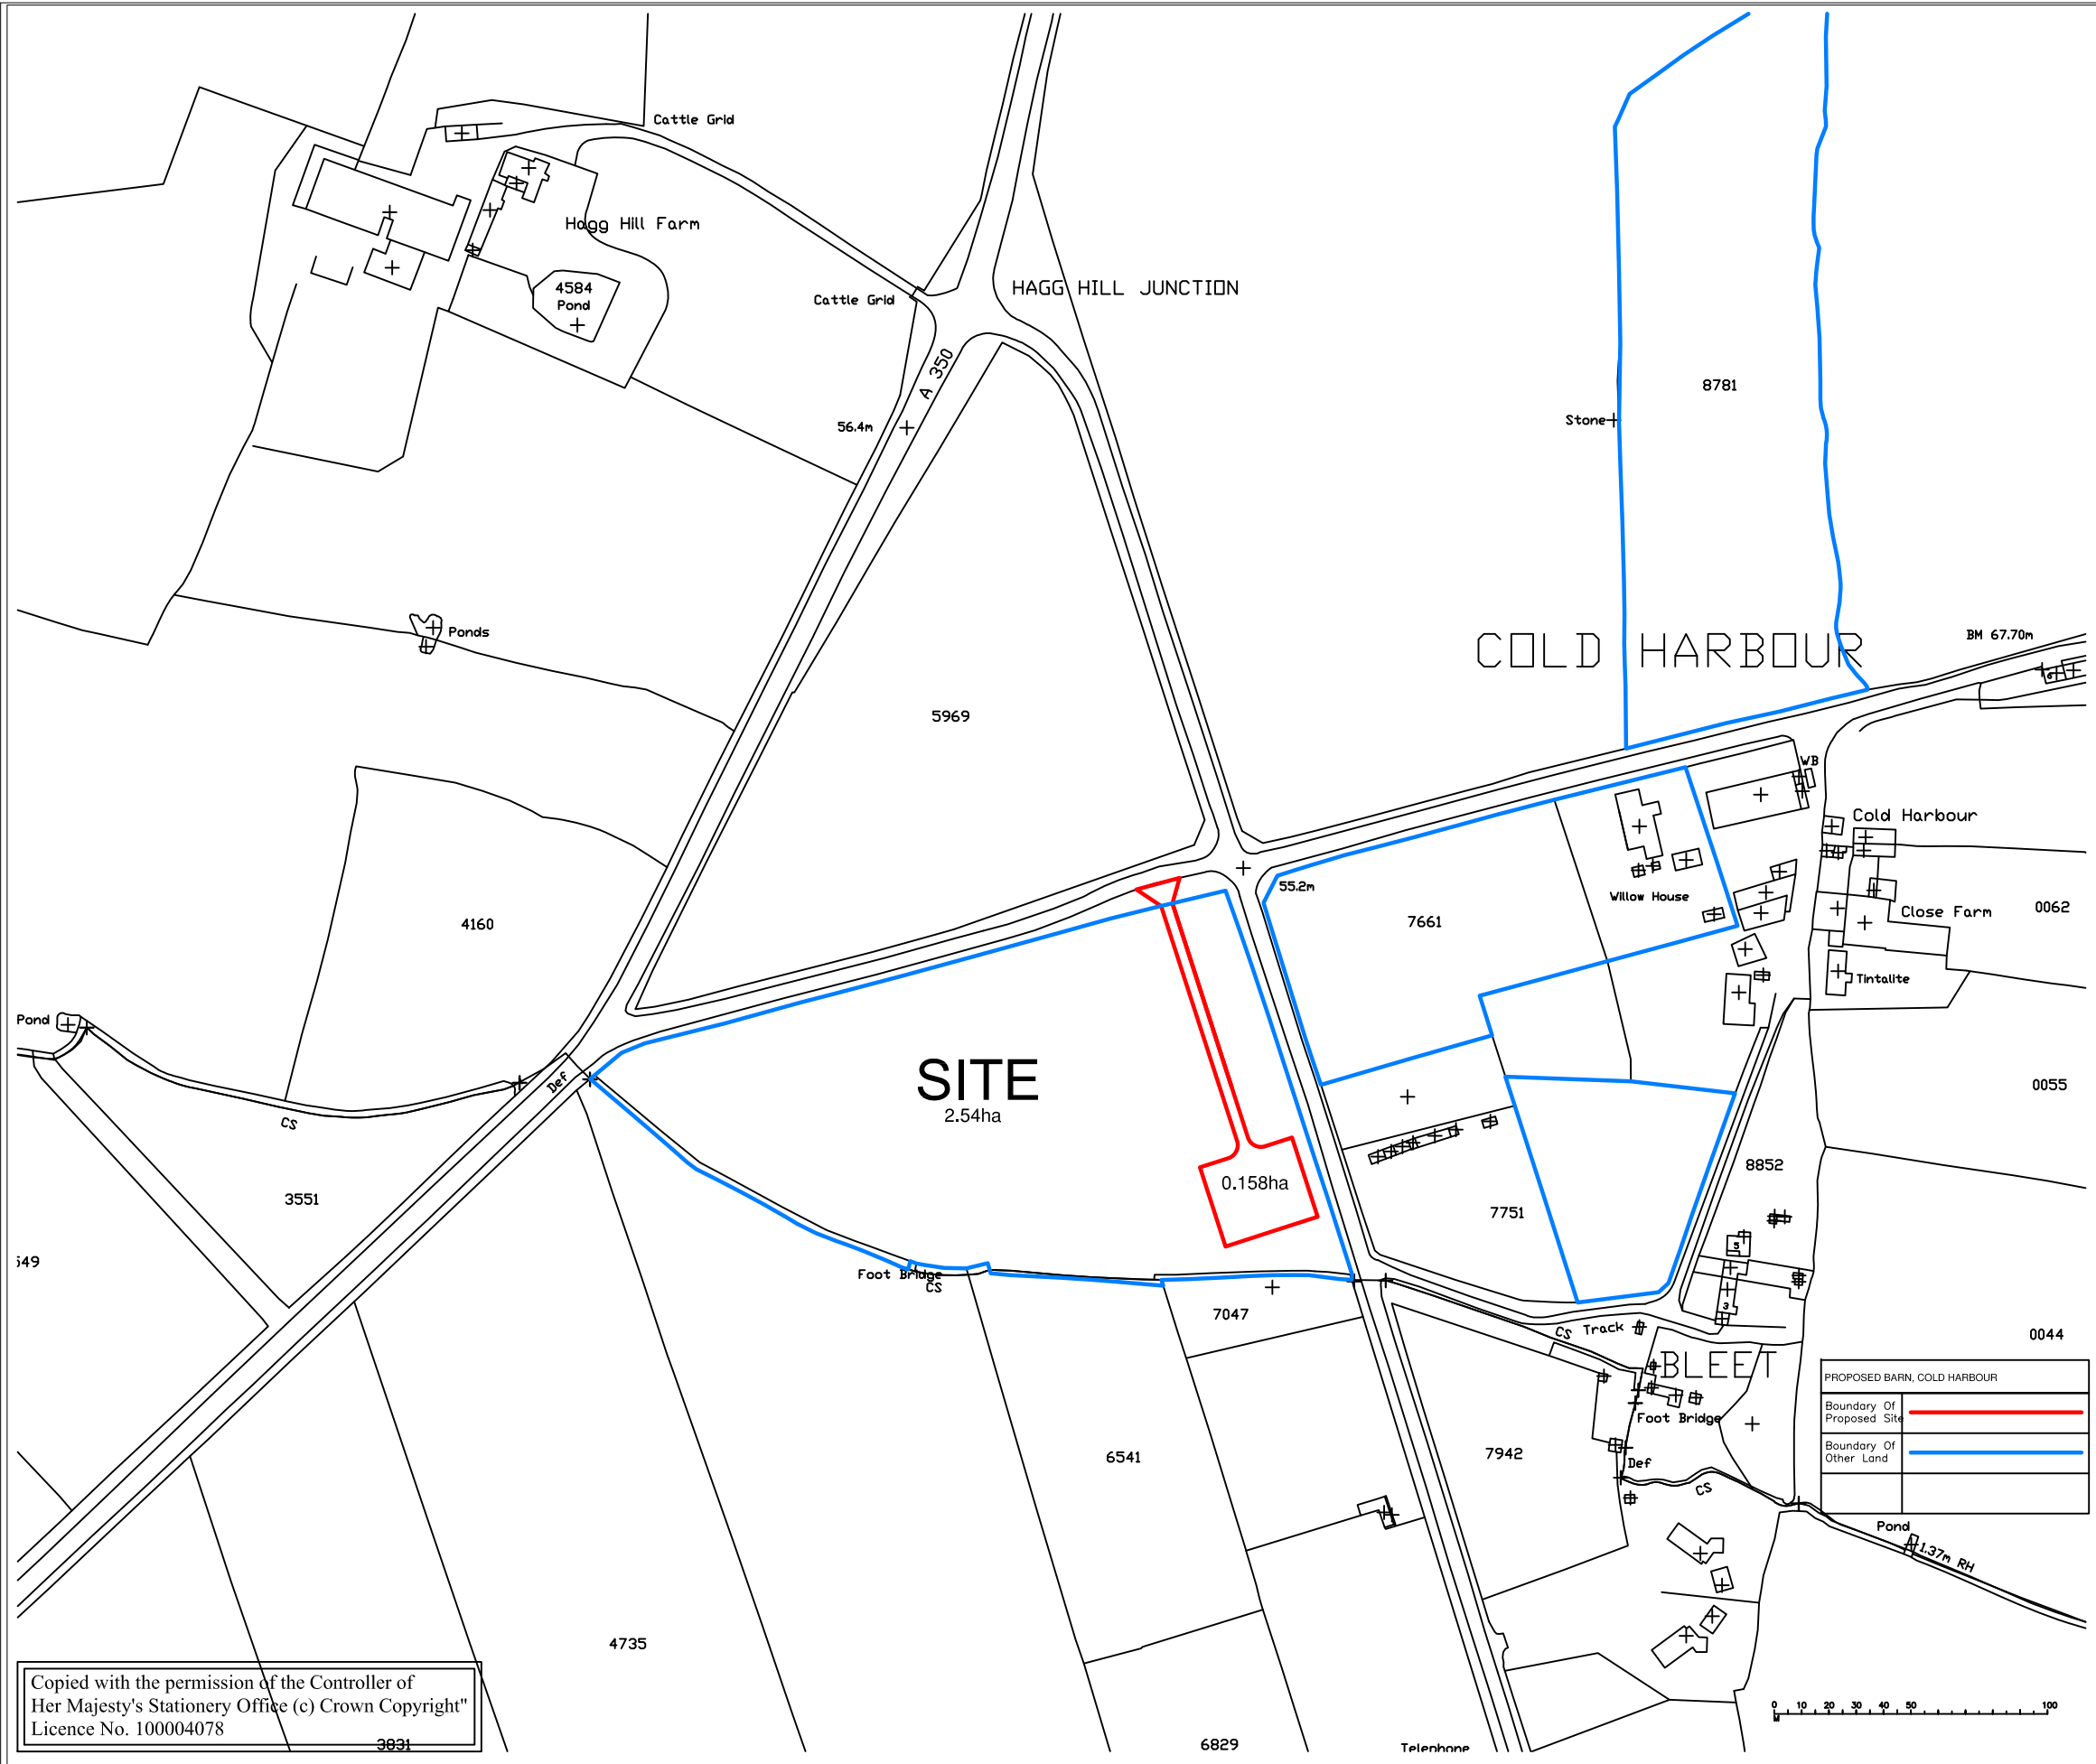

Copied with the permission of the Controller of Her Majesty's Stationery Office (c) Crown Copyright" Licence No. 100004078

LOCATION PLAN

1:2500

CHARTERED ARCHITECTS

© All rights reserved

This is a CAD drawing and should not be altered manually. Do not scale from this drawing, work to figured dimensions. Any discrepancies should be reported immediately.

This drawing is to be read in conjunction with all other relevant documentation.

All dimensions to be checked on site.

Revisions

Iss.	Description	Date
A	OTHER OWNERSHIP/CONTROLLED LAND ADDED	02.09.25
B	RED LINE SITE OUTLINE ALTERED	29.11.25
C	BLUE LINE SITE OWNERSHIP ADDED	29.01.26
D	RED LINE SITE OWNERSHIP ALTERED	19.05.26

N
S
E
W

HODGES ASSOCIATES

CHARTERED ARCHITECTS

The Studio
13 Dark Lane North
Steeple Ashton
Trowbridge, Wiltshire
BA14 6EY

Tel: +44 (0)1380 871072
Fax: +44 (0)1380 871759
Email: office@hodgesassociates.co.uk
Website: www.hodgesassociates.co.uk

Client:

MR & MRS S NOAD

Project:

PROPOSED BARN
COLD HARBOUR
STEEPLE ASHTON
TROWBRIDGE
WILTSHIRE
BA14 6EA

Drawing Title

LOCATION PLAN

Drawn by BH	Date 10.06.2025
Checked by rbh	Scale 1:2500 at A3

Drg. No. 2504-01	Rev. D	Paper Size. A3
----------------------------	------------------	--------------------------