
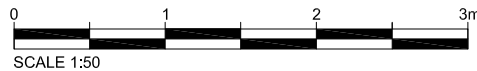
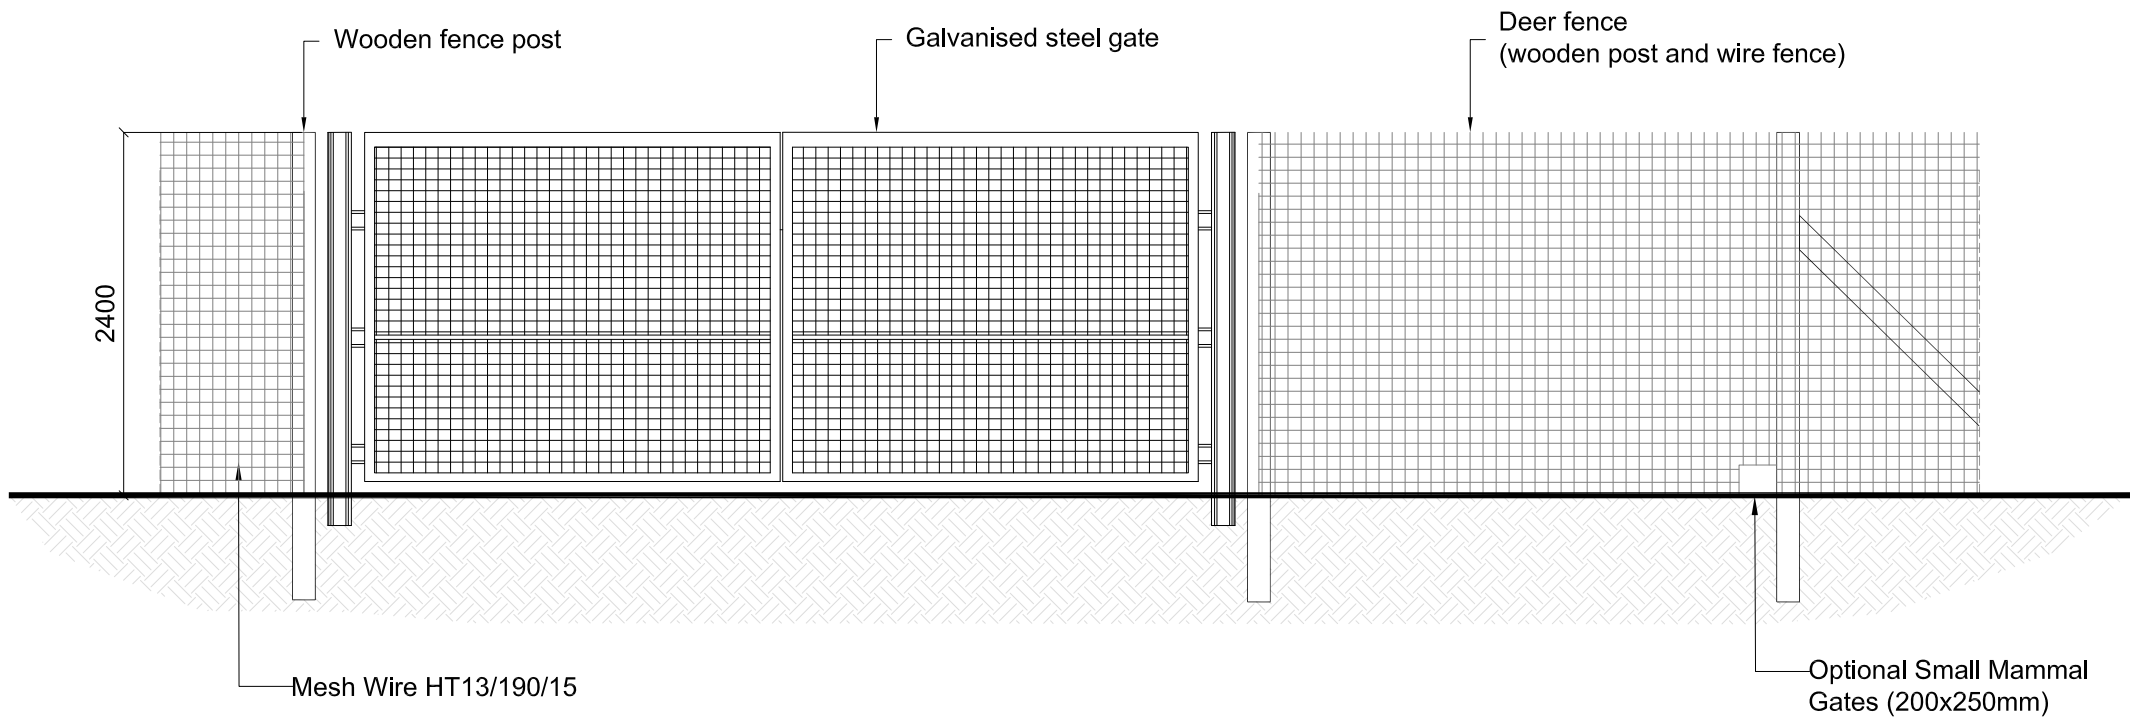
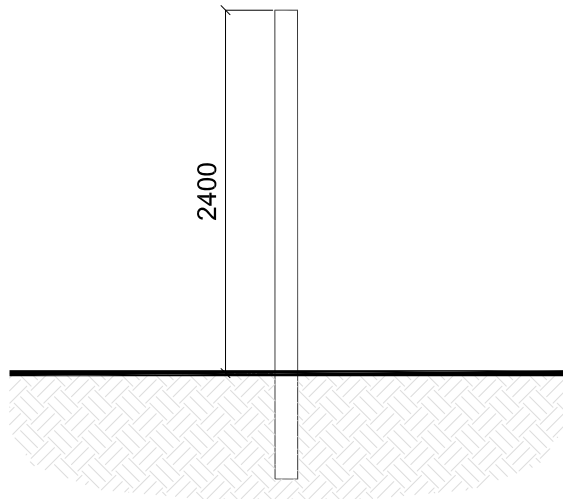


Revisions:				
Revision	Date	Revision Notes	Drawn	Inspected
01	14.10.25	First Issue	RR	ZH
02	28.10.25	Drawing Number changed	RR	ZH

LEGEND:

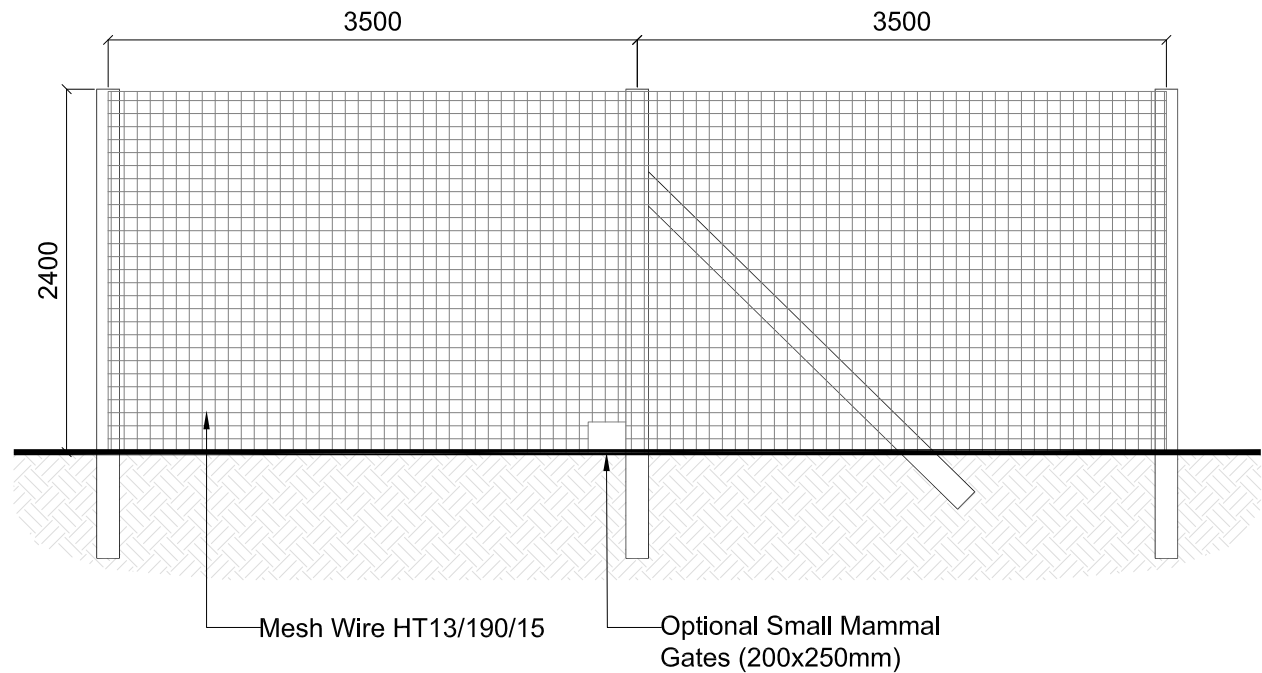

Status:

PLANNING

Project:

STOURHEAD SOLAR FARM

Client:



Higher Ford, Wiveliscombe, Taunton, Somerset, TA4 2RL
Tel: +44(0) 1594 934099
environment@aardvarkem.co.uk www.aardvarkem.com

Designer:



UTU DESIGN LTD
Unit B2, The Courtyard, Severn Drive, Tewkesbury Business Park, GL20 9DD
+44(0) 1594 850019 design@utu.design www.utu.design

Drawing Title:

**STOURHEAD SOLAR FARM
PERIMETER FENCELINE**

Drawn	Checked	Drawing Scale	Size
RR	ZH	1:50	A3
Project Code	Drawing Number	Revision	
AEM053	SD05	02	