


| Revisions: |          |                        |       |           |
|------------|----------|------------------------|-------|-----------|
| Revision   | Date     | Revision Notes         | Drawn | Inspected |
| 01         | 14.10.25 | First Issue            | RR    | ZH        |
| 02         | 26.10.25 | Drawing Number changed | RR    | ZH        |

LEGEND:

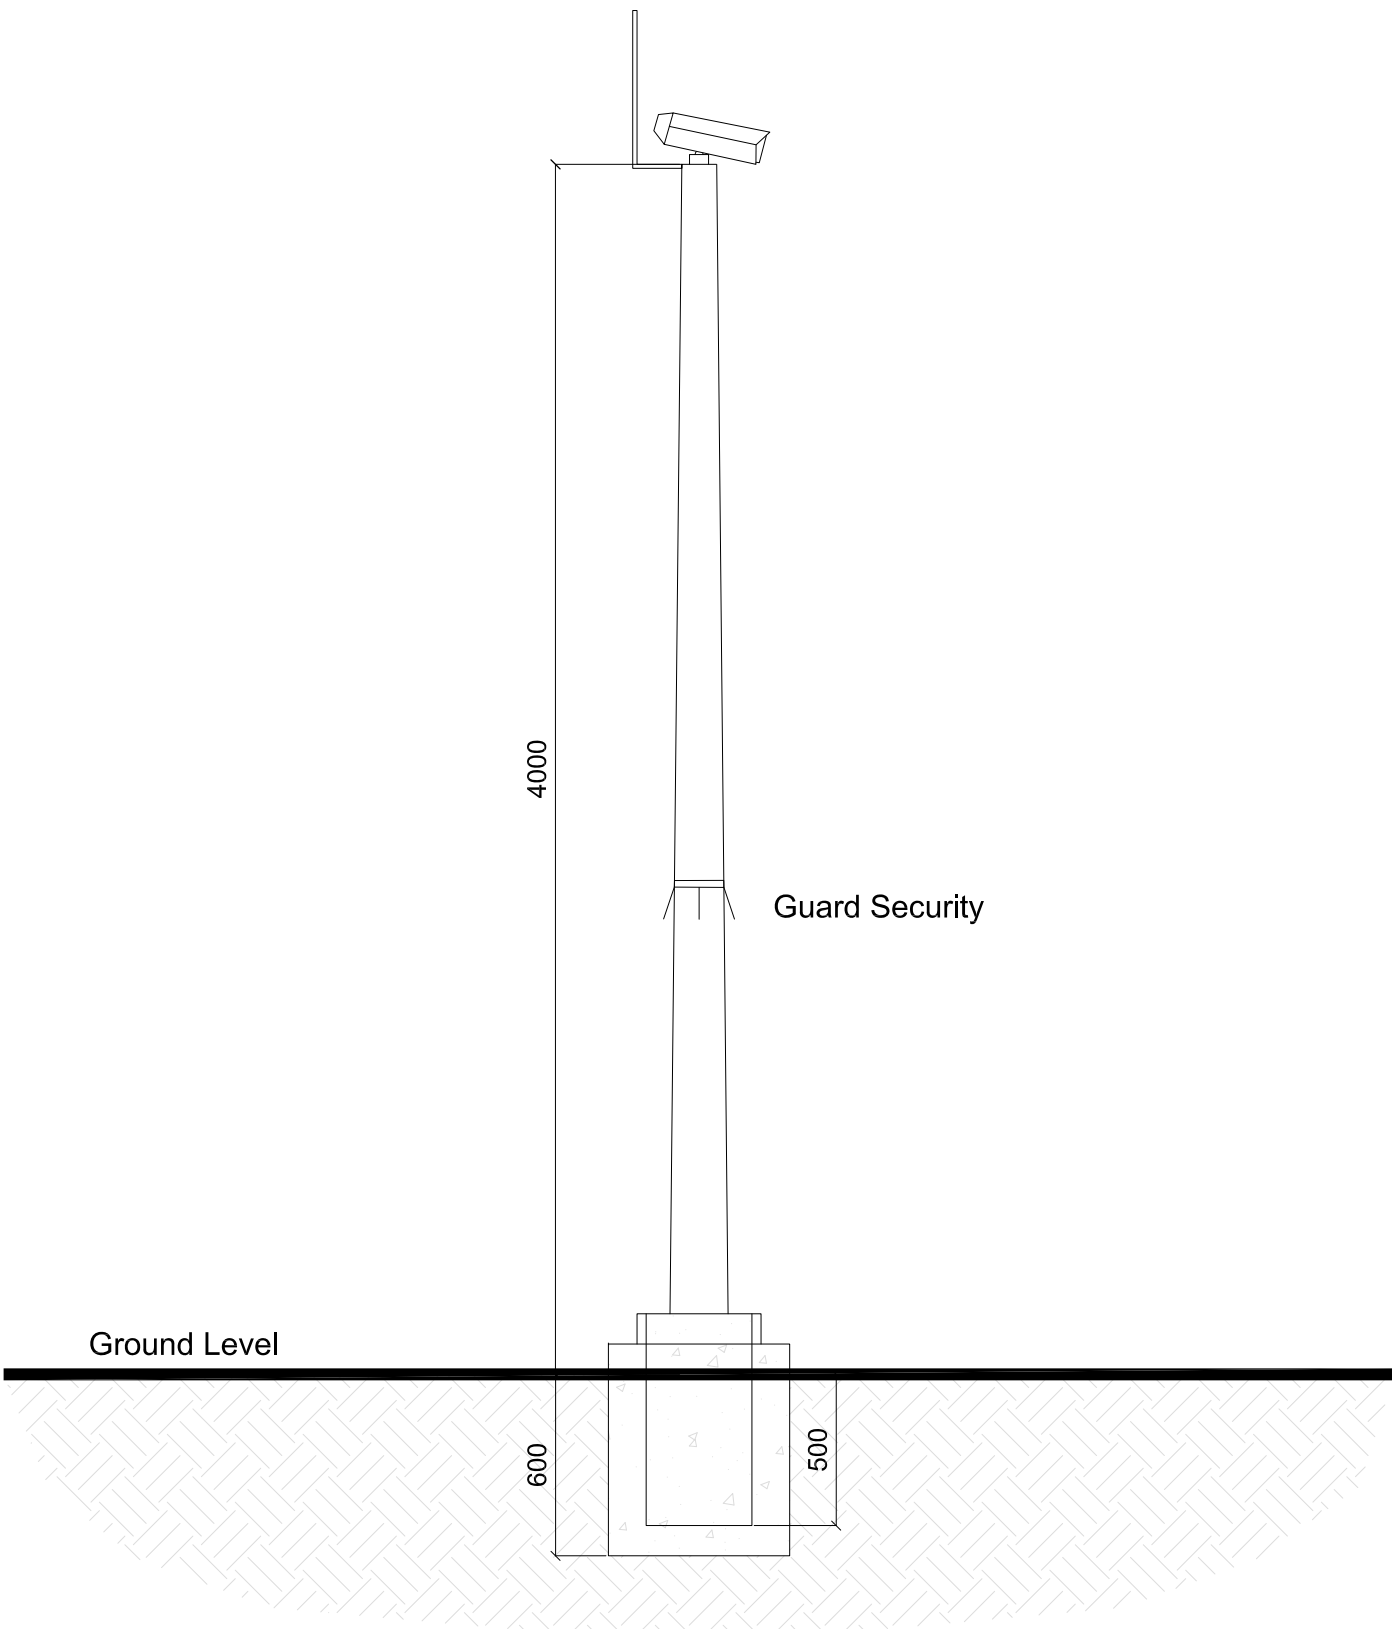

Status:

**PLANNING**

Project:

**STOURHEAD SOLAR FARM**

Client:



Higher Ford, Wiveliscombe, Taunton, Somerset, TA4 2RL  
Tel: +44(0) 1824 350019  
environment@aardvarkem.co.uk www.aardvarkem.com

Designer:



UTU DESIGN LTD  
Unit B2, The Courtyard, Severn Drive, Tewkesbury Business Park, GL20 9GD  
+44(0) 1854 850019 design@utu.design www.utu.design

Drawing Title:

**STOURHEAD SOLAR FARM  
CCTV CAMERA**

| Drawn         | Checked        | Drawing Scale | Size |
|---------------|----------------|---------------|------|
| RR            | ZH             | 1:25          | A3   |
| Project Code  | Drawing Number | Revision      |      |
| <b>AEM053</b> | <b>SD04</b>    | <b>02</b>     |      |

