
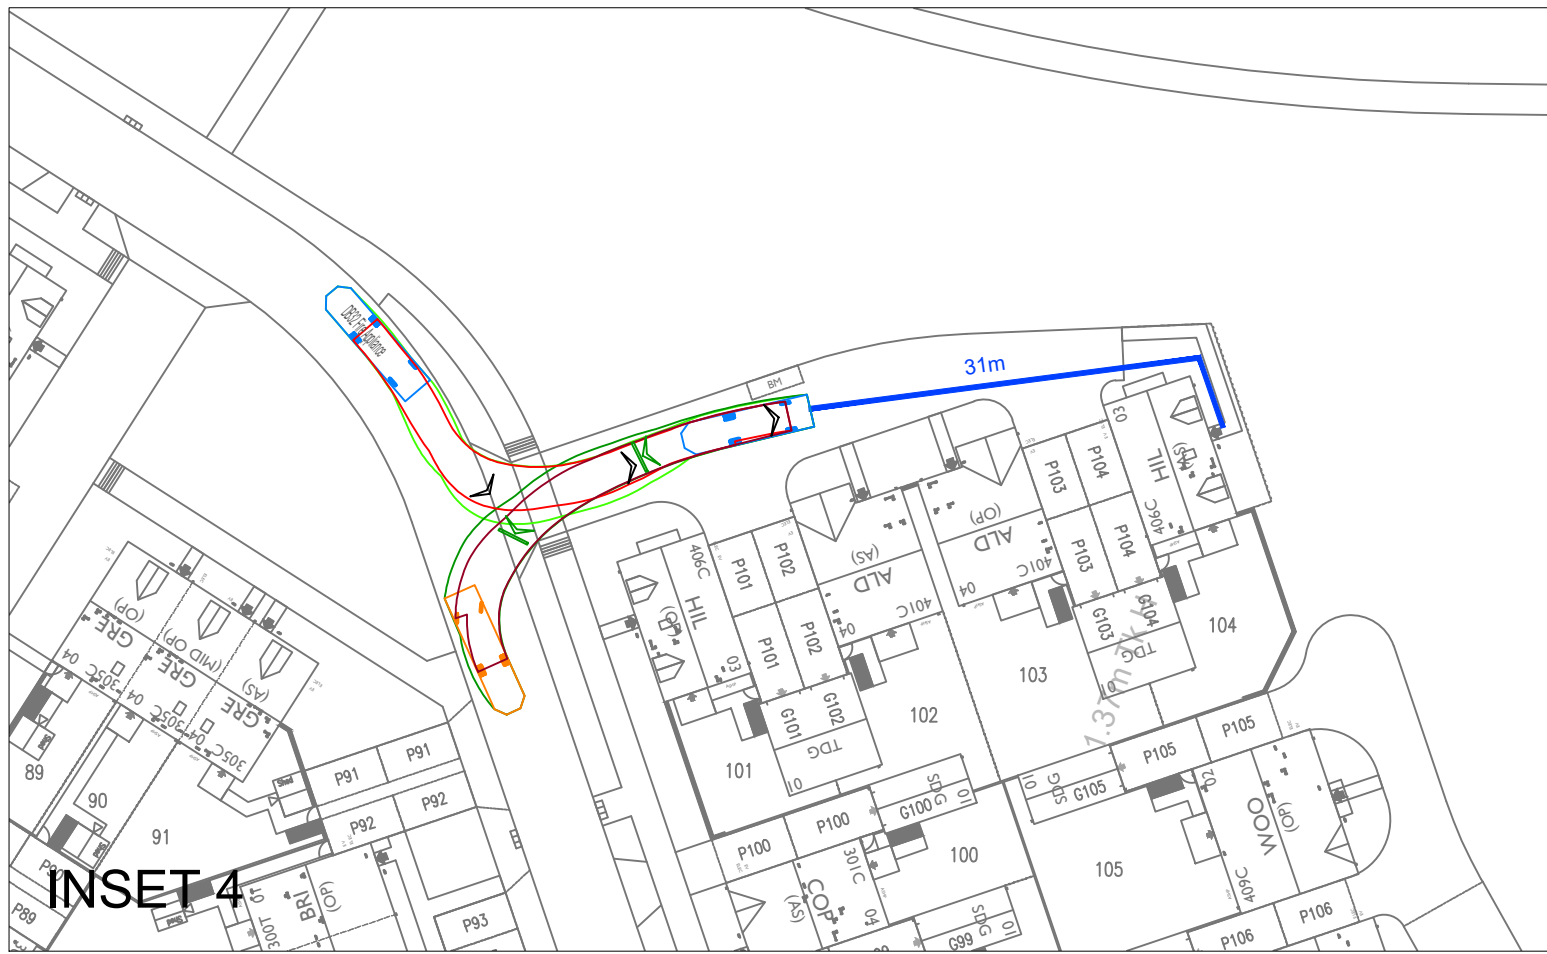
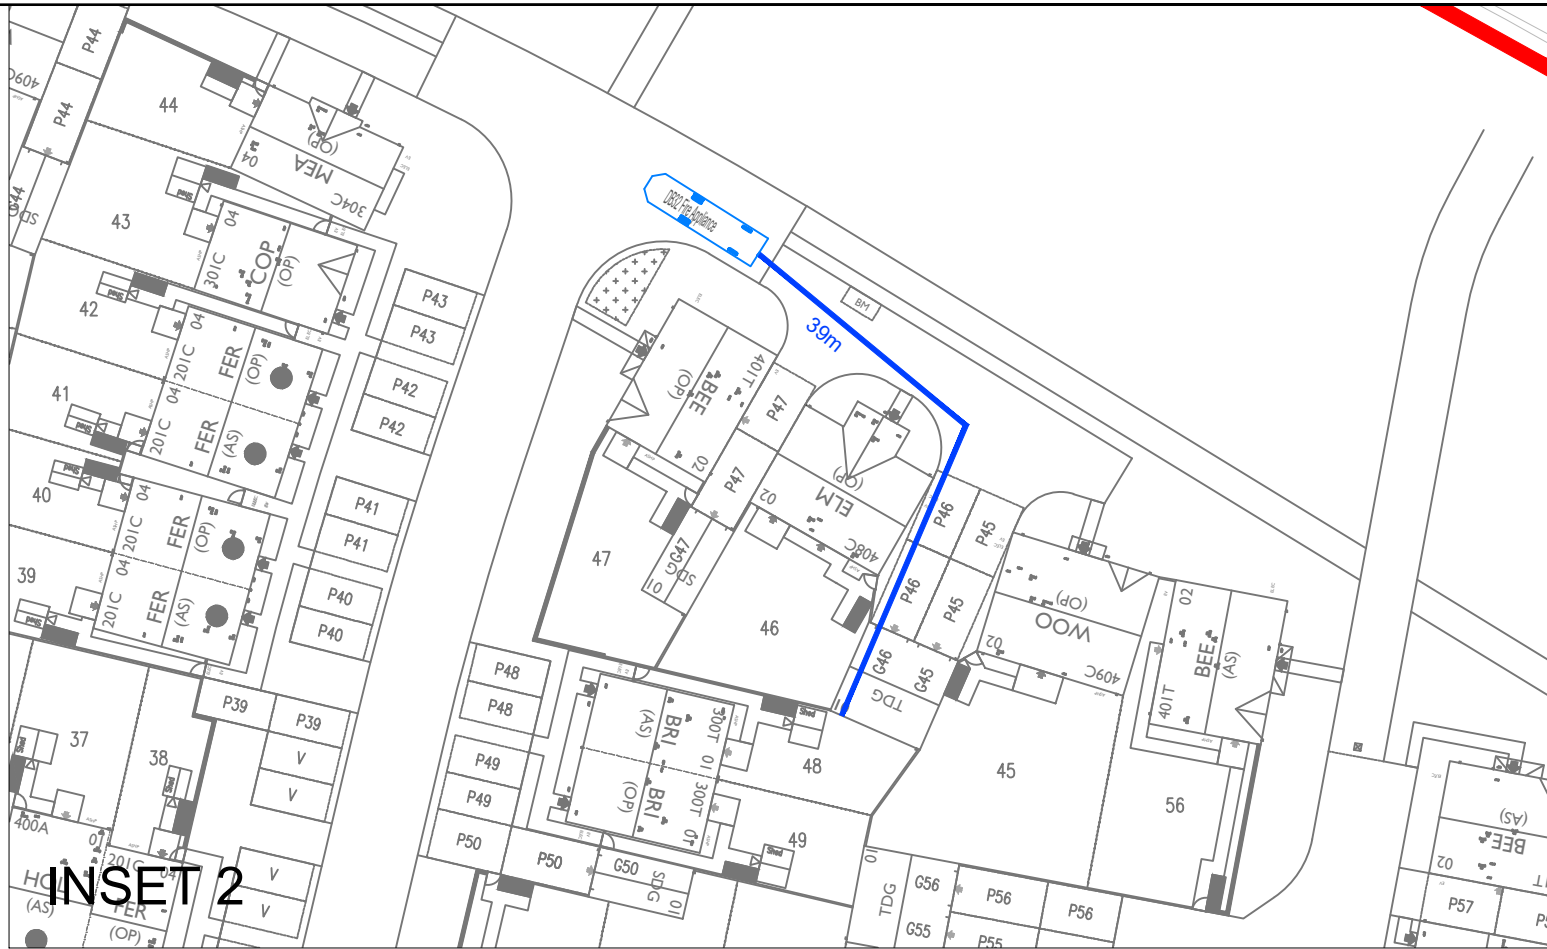
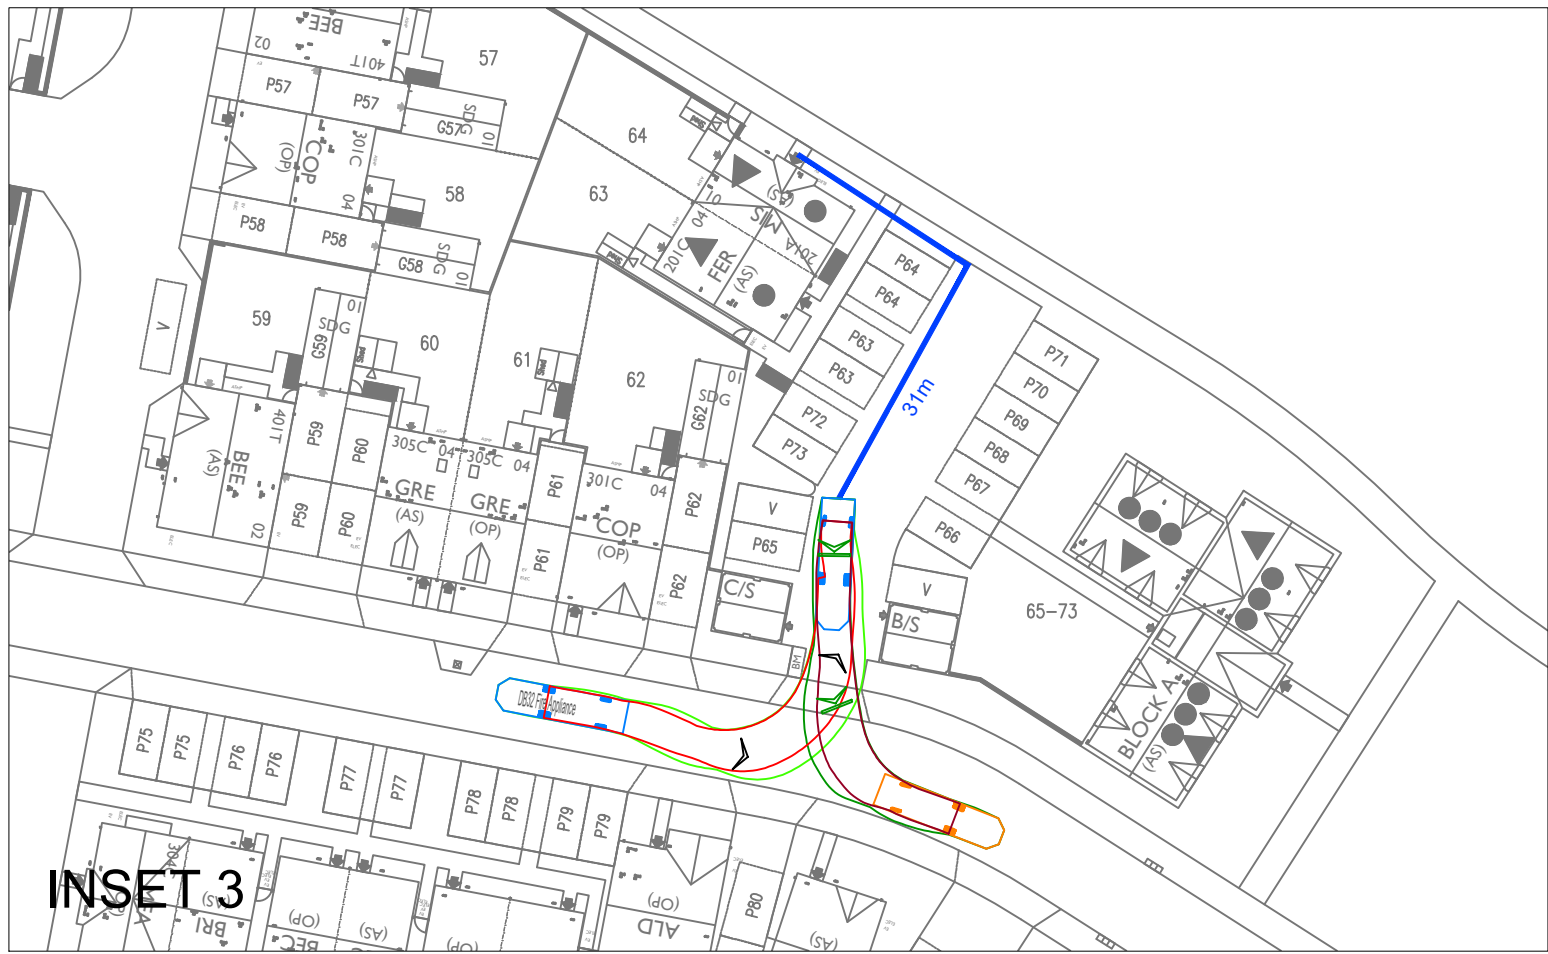
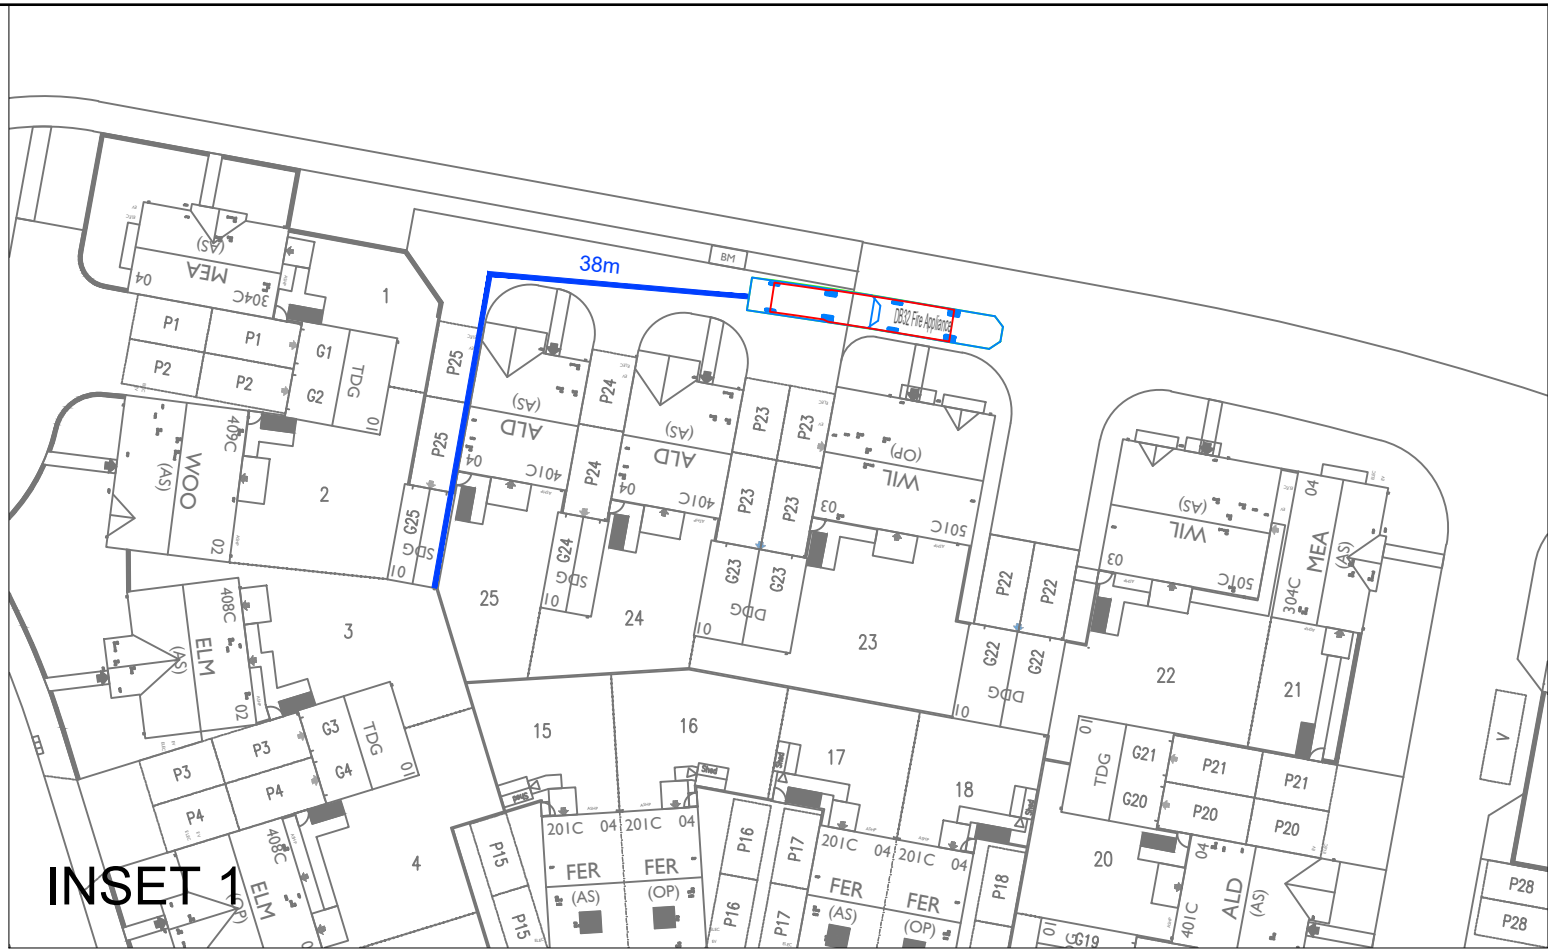


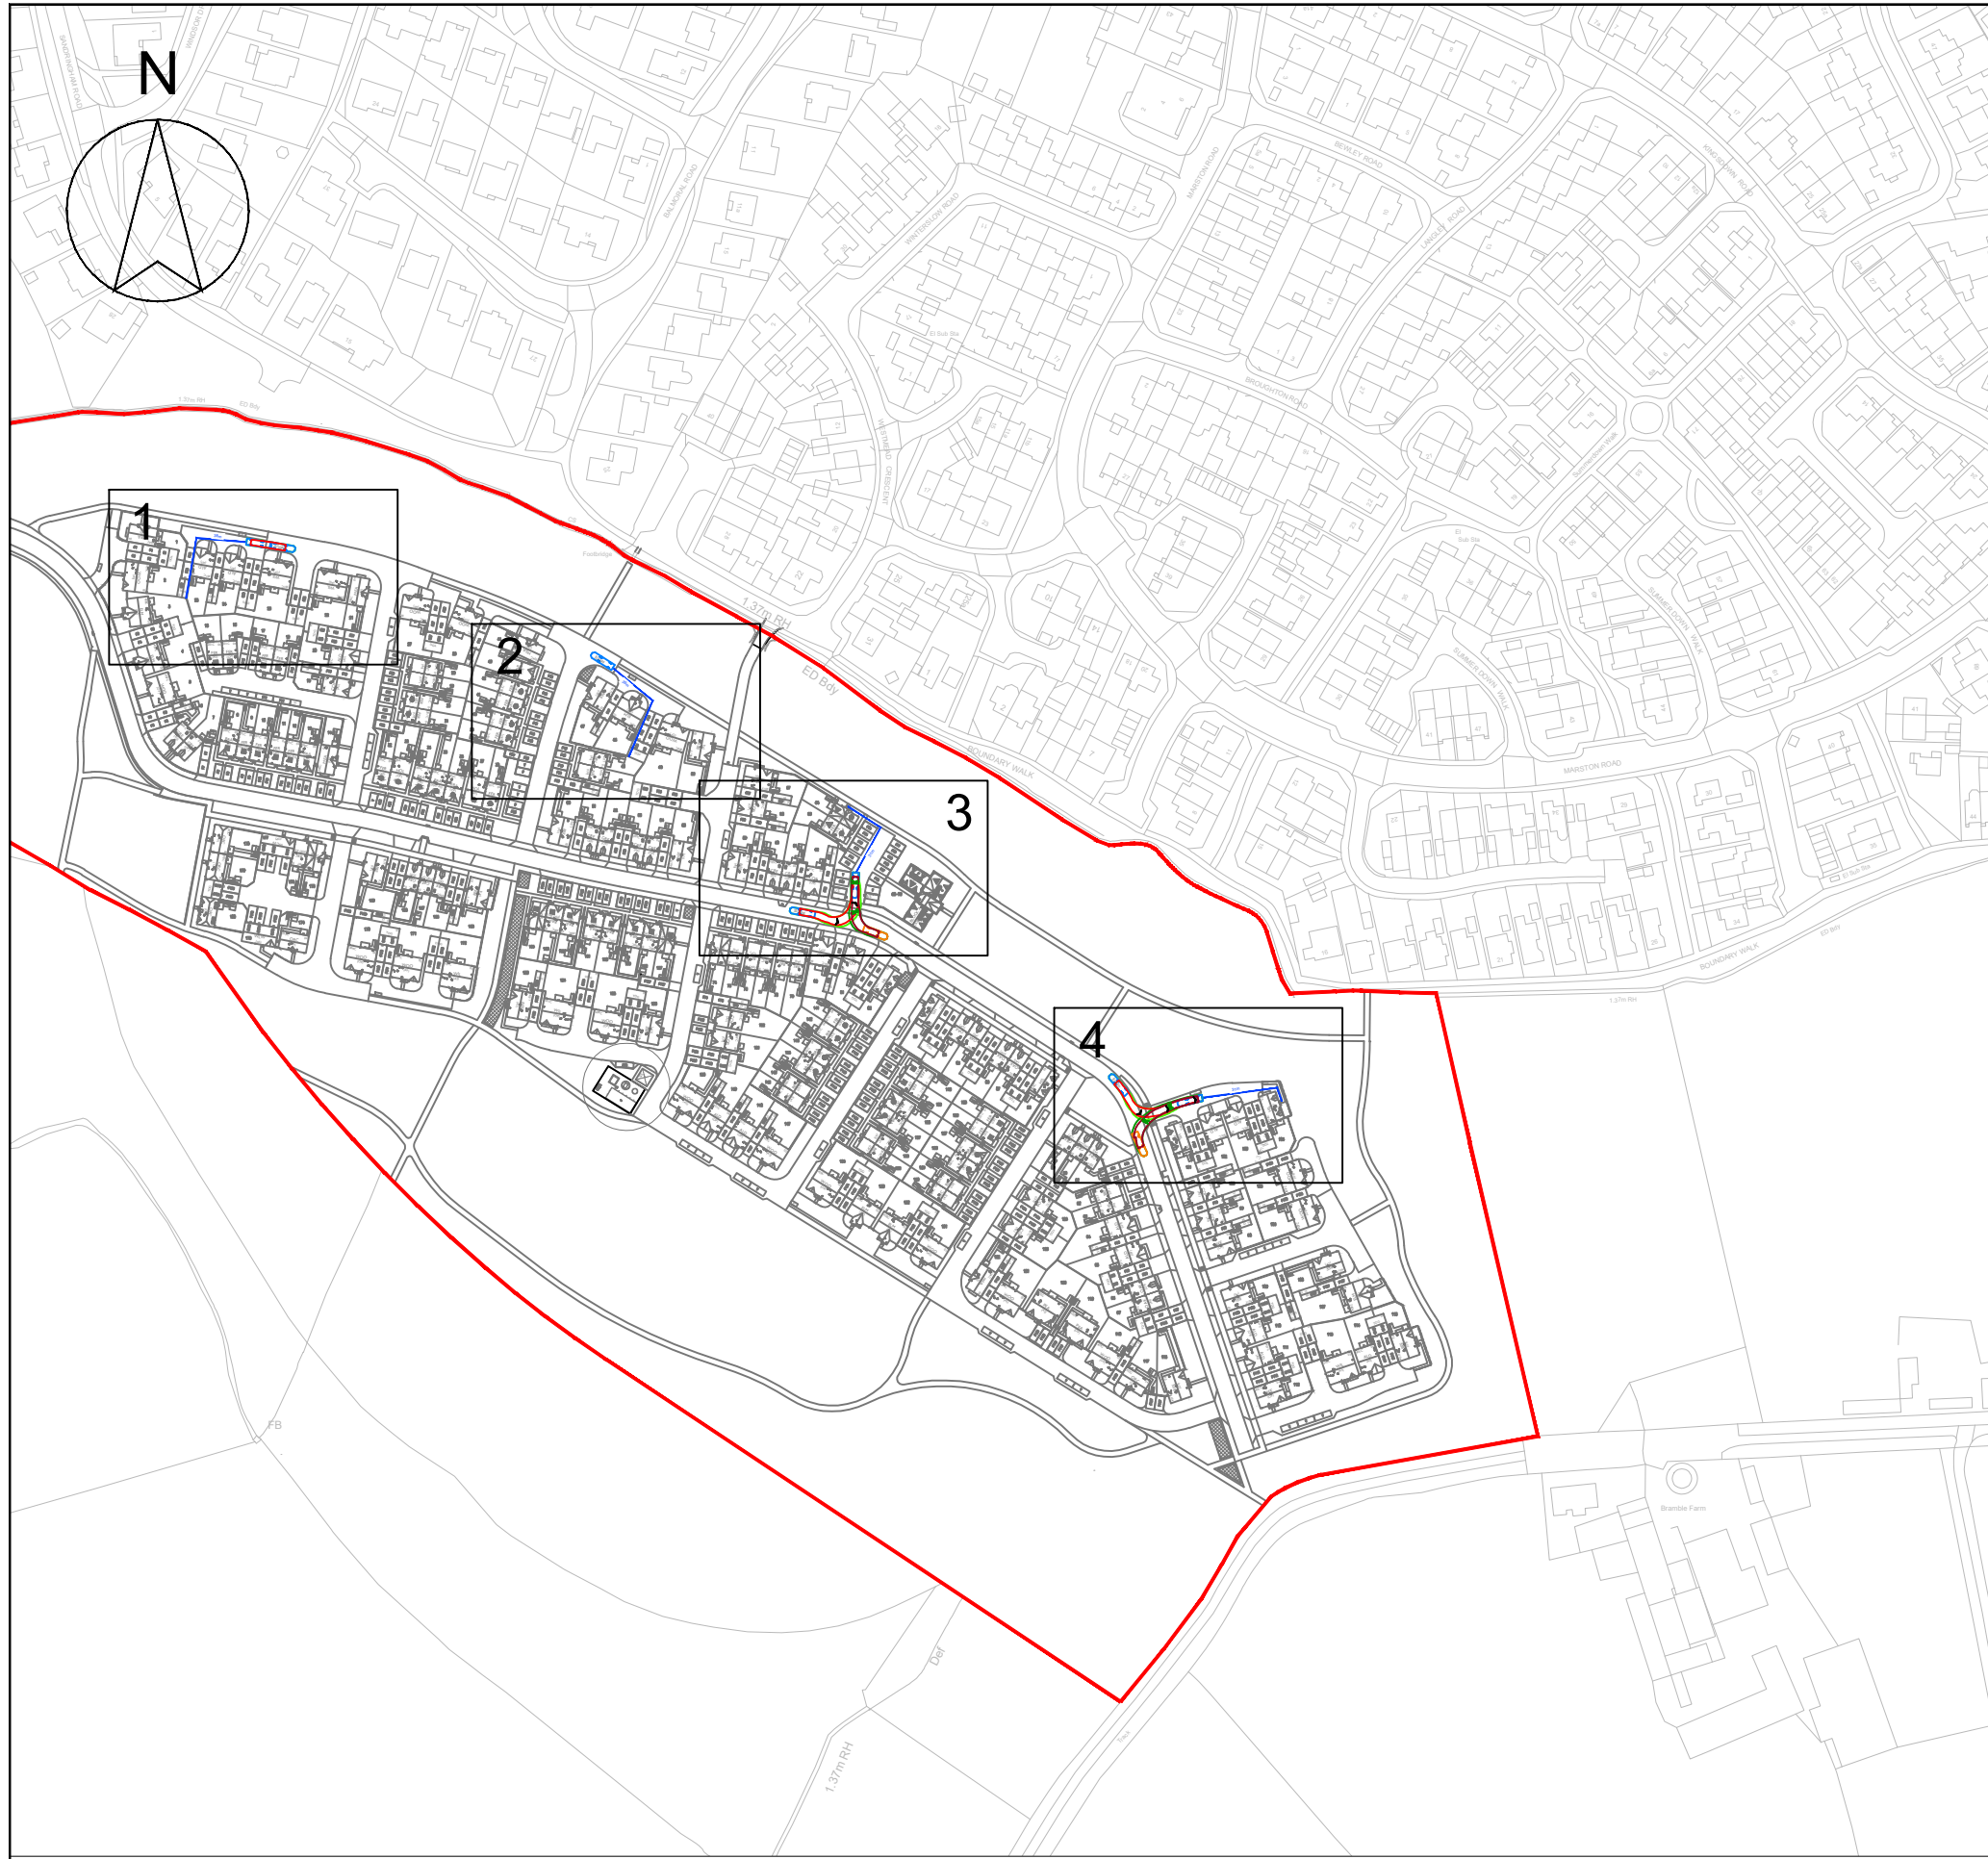

THIS DRAWING IS COPYRIGHT OF CLFA DESIGN


CONTRACTORS MUST CHECK ALL DIMENSIONS ON SITE.

THE CONTRACTORS MUST REFER TO THE EXISTING SERVICES INFORMATION, DESIGNER'S RISK ASSESSMENT AND RESIDUAL RISKS IN THE CONTRACT DOCUMENTATION.

 THIS SYMBOL IS USED TO HIGHLIGHT INSTANCES OF RISK WITHIN THE CONSTRUCTION PROCESS.

THE INFORMATION SHOWN ON THIS DRAWING HAS BEEN BASED UPON THE SITE LAYOUT:

RECEIVED ON:

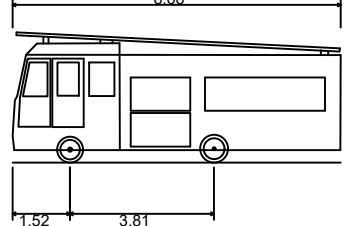

DB32 Fire Appliance
Overall Length 8.680m
Overall Width 2.180m
Overall Body Height 3.452m
Min Body Ground Clearance 0.337m
Track Width 2.121m
Lock to lock time 6.00s
Kerb to Kerb Turning Radius 7.910m

 FORWARD

 REVERSE

 CHASSIS OUTLINE

 FORWARD WHEEL TRACK

 REVERSE WHEEL TRACK

 FIRE TENDER HOSE, MAXIMUM LENGTH 45m

P03	MINOR SITE LAYOUT UPDATES	MR	FA	12/05/26
P02	SITE LAYOUT UPDATED	MR	FA	27/04/26
P01	FIRST ISSUE	CL	FA	10/11/25
REV	DESCRIPTION	BY	APP	DATE

CLFA DESIGN

71-75 Shelton Street, Covent Garden
London, WC2H 9JQ

CLIENT:



PROJECT:

COURT FARM
TROWBRIDGE

DRAWING:

SWEPT-PATH ANALYSIS
FIRE APPLIANCE
SHEET 1

PROJECT NUMBER:
CLFA142

DRAWING NUMBER:
CLFA142-CLFA-00-XX-DR-C-0515

STATUS:
S2

SCALE @ A1
1:500

REV:
P03

