




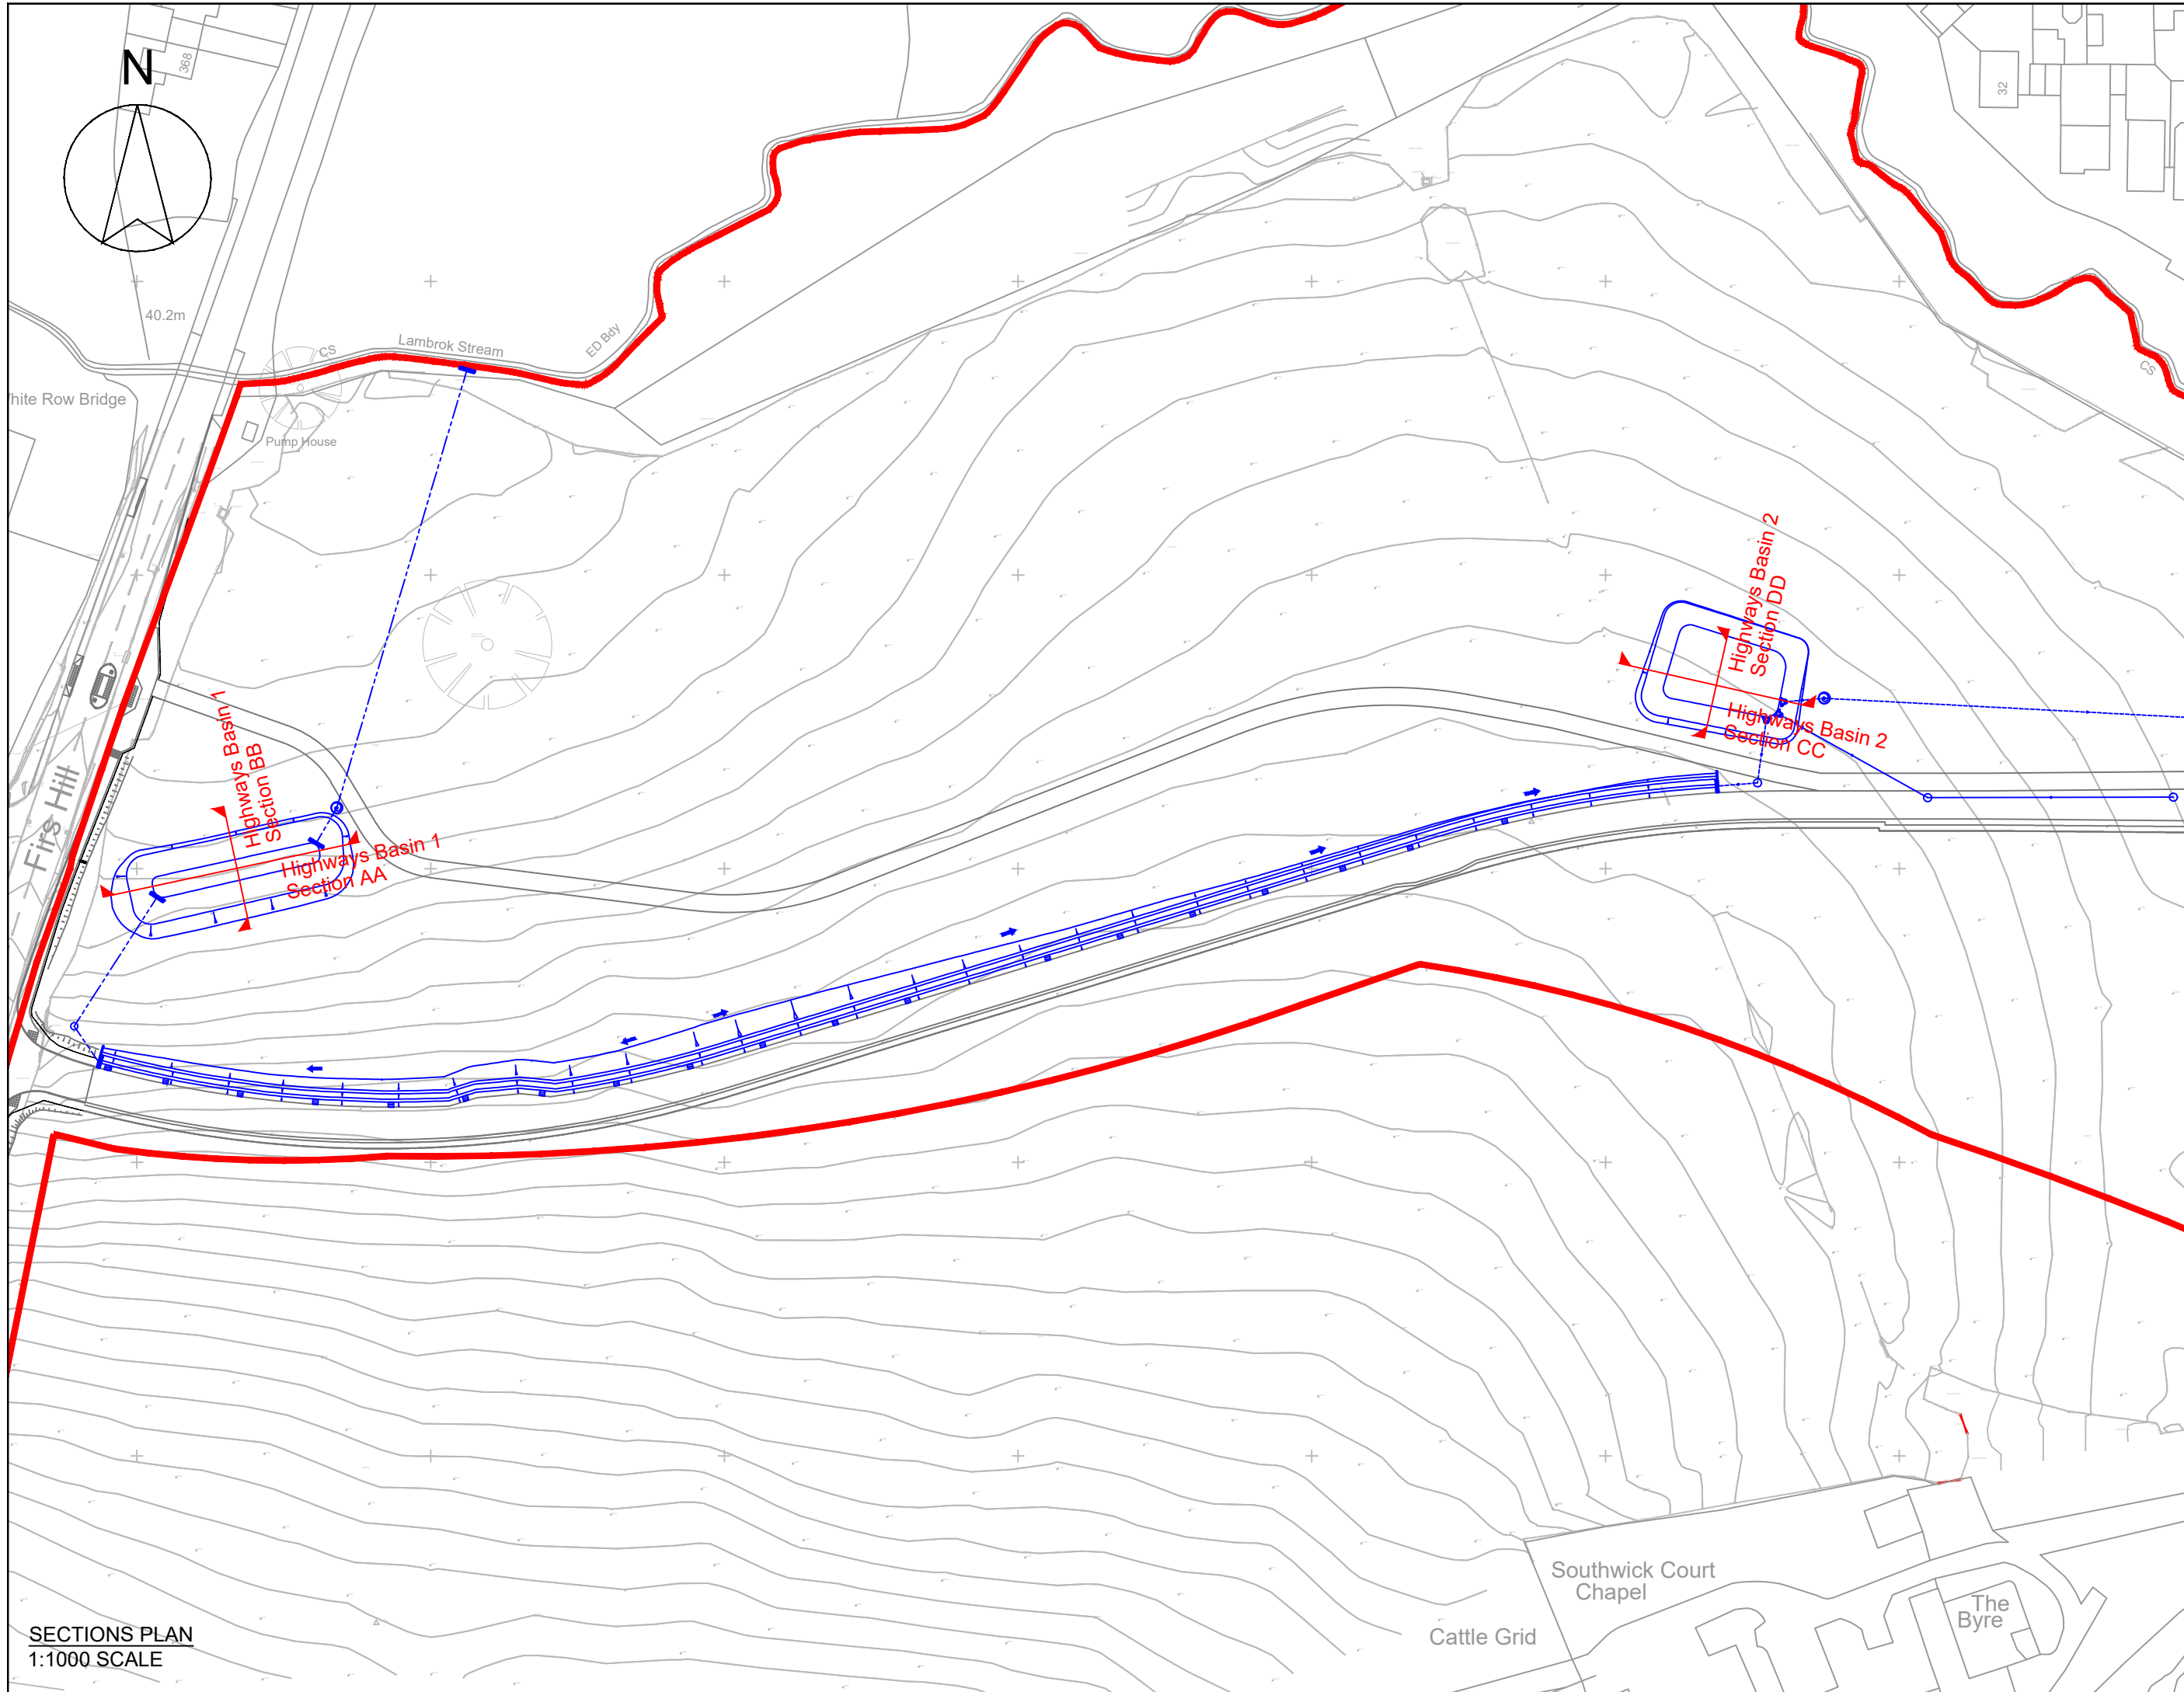


Basin 1 Section AA

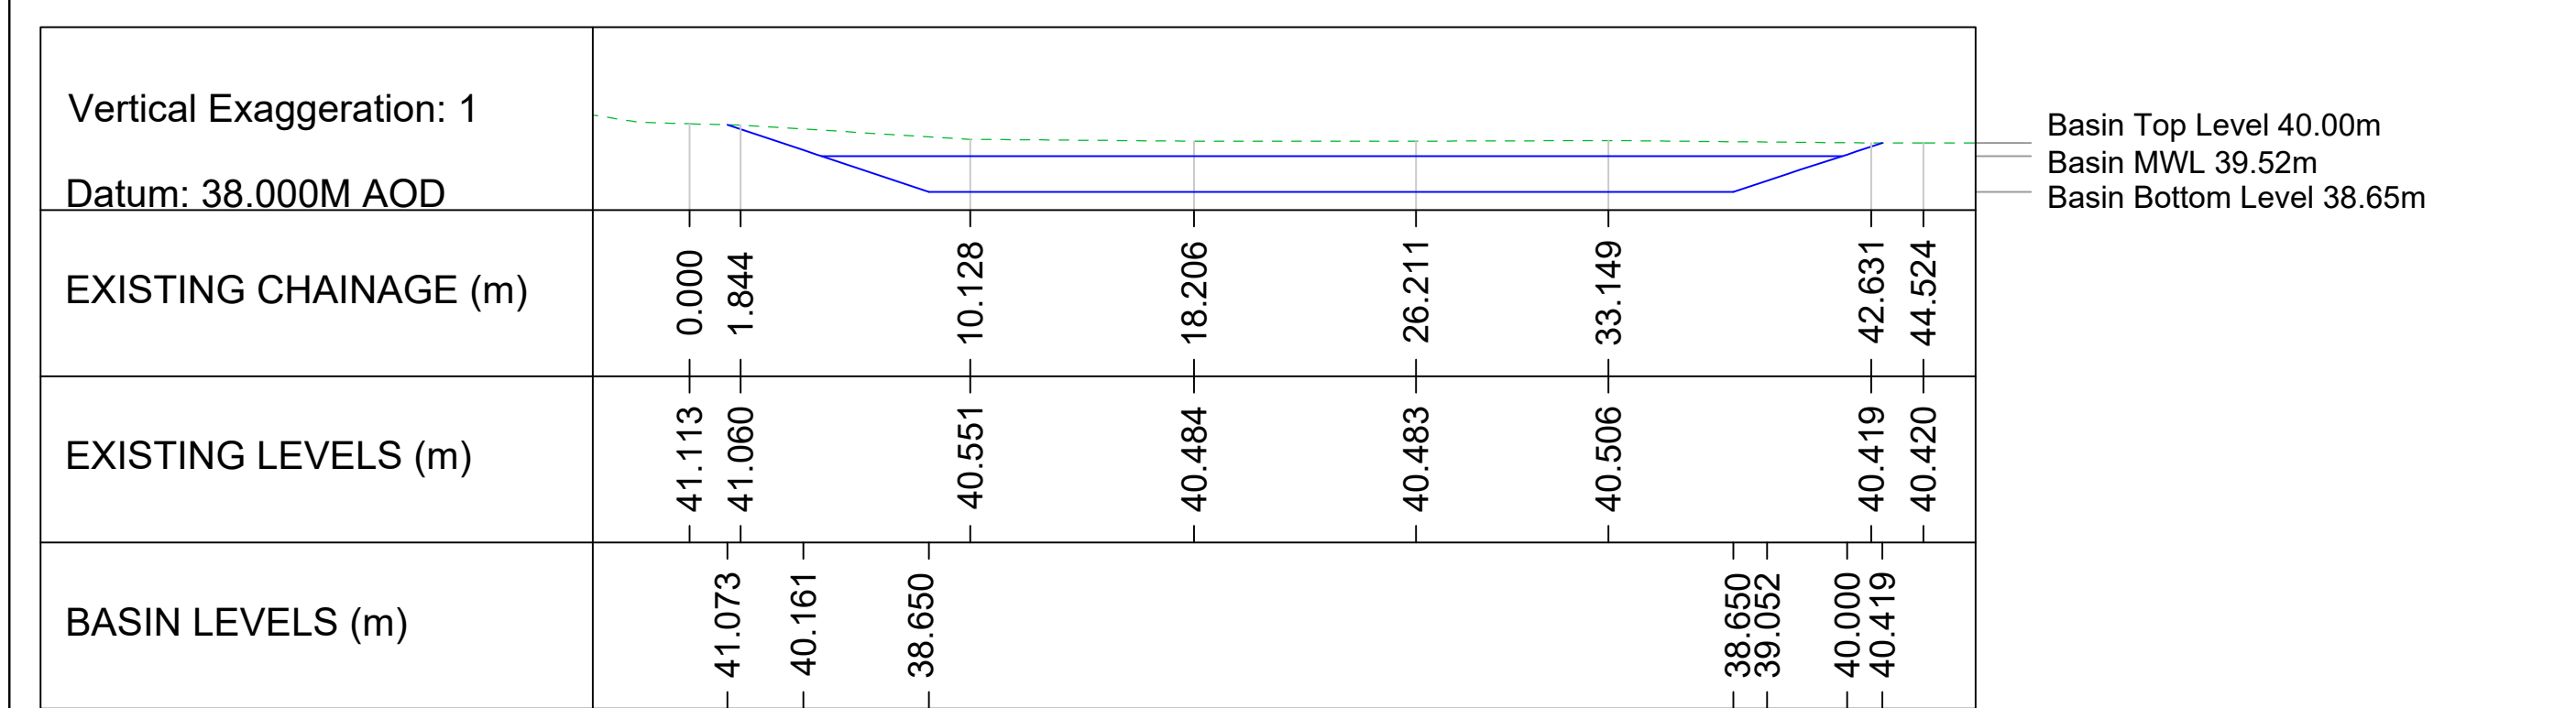



Basin 1 Section BB

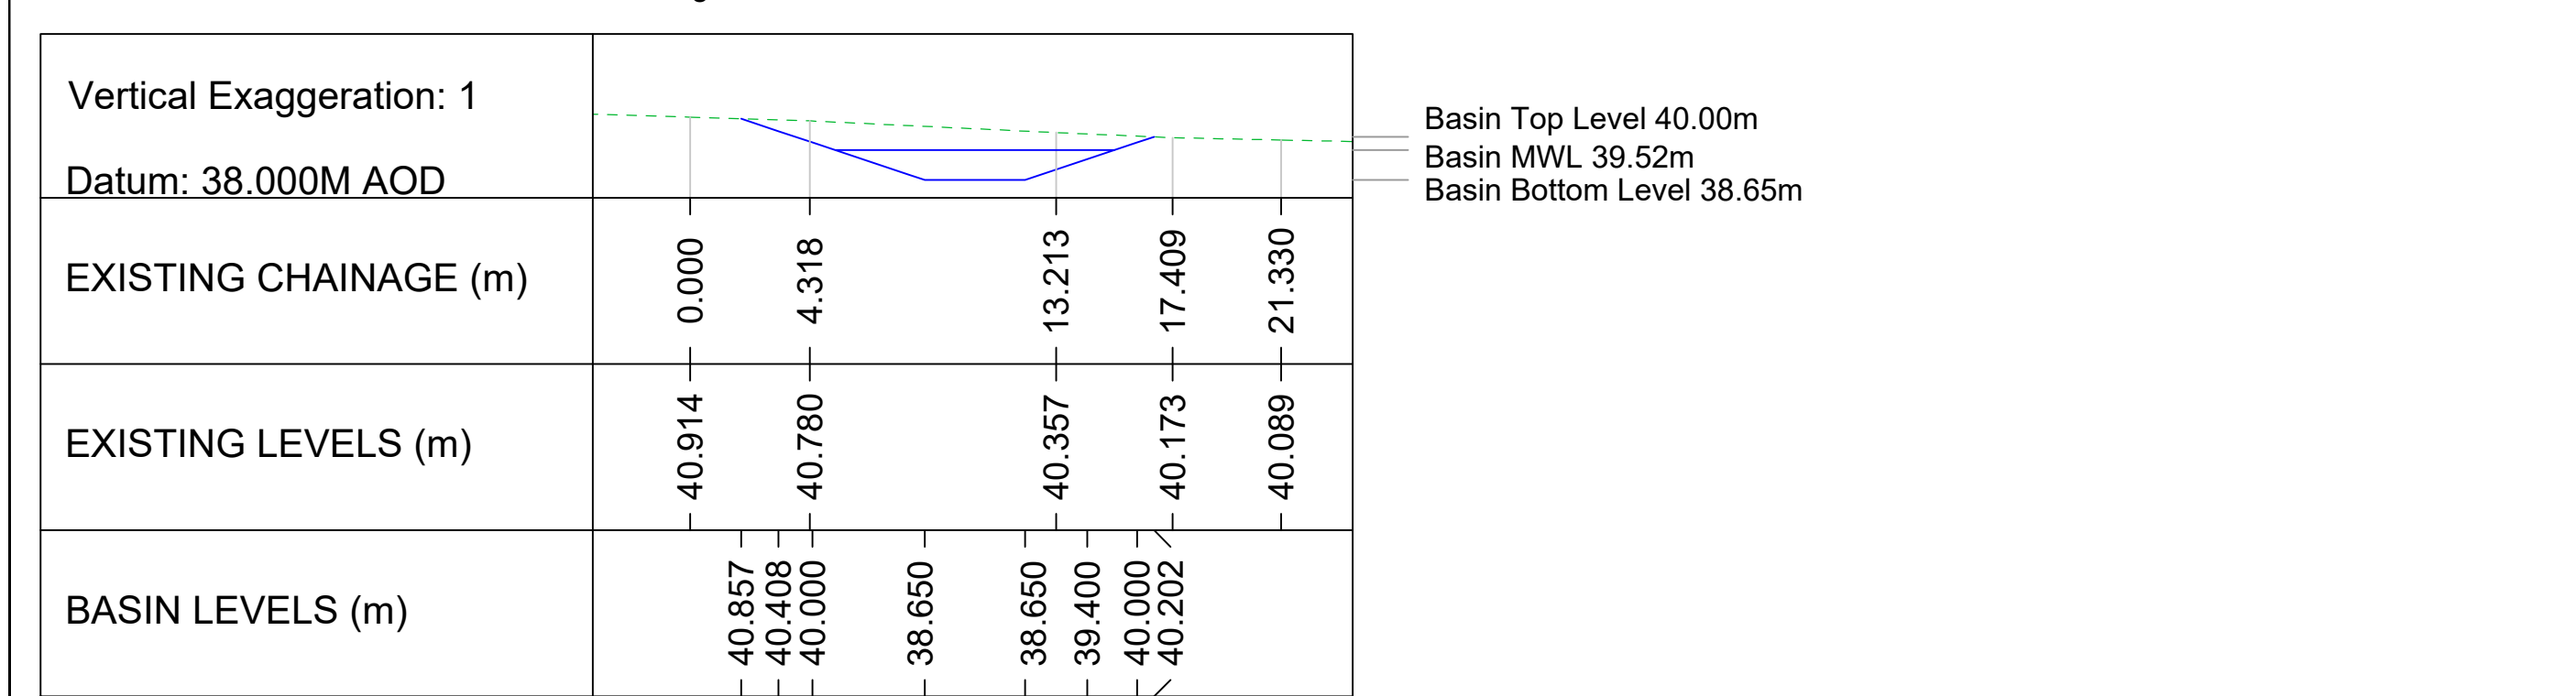

Basin 2 Section CC

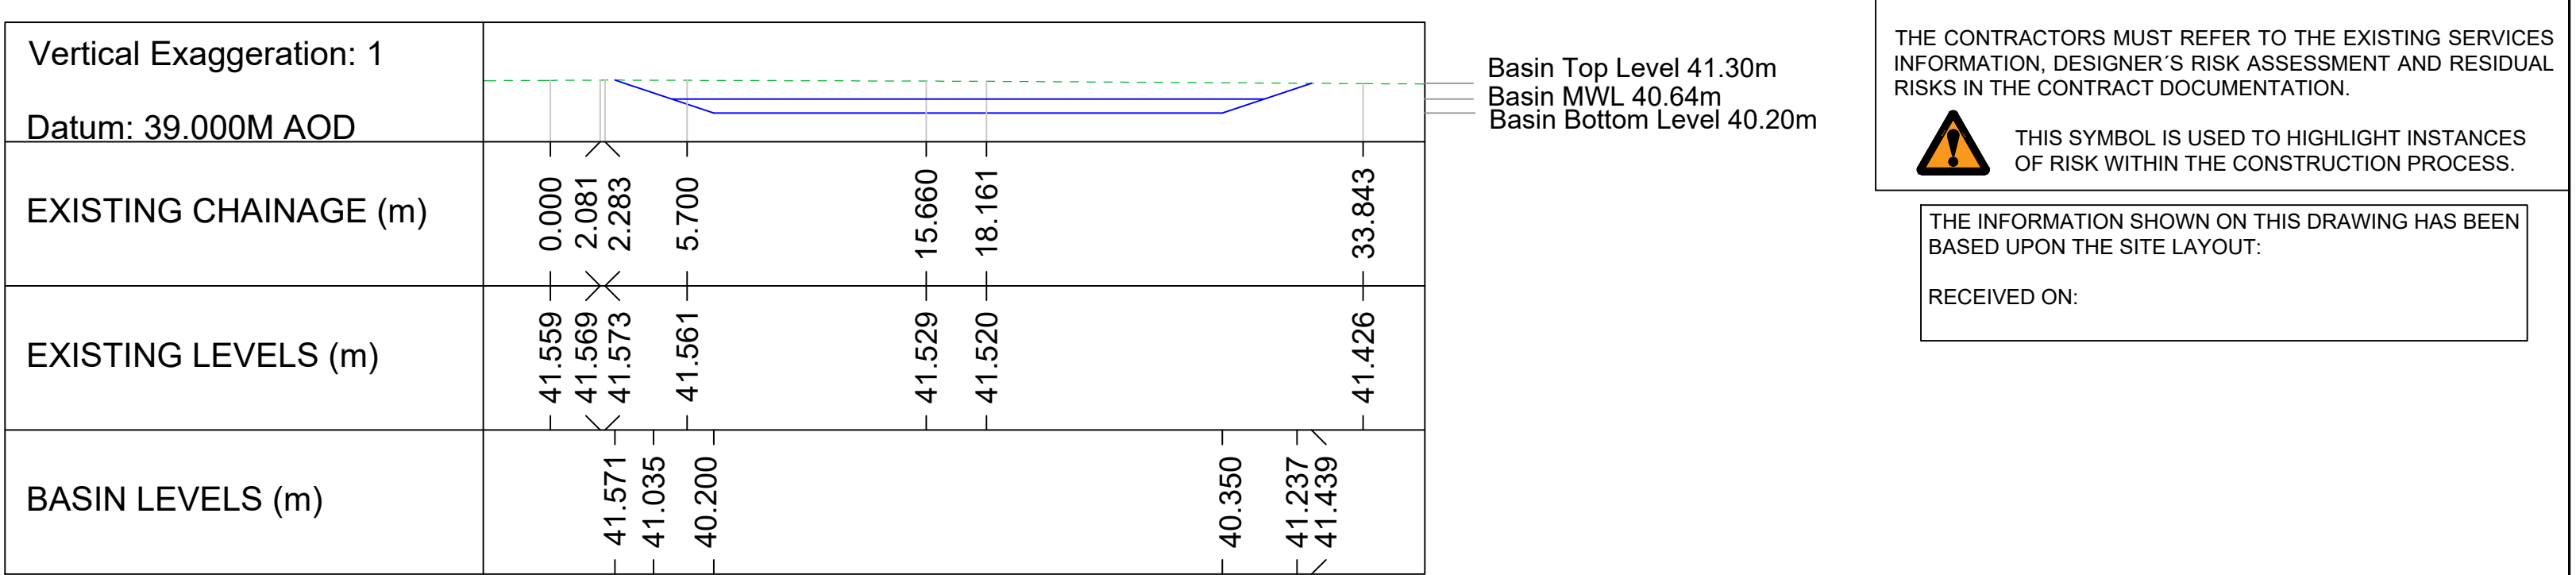

Basin 2 Section DD

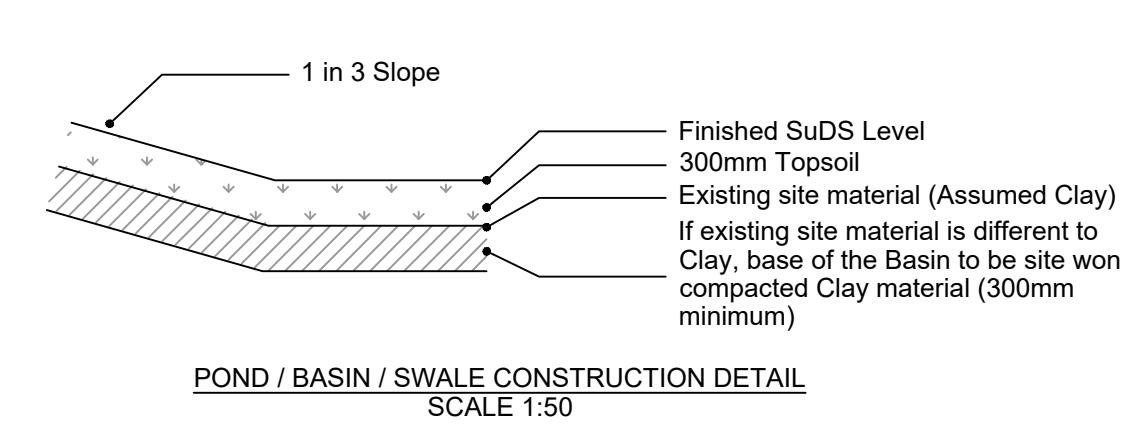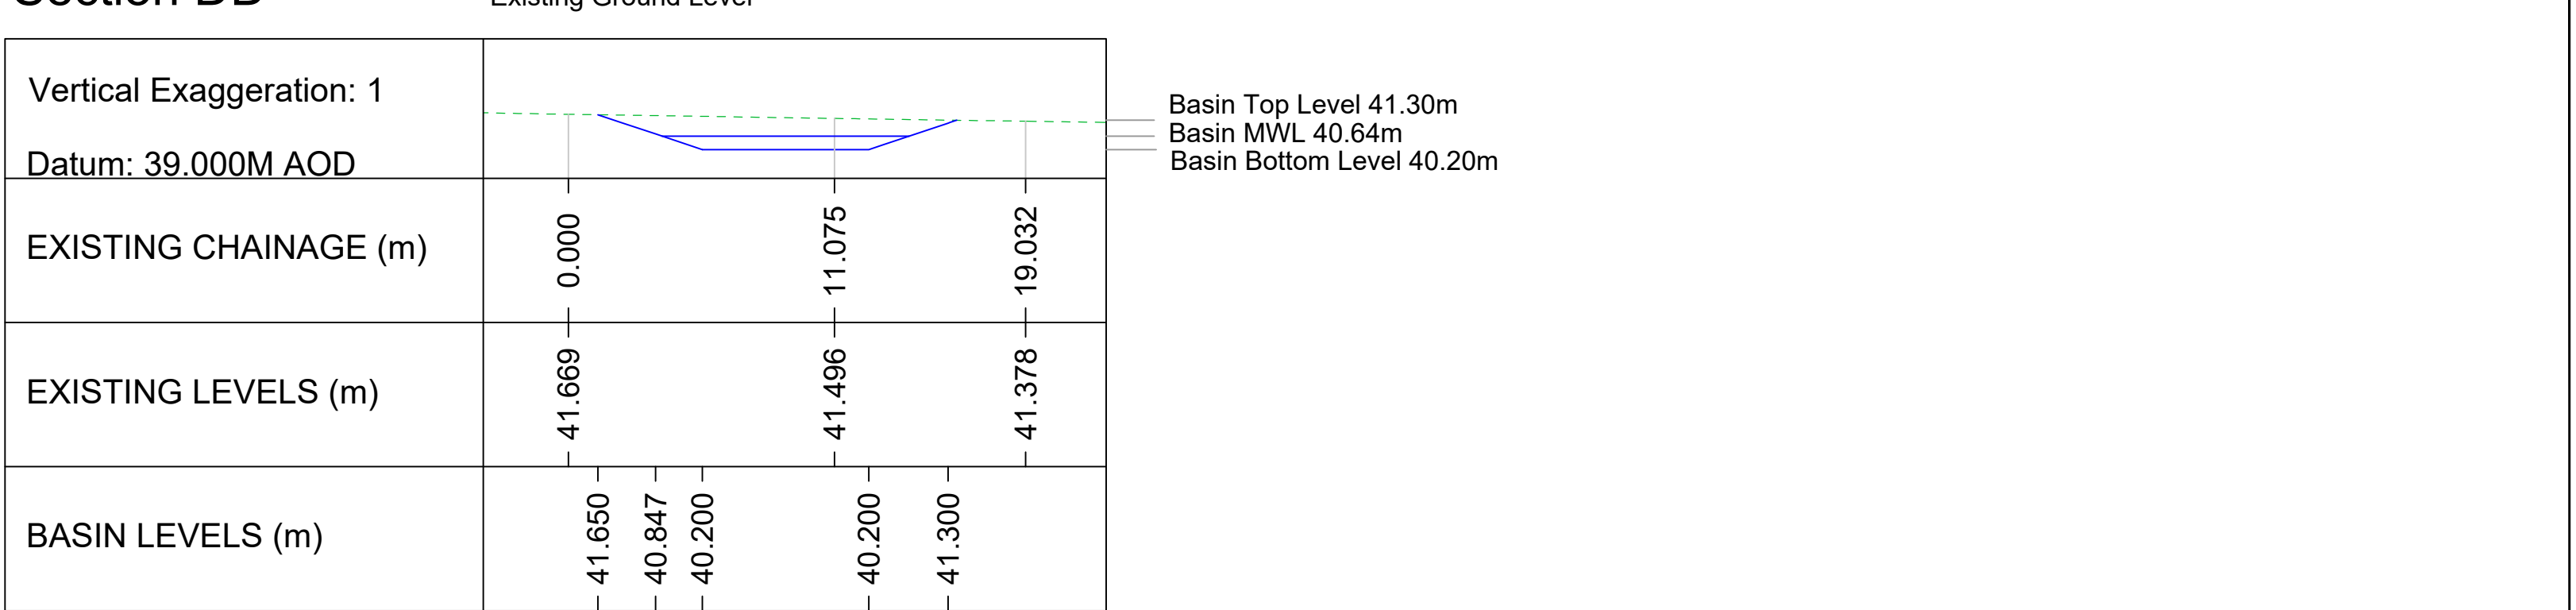

THIS DRAWING IS COPYRIGHT OF CLFA DESIGN.

DO NOT SCALE FROM THIS DRAWING. CONTRACTORS MUST CHECK ALL DIMENSIONS ON SITE.

THE CONTRACTORS MUST REFER TO THE EXISTING SERVICES INFORMATION, DESIGNER'S RISK ASSESSMENT AND RESIDUAL RISKS IN THE CONTRACT DOCUMENTATION.

 THIS SYMBOL IS USED TO HIGHLIGHT INSTANCES OF RISK WITHIN THE CONSTRUCTION PROCESS.

THE INFORMATION SHOWN ON THIS DRAWING HAS BEEN BASED UPON THE SITE LAYOUT:

RECEIVED ON:

P03	BASINS PROPOSED FOLLOWING PLANNING COMMENTS	CL	FA	27/04/26
P02	DRAWING RENAMED	CL	FA	19/02/26
P01	FIRST ISSUE	CL	FA	14/01/26
REV	DESCRIPTION	BY	APP	DATE

CLFA DESIGN

71-75 Shelton Street, Covent Garden
London, WC2H 9JQ

CLIENT:



PROJECT:

COURT FARM
TROWBRIDGE

DRAWING:

SUDS SECTIONS
SHEET 1

PROJECT NUMBER: CLFA142	DRAWING NUMBER: CLFA1420-CLFA-00-XX-DR-C-0567
STATUS: D2	SCALE @ A1 SECTIONS@1:1000. DETAIL@1:50
	REV: P03