



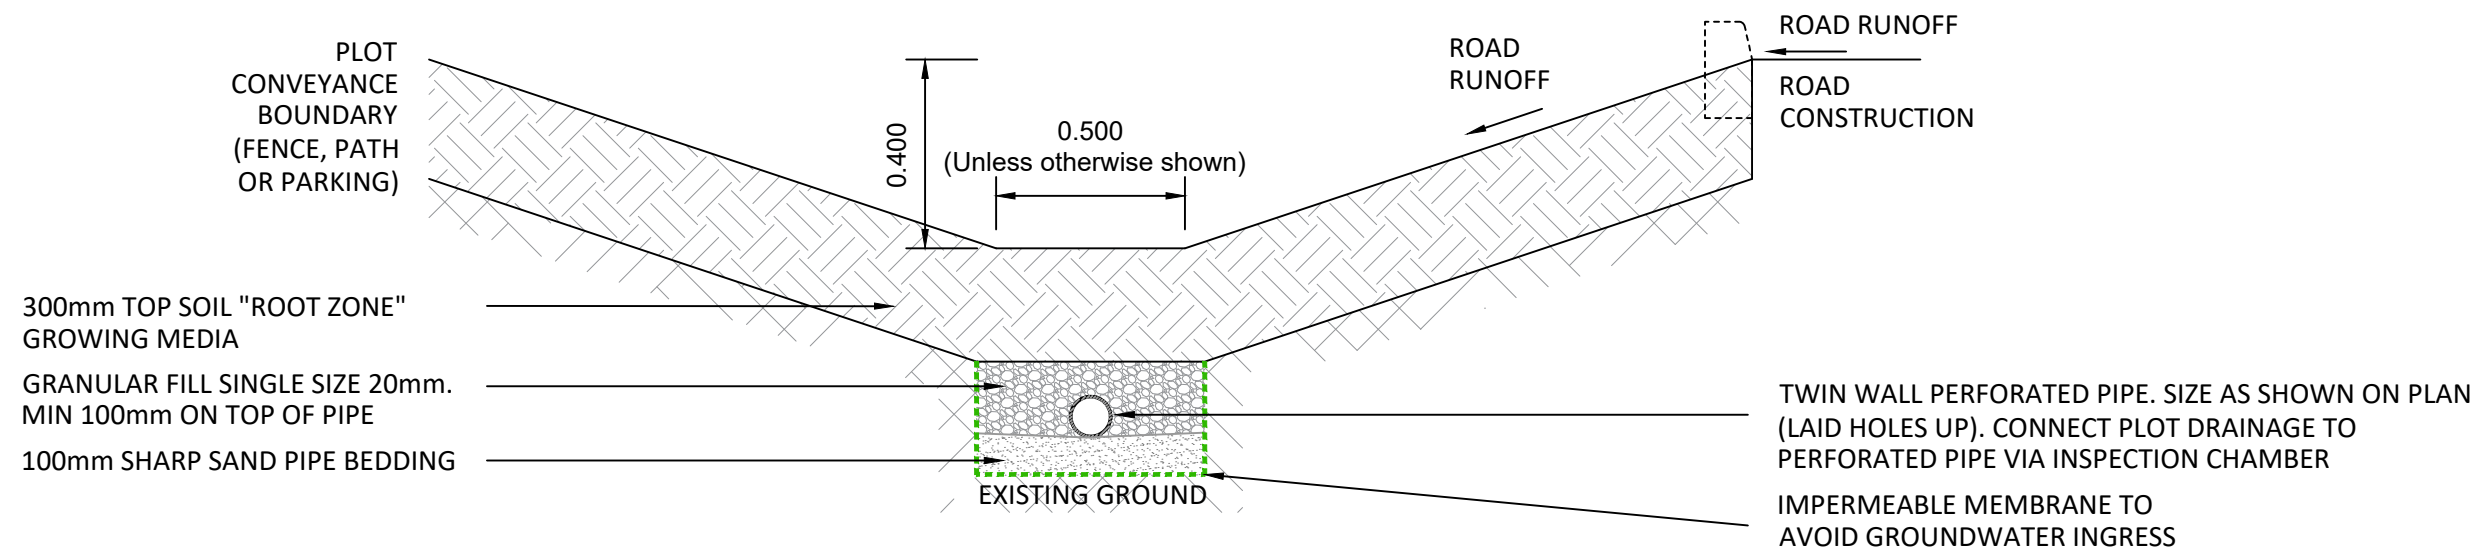


RAIN GARDEN FOR ROAD AND PLOT DRAINAGE

1:20

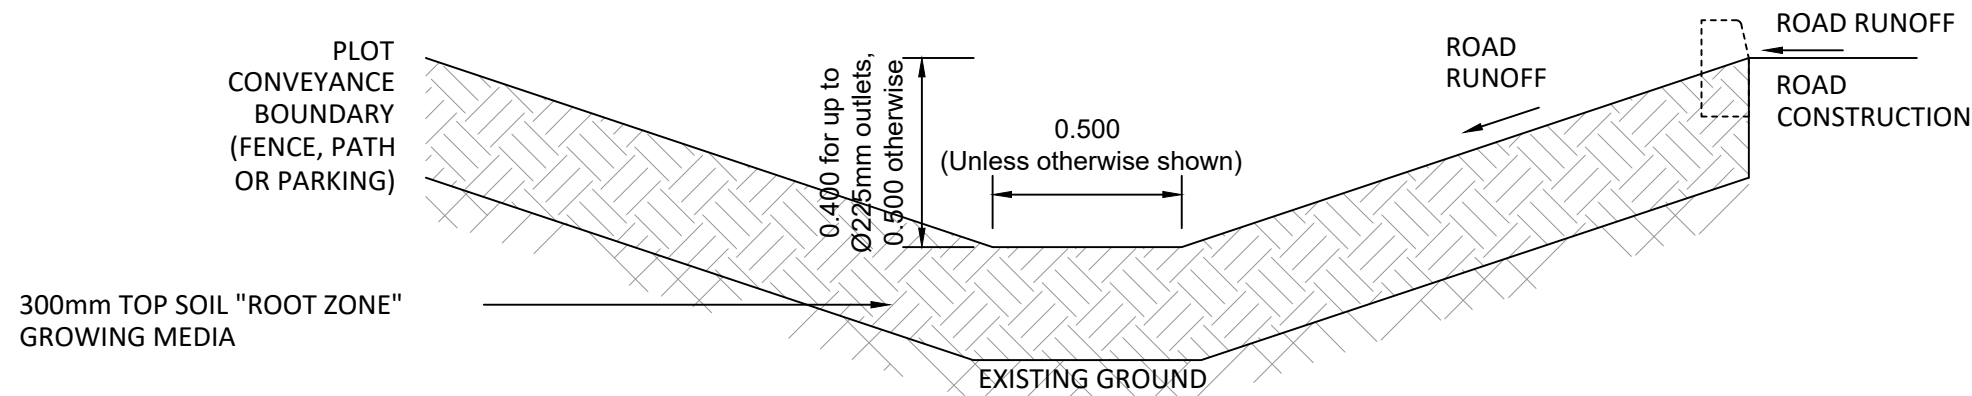


RAIN GARDEN FOR ROAD DRAINAGE

1:20

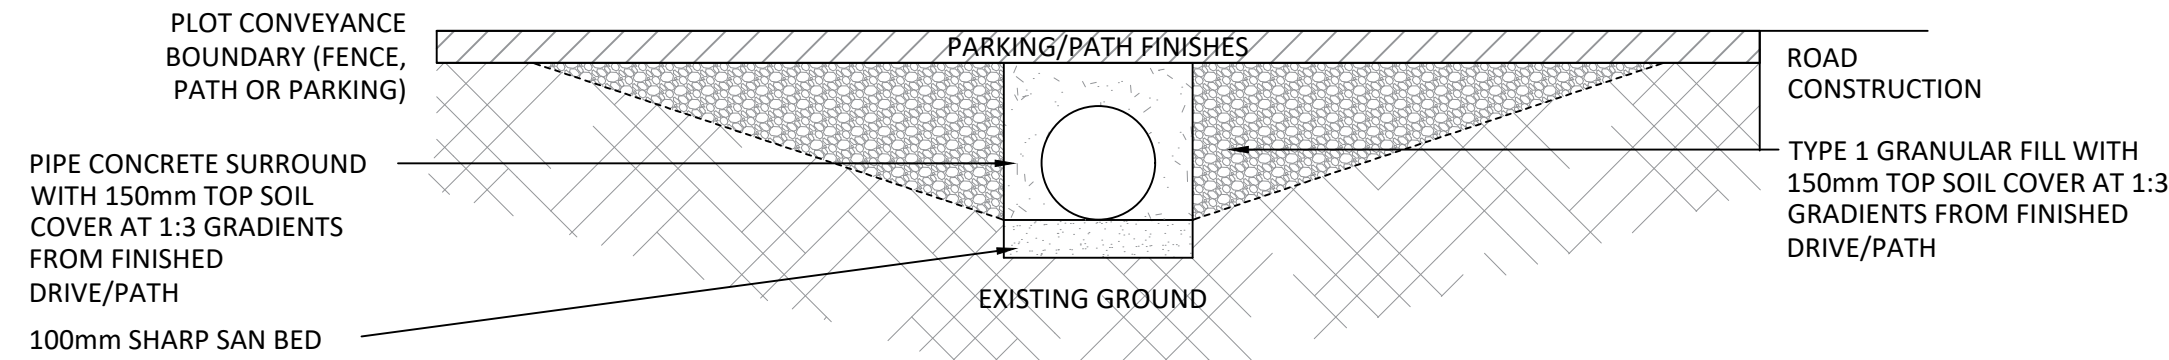

RAIN GARDEN CROSSING WHERE NO FILTER DRAIN IS INSTALLED

1:20

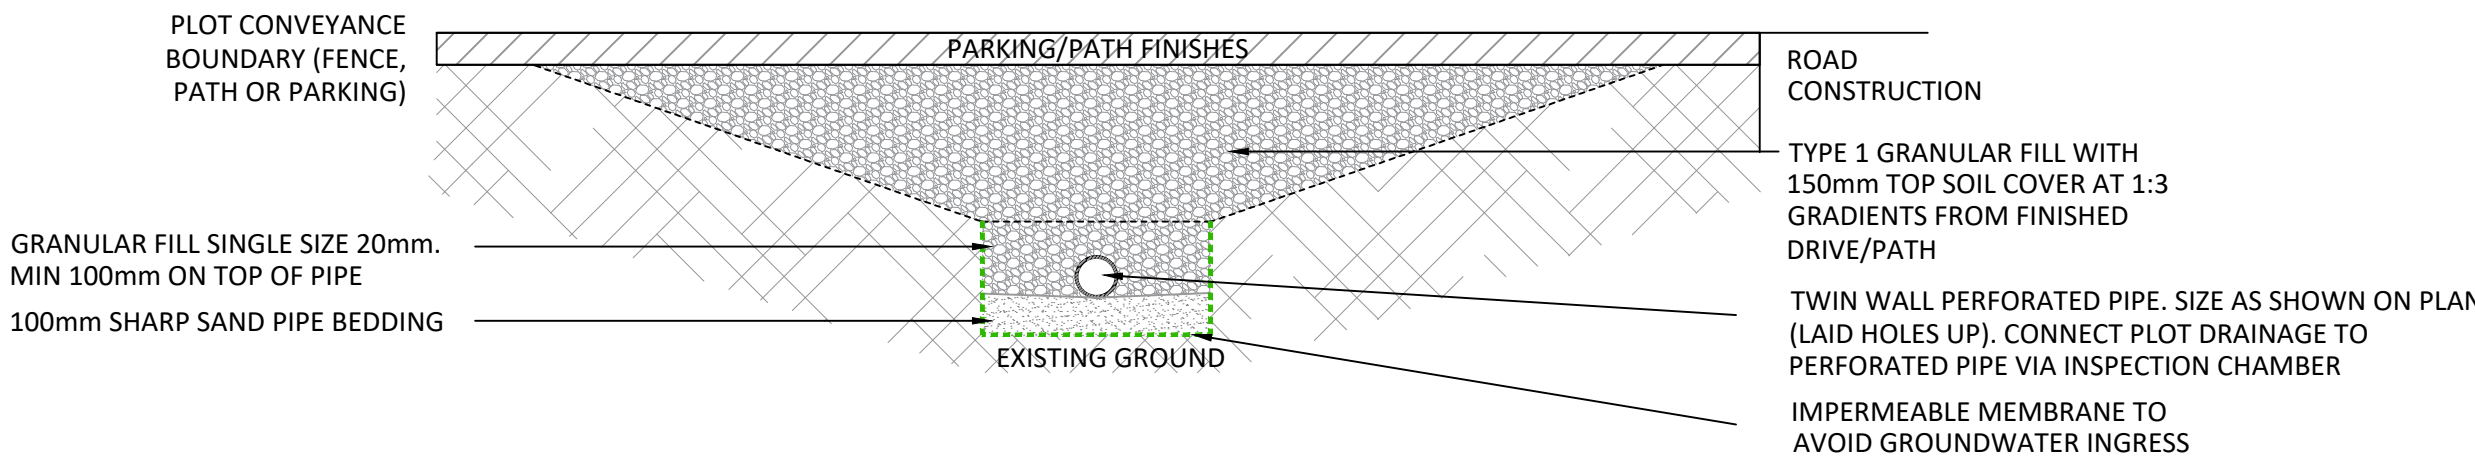

RAIN GARDEN CROSSING WHERE A FILTER DRAIN IS INSTALLED

1:20

THIS DRAWING IS COPYRIGHT OF CLFA DESIGN.

DO NOT SCALE FROM THIS DRAWING. CONTRACTORS MUST CHECK ALL DIMENSIONS ON SITE.

THE CONTRACTORS MUST REFER TO THE EXISTING SERVICES INFORMATION, DESIGNER'S RISK ASSESSMENT AND RESIDUAL RISKS IN THE CONTRACT DOCUMENTATION.



THIS SYMBOL IS USED TO HIGHLIGHT INSTANCES OF RISK WITHIN THE CONSTRUCTION PROCESS.

THE INFORMATION SHOWN ON THIS DRAWING HAS BEEN BASED UPON THE SITE LAYOUT:

N/A
RECEIVED ON:
N/A

P02	MINOR UPDATES TO DEPTHS	CL	FA	12/05/26
P01	FIRST ISSUE	CL	FA	27/04/26
REV	DESCRIPTION	BY	APP	DATE

CLFA DESIGN

71-75 Shelton Street, Covent Garden
London, WC2H 9JQ

CLIENT:

Wain
HOMES

PROJECT:
SOUTHWICK COURT FARM
TROWBRIDGE

DRAWING:
RAIN GARDEN CONSTRUCTION DETAILS

PROJECT NUMBER: CLFA142	DRAWING NUMBER: CLFA142-CLFA-00-XX-DR-C-0546	REV: P02
STATUS: S2	SCALE @ A1	