


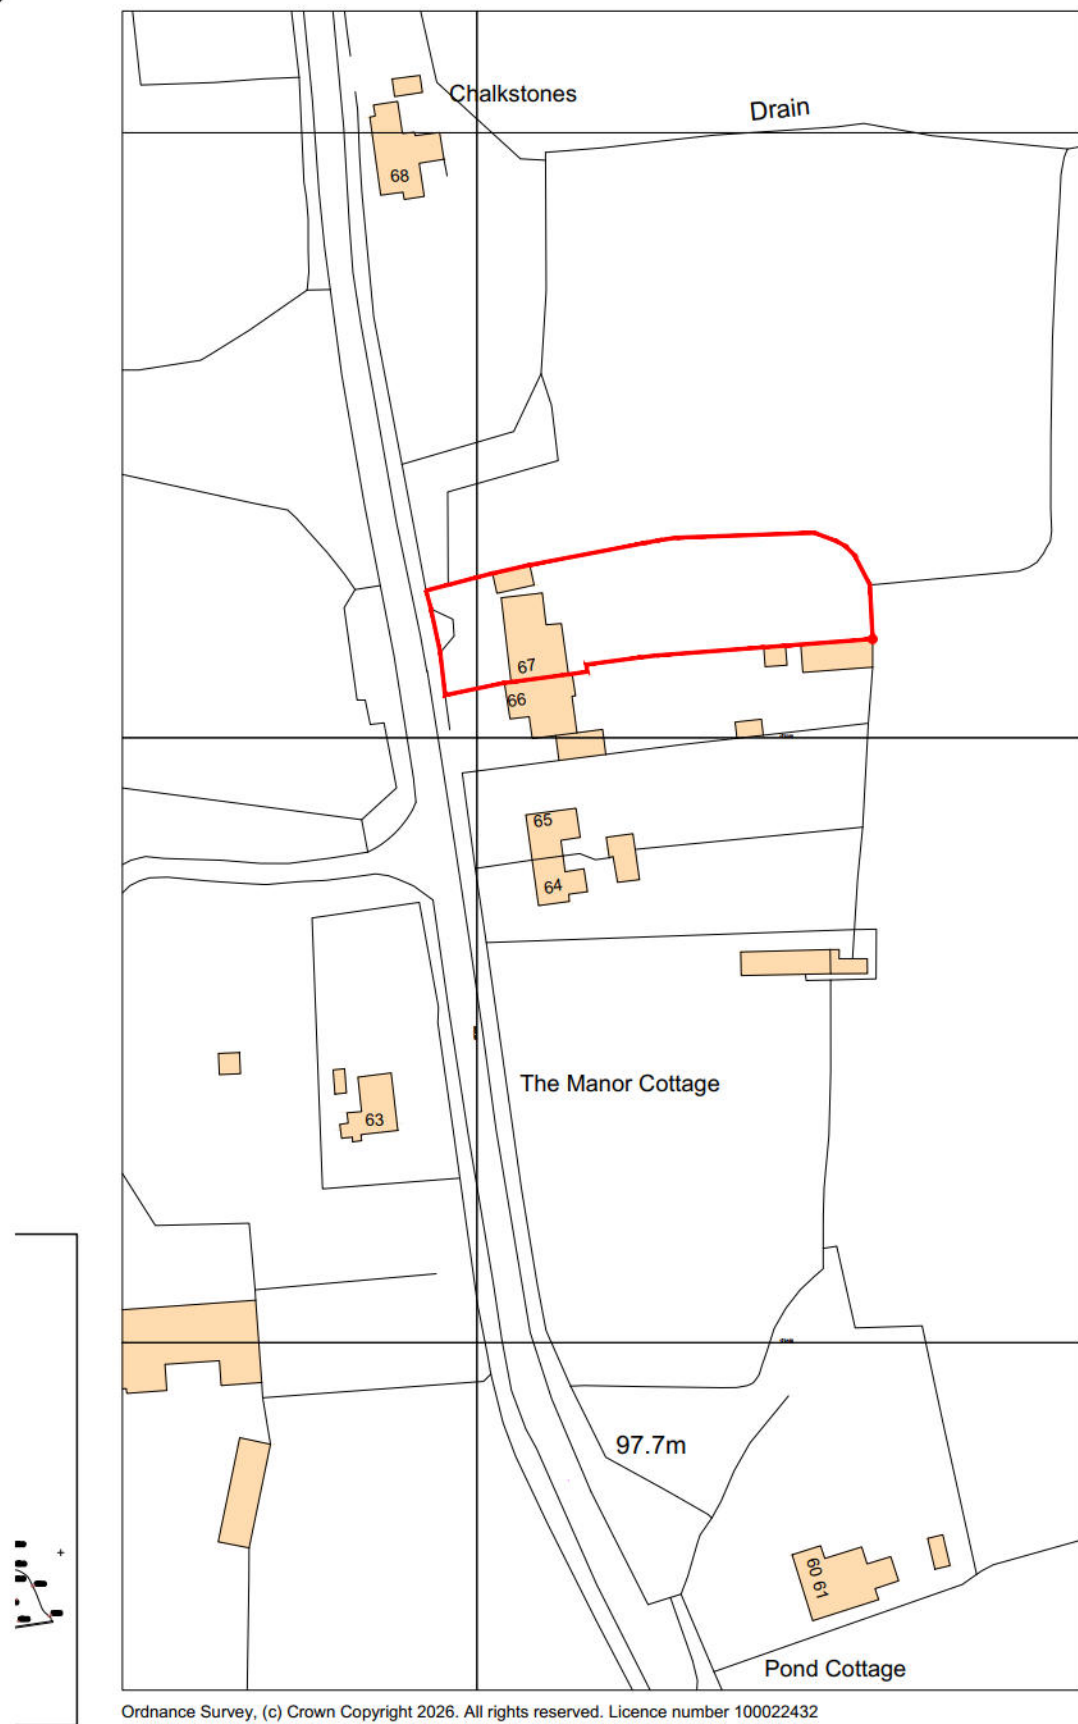

PROJECT  
**67 Silver Street, Compton Bassett. SN11 8SW**



**SITE LOCATION & BLOCK PLAN**  
**MATHEWSON WATERS ARCHITECTS**  
1:1250/ 1:500 @ A3  
RIBA #  
enquiries@mw-architects.co.uk  
01488 73131  
www.mw-architects.co.uk  
The Old Surgery  
Crowle Road · Lambourn  
Berkshire · RG17 8NR  
P4835-100