



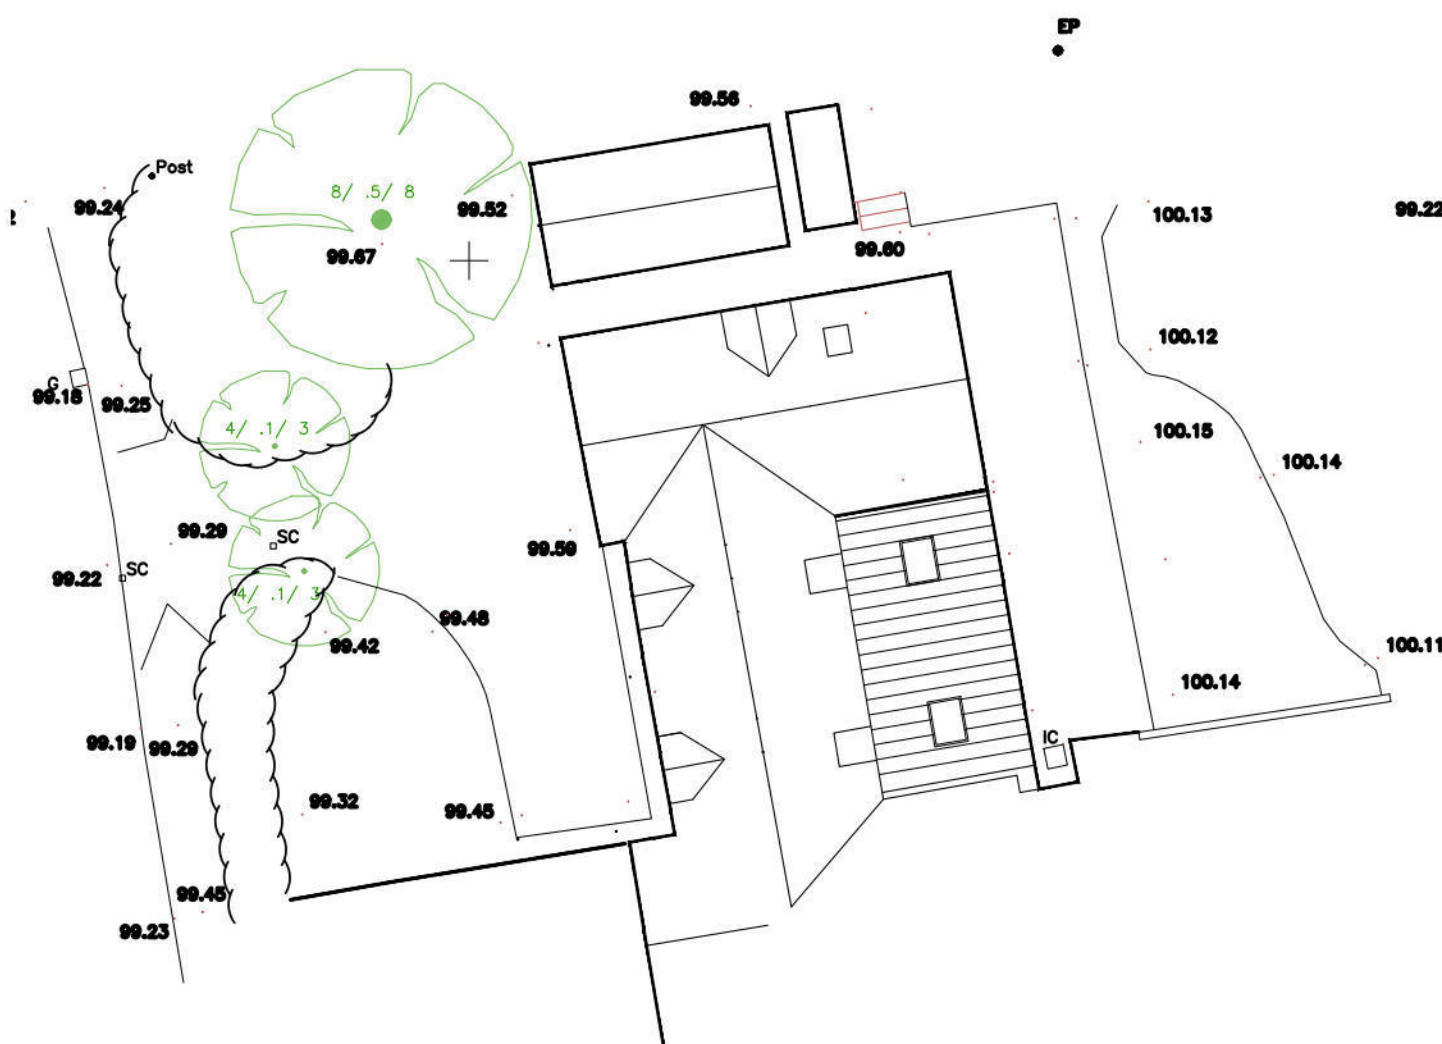

PROPOSED SITE / ROOF PLAN

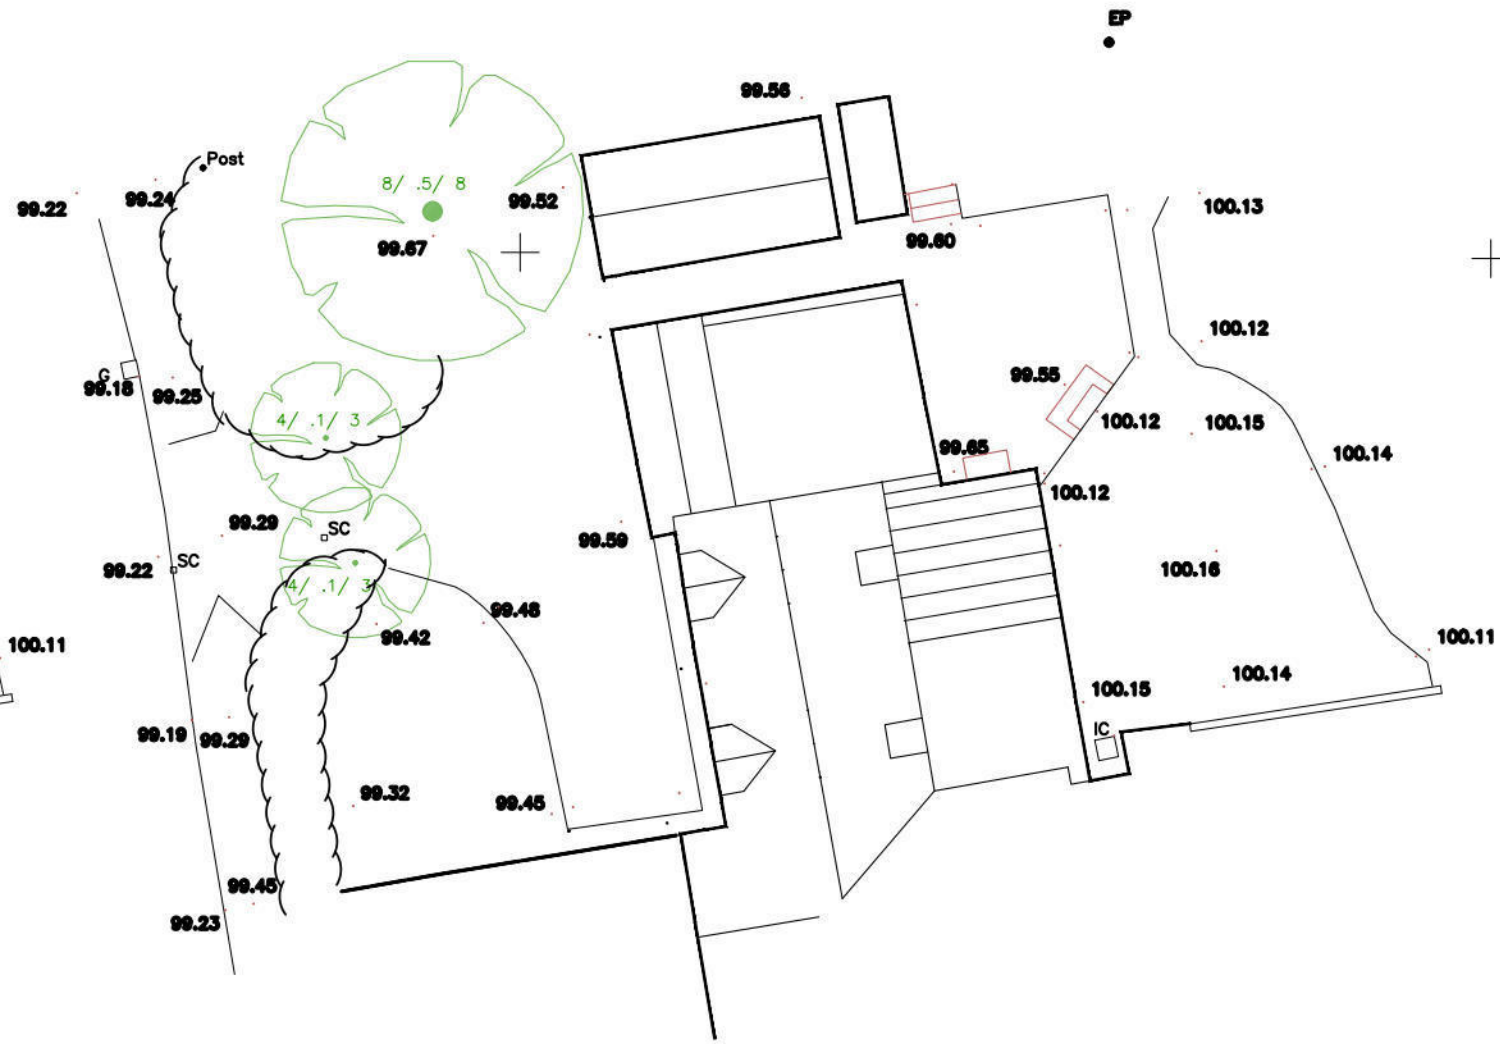

EXISTING SITE / ROOF PLAN



PROJECT
67 Silver St, Compton Bassett. SN11 8SW

REVISION	DATE	AMENDMENTS
1	06/05/26	Initial Design

SCALE BAR - 1:200

Site plans
MATHEWSON WATERS ARCHITECTS
1:200 @ A3
The Old Surgery
Crowle Road · Lambourn
Berkshire · RG17 8NR
enquiries@mw-architects.co.uk
01488 73131
www.mw-architects.co.uk
RIBA #1000
Chartered Practice
P4835-106-A