


HW
30/4/26

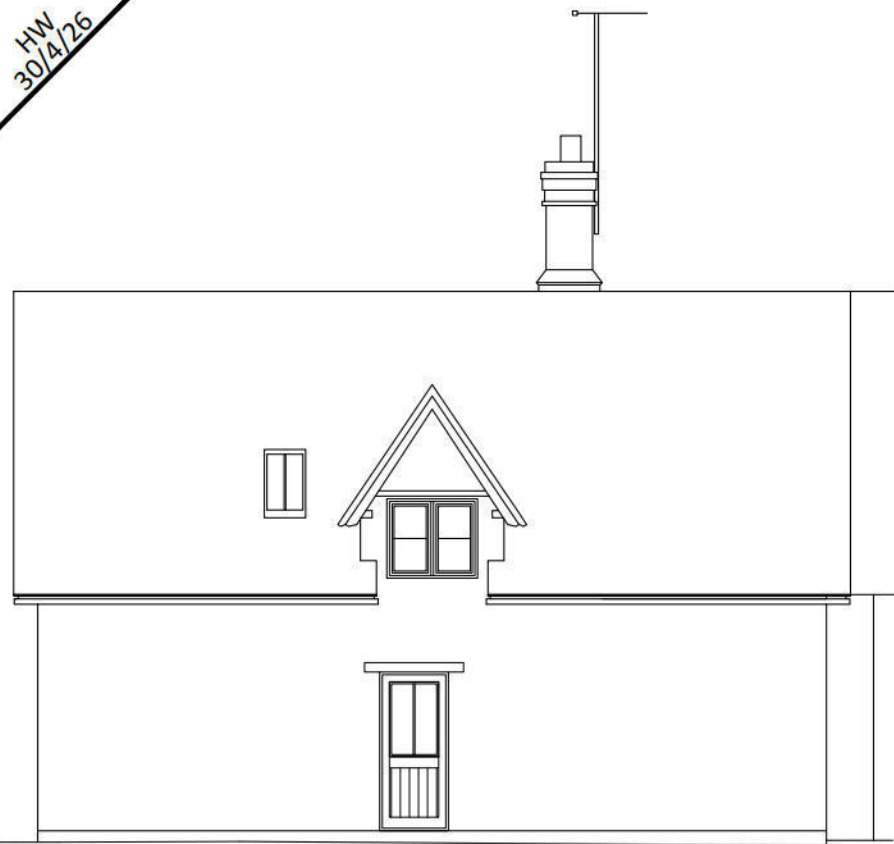


North Side Elevation

98.00m AOD



West Front Elevation

98.00m AOD

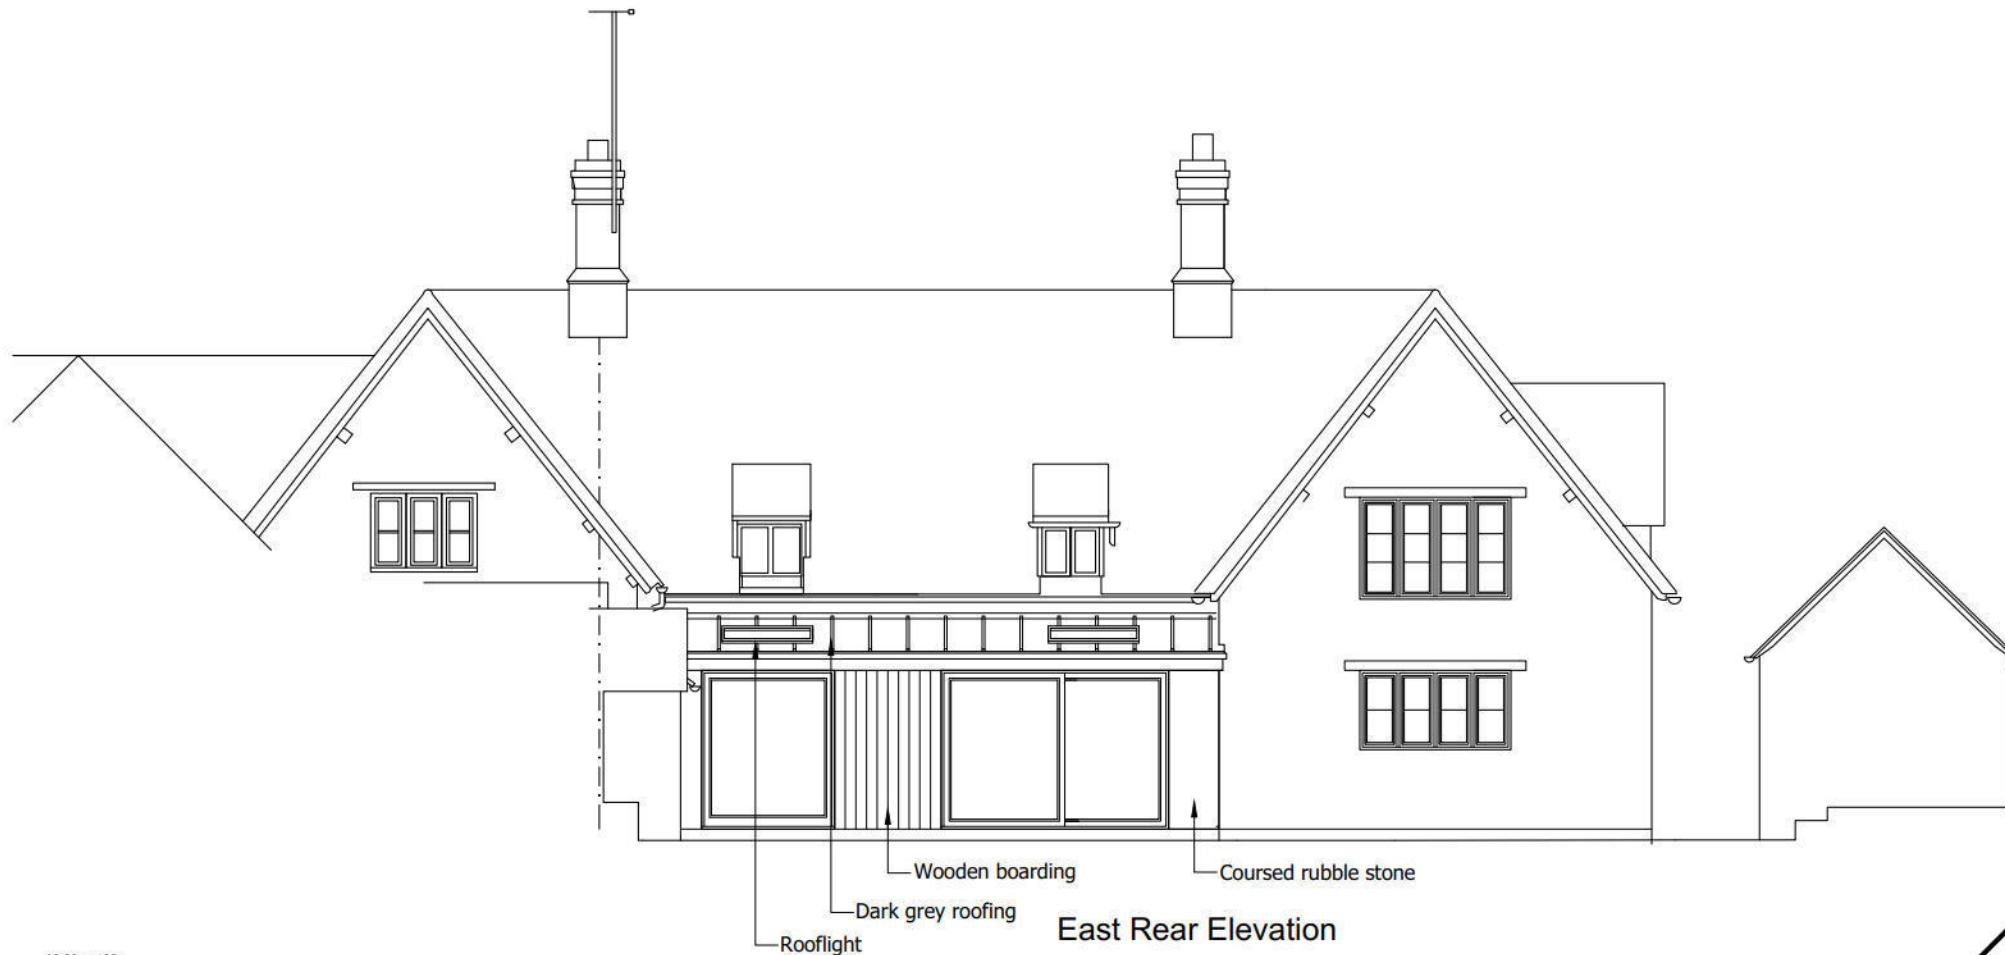

East Rear Elevation

98.00m AOD

Wooden boarding
Dark grey roofing
Rooflight
Coursed rubble stone

PROJECT
67 Silver St, Compton Bassett. SN11 8SW

REVISION	DATE	AMENDMENTS
0	1	2
3	4	5m

SCALE BAR - 1:100

Proposed Elevations
MATHEWSON WATERS ARCHITECTS
1:100 @ A3
The Old Surgery
Crowle Road · Lambourn
Berkshire · RG17 8NR
enquiries@mw-architects.co.uk
01488 73131
www.mw-architects.co.uk
RIBA #
Chartered Practice
P4835-105-A
MW