



Elevation - Culvert Type 1

Scale: 1:100

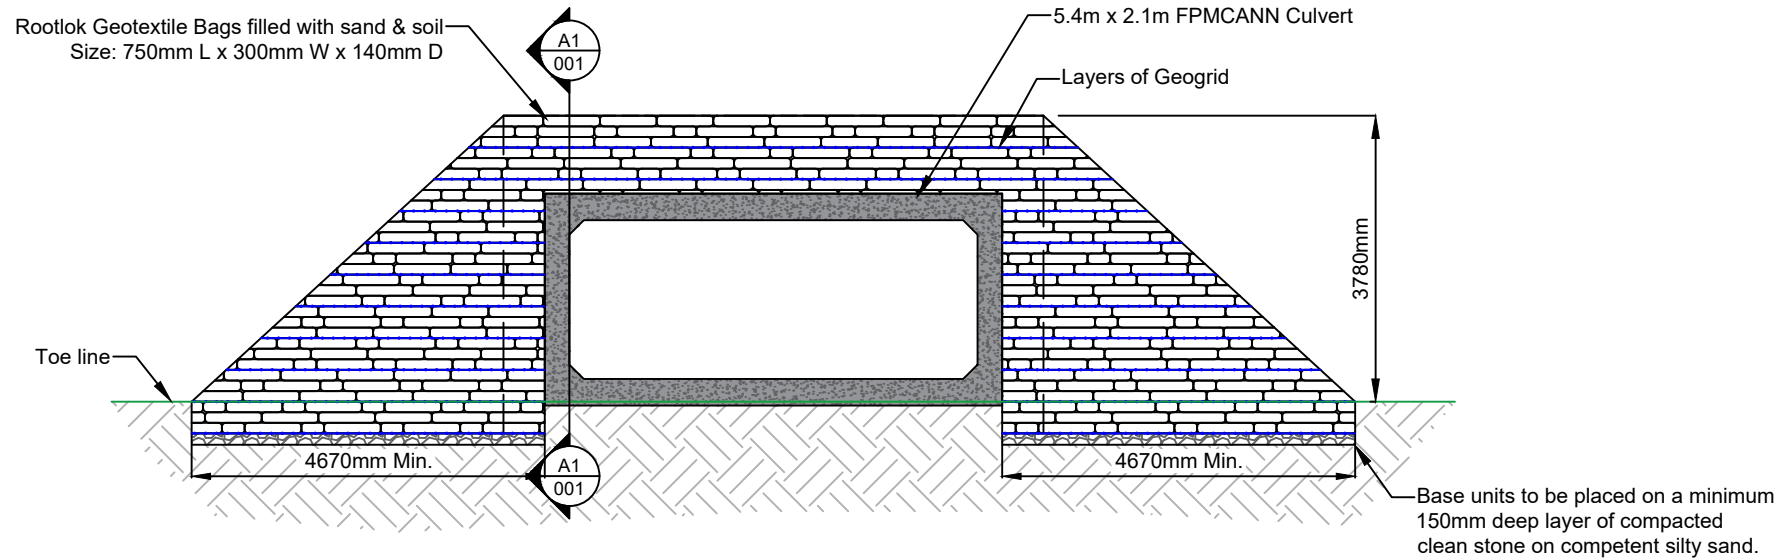

Section A1

Scale: 1:50

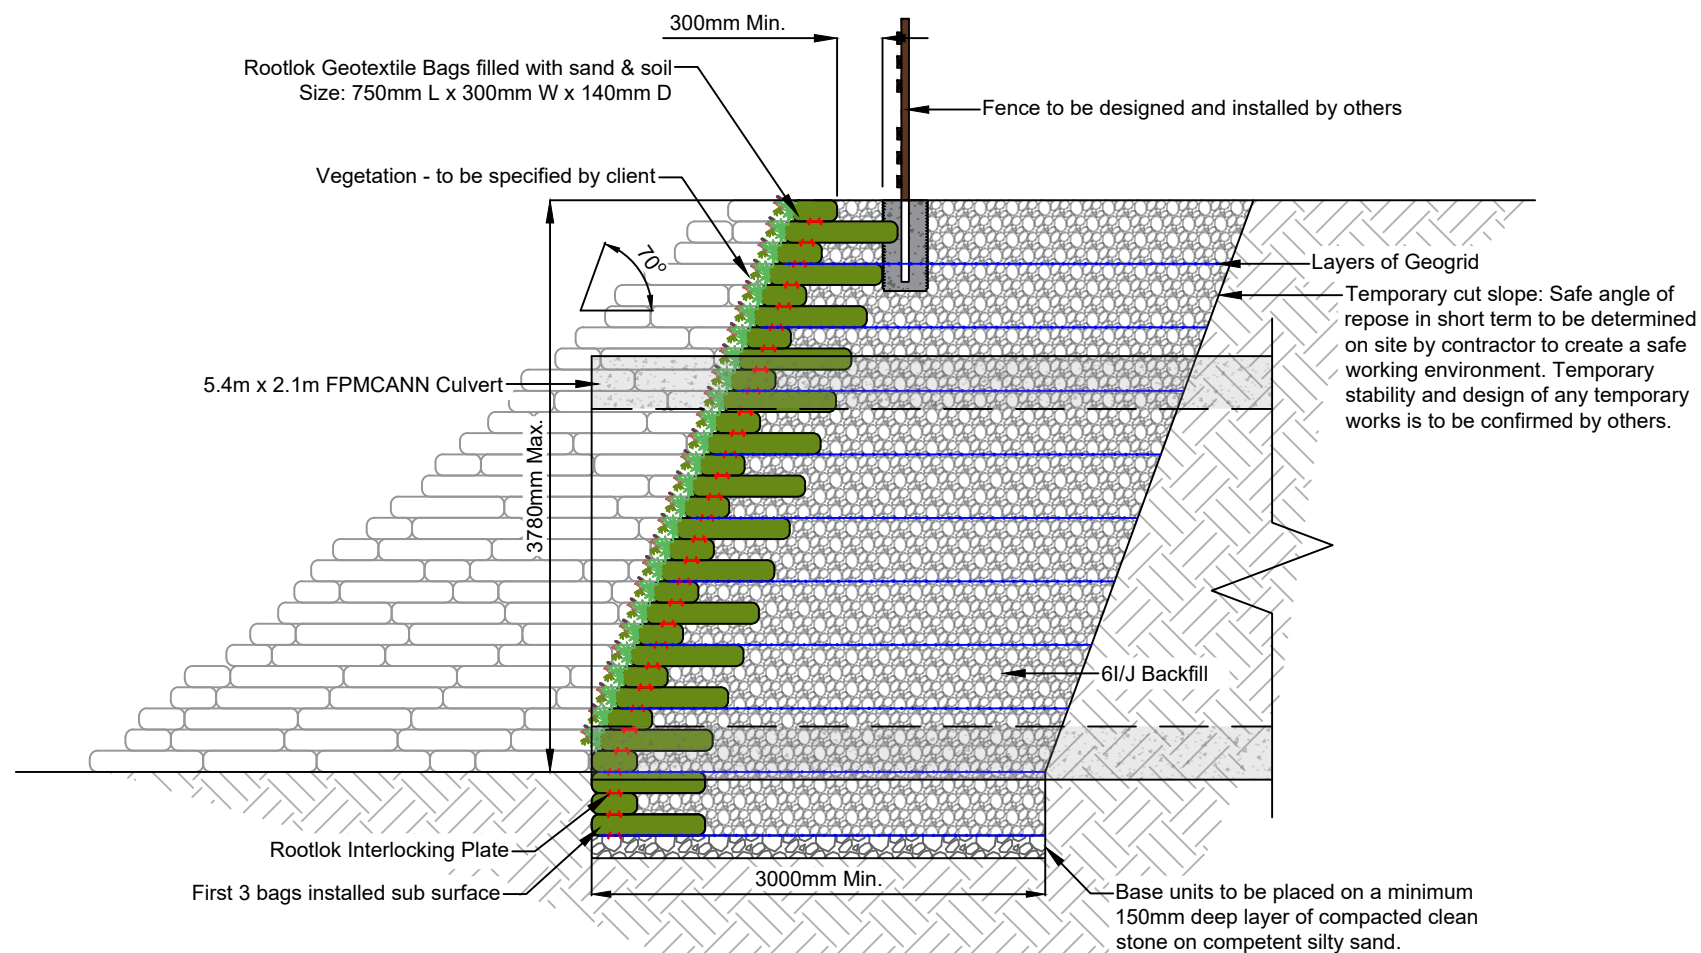


Notes.

INDICATIVE DRAWING ONLY
NOT FOR CONSTRUCTION
Formal Construction Details P.O.A


GeoGrow[®]
Rootlok[®] Vegetated Wall System
GeoGrow Ltd
5 Crompton Court,
Attwood Road,
Burntwood
WS7 3GG

					Drawing No. IN5722_001	Scale As Shown
					Client/Project Trowbridge	Drawn PN
						Date 23/04/2026
					Drawing Title Rootlok Culvert Details (1 of 2)	Revision A
A	Initial Design	PN	DR	23/04/2026	Checked By ^{DR}	
No.	Amendment	By	Auth	Date		

Elevation - Culvert Type 2
Scale: 1:100

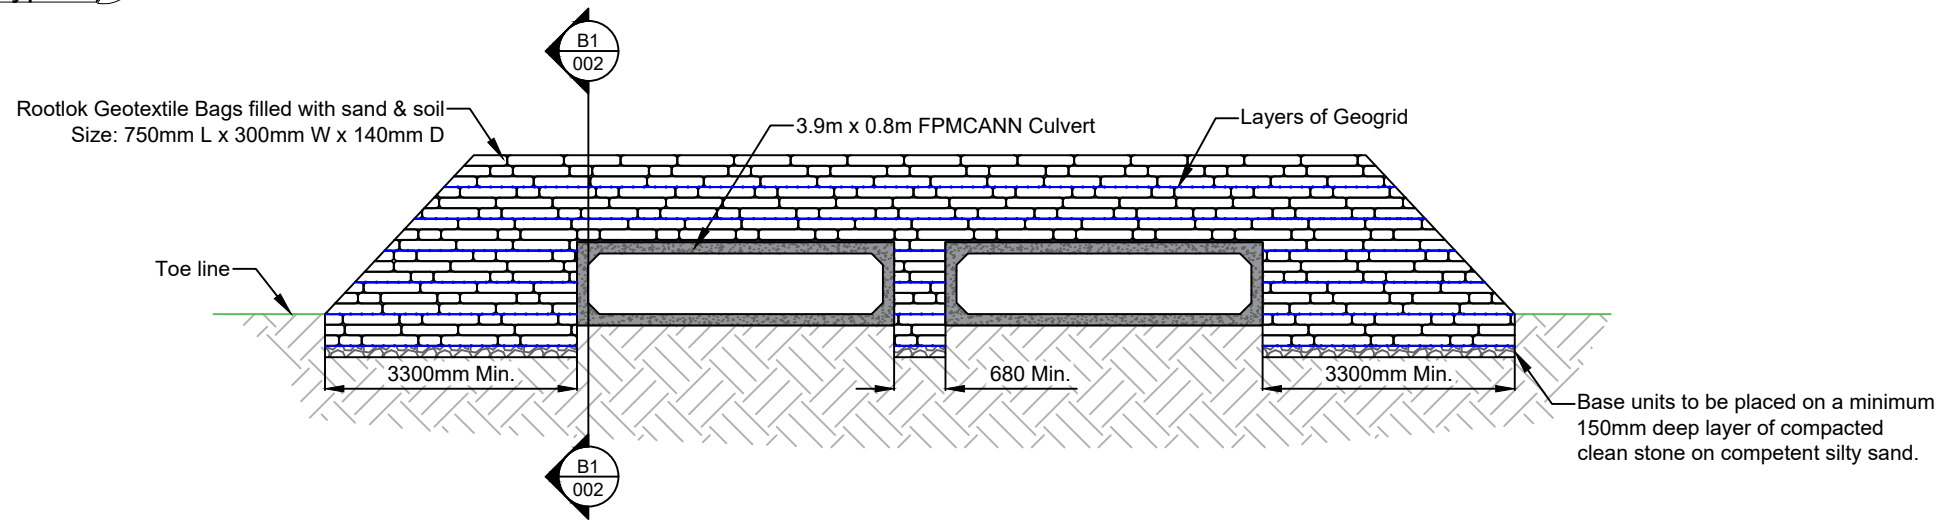

Section B1
Scale: 1:50

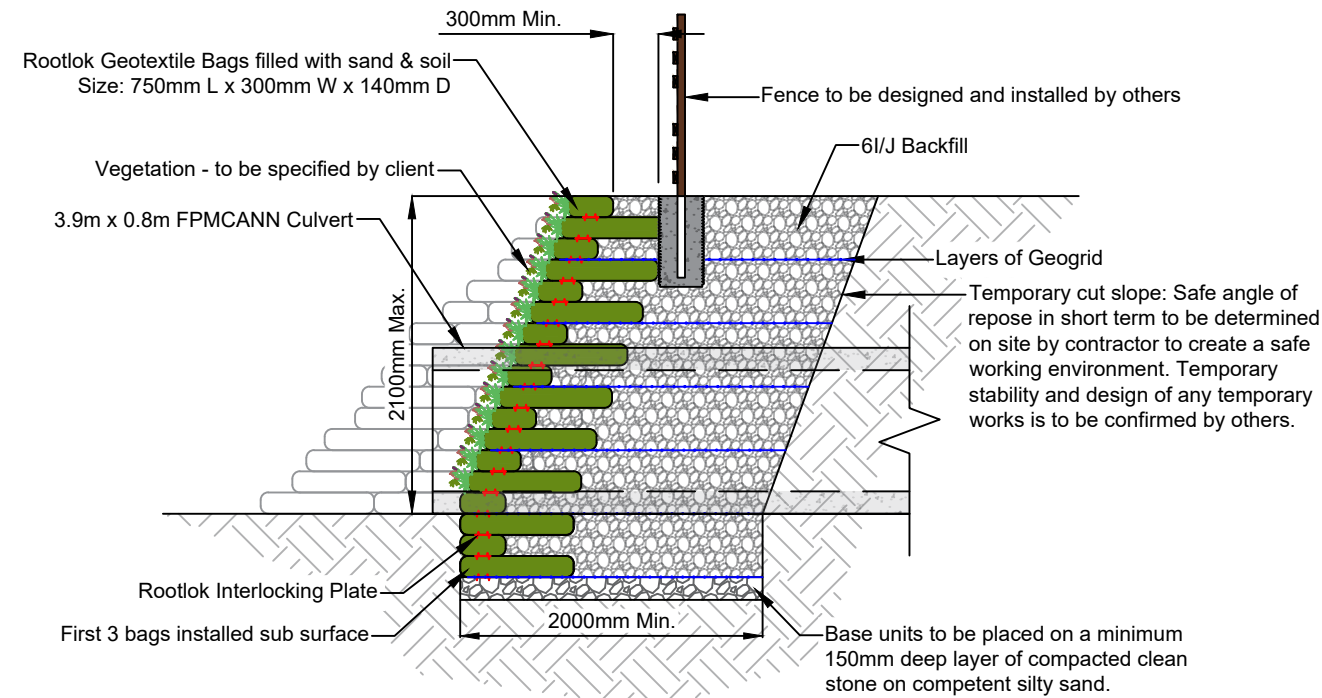

Notes.

INDICATIVE DRAWING ONLY
NOT FOR CONSTRUCTION
Formal Construction Details P.O.A

GeoGrow®
Rootlok® Vegetated Wall System
GeoGrow Ltd
5 Crompton Court,
Attwood Road,
Burntwood
WS7 3GG

					Drawing No. IN5722_002	Scale As Shown
					Client/Project Trowbridge	Drawn PN
						Date 23/04/2026
					Drawing Title Rootlok Culvert Details (2 of 2)	Revision A
A	Initial Design	PN	DR	23/04/2026	Checked By ^{DR}	
No.	Amendment	By	Auth	Date		