


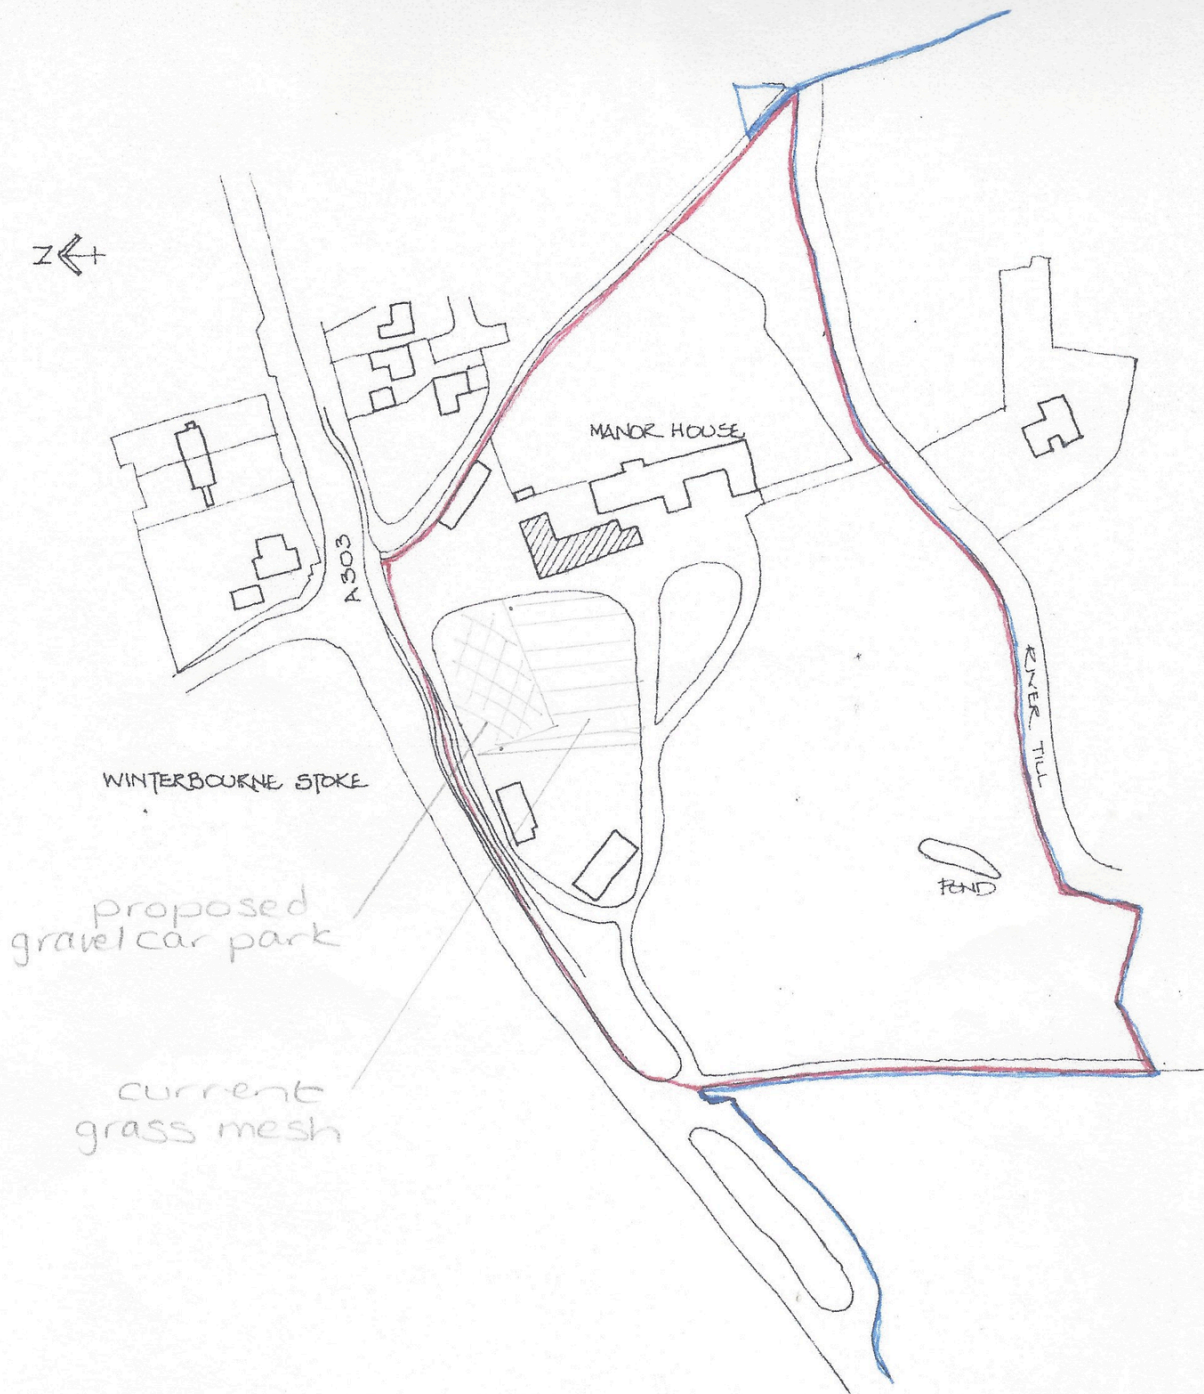

SITE LOCATION PLAN

0 10 20 30 40 50metres

DRG. No. 72619	REV
John Coleman ARCHITECTS	RIBA
© Copyright Reserved	Scale 1:1250 7/2012

paper size A4