


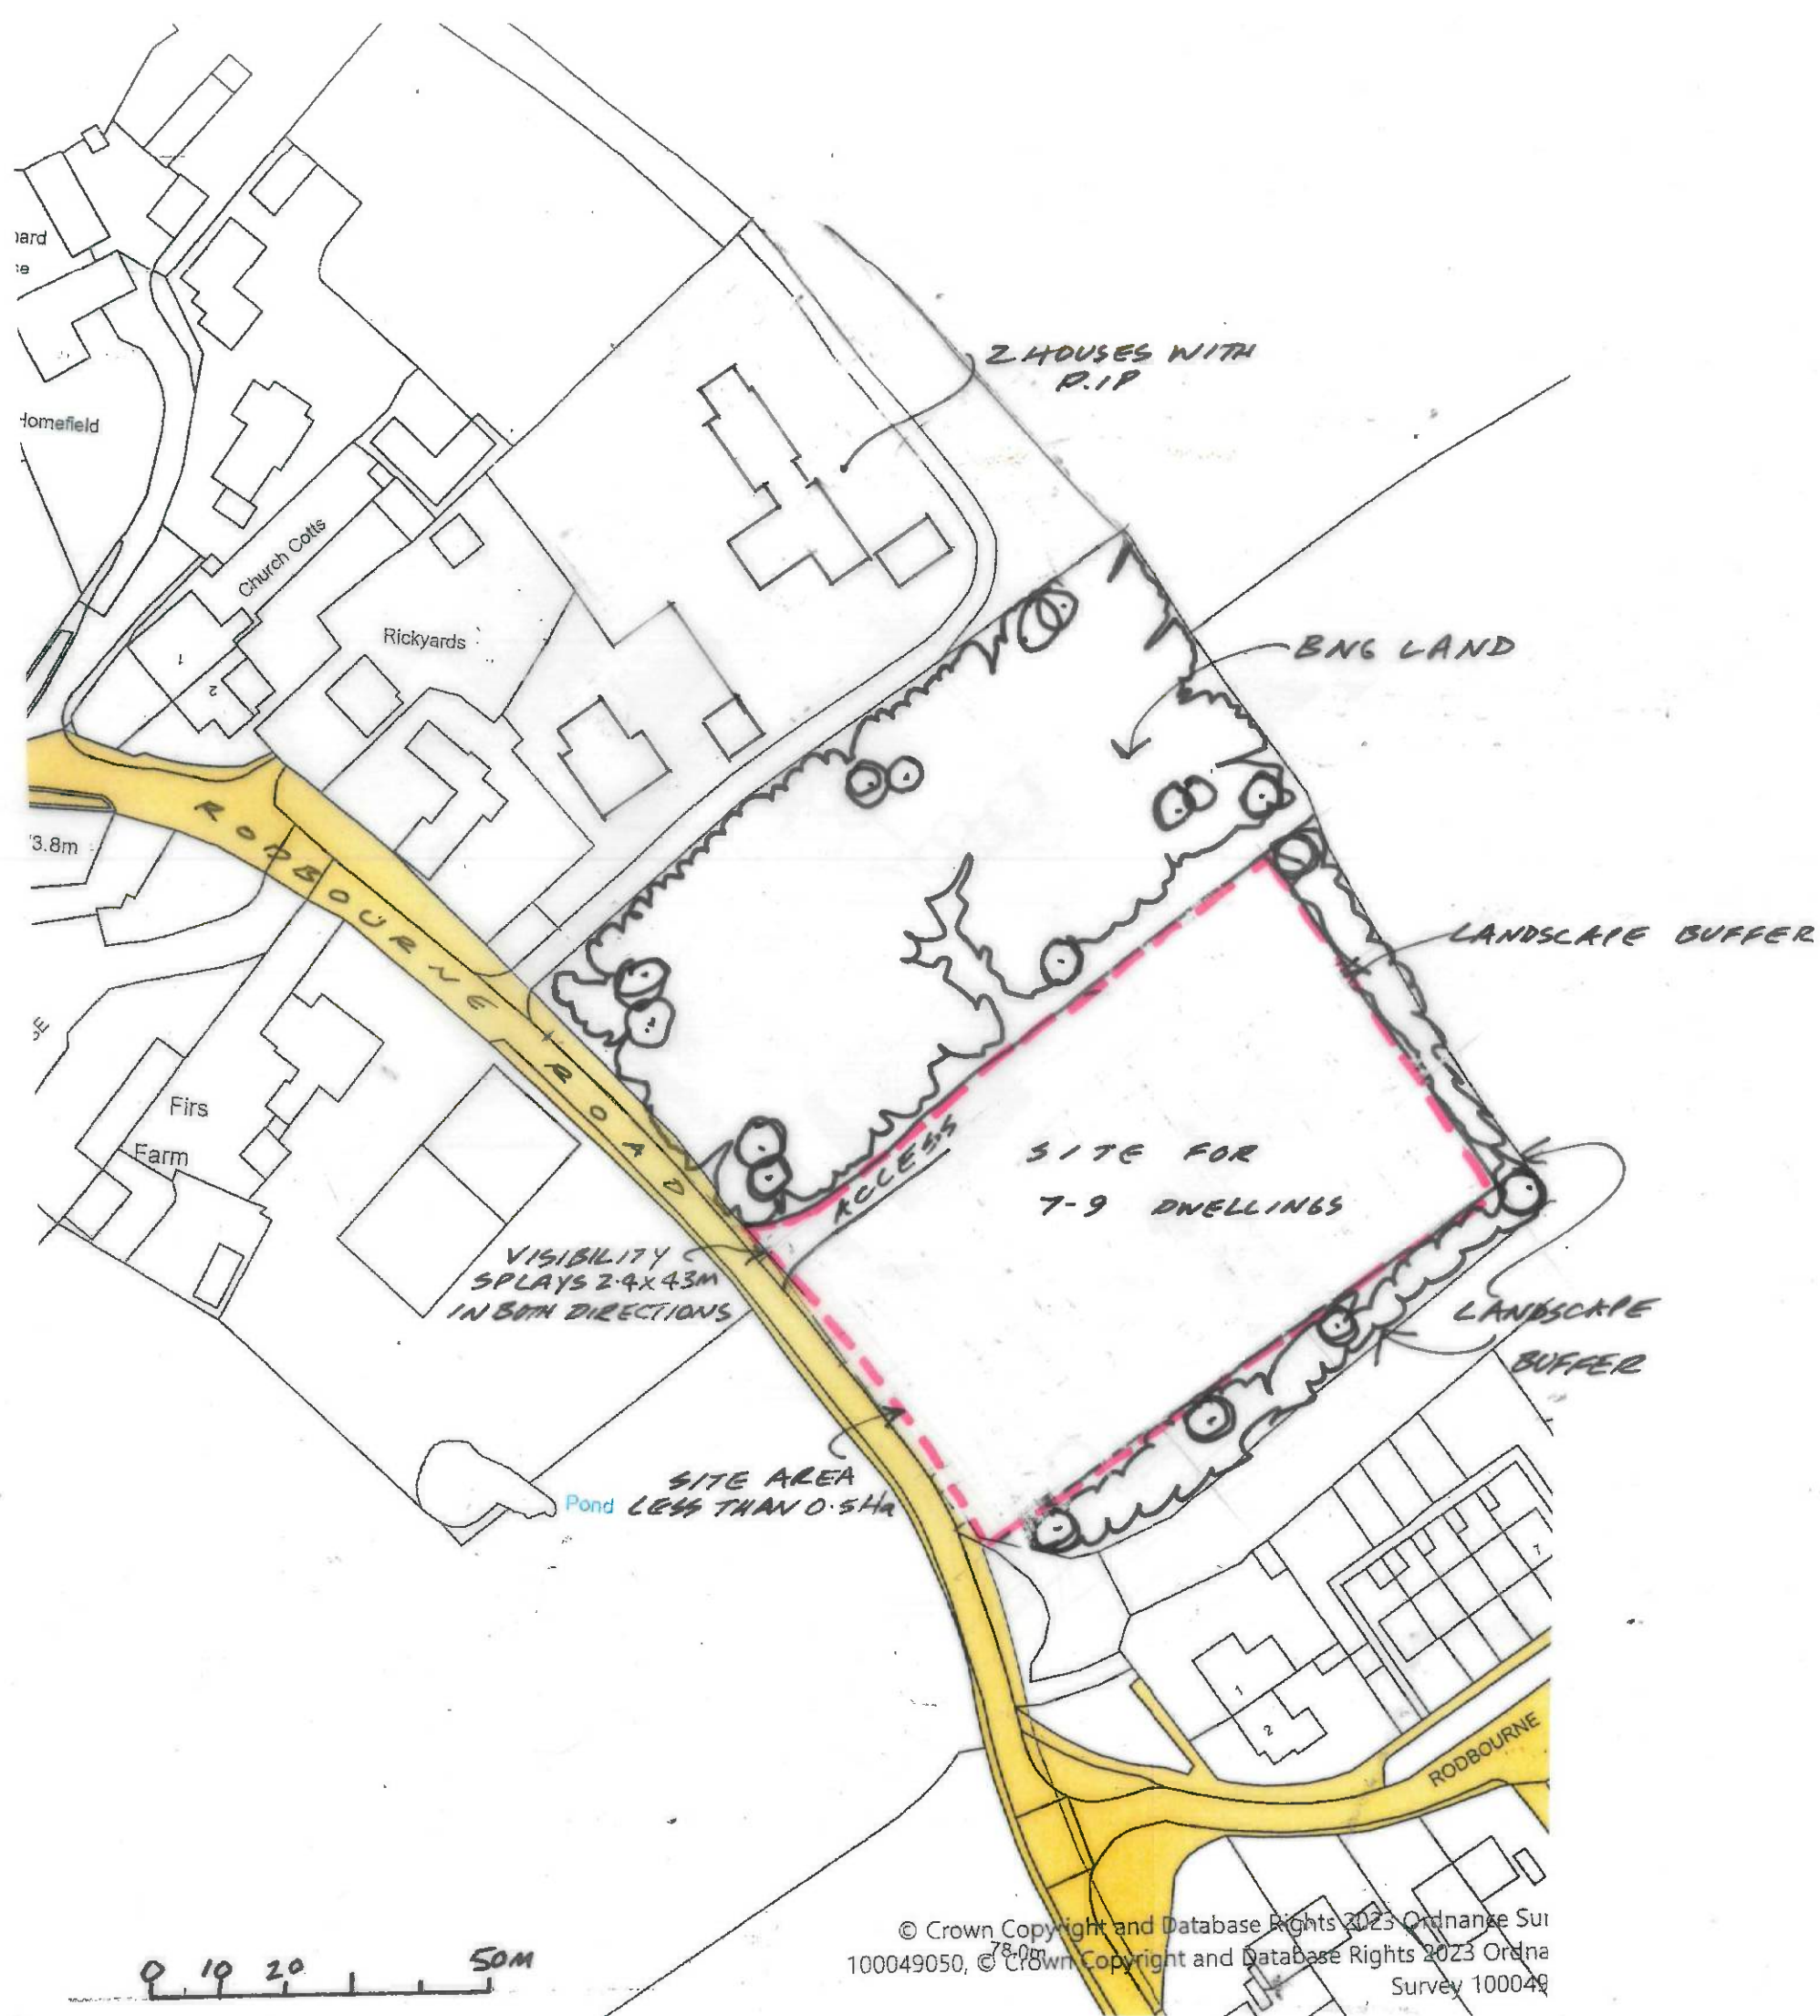

revisions
 Contractors, Sub Contractors and Suppliers are to check all relevant dimensions and levels of site and buildings before commencing any shop drawings or building work.
 This drawing is copyright and may not be reproduced in any part or form without the written consent of Fowler Architecture & Planning.
 project


RODBOURNE RD

drawing

BLOCK PLAN

scale
1:1000 @ A3

drawing no **Z51003-01 rev**

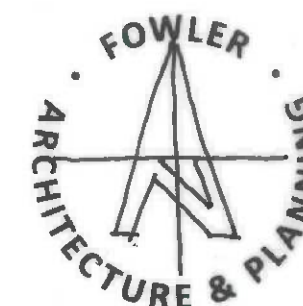

39 High Street
 Pewsey
 Wiltshire
 SN9 5AF

01672 569444
 enquiries@faap.co.uk

© Crown Copyright and Database Rights 2023 Ordnance Survey 100049050, © Crown Copyright and Database Rights 2023 Ordnance Survey 100049