


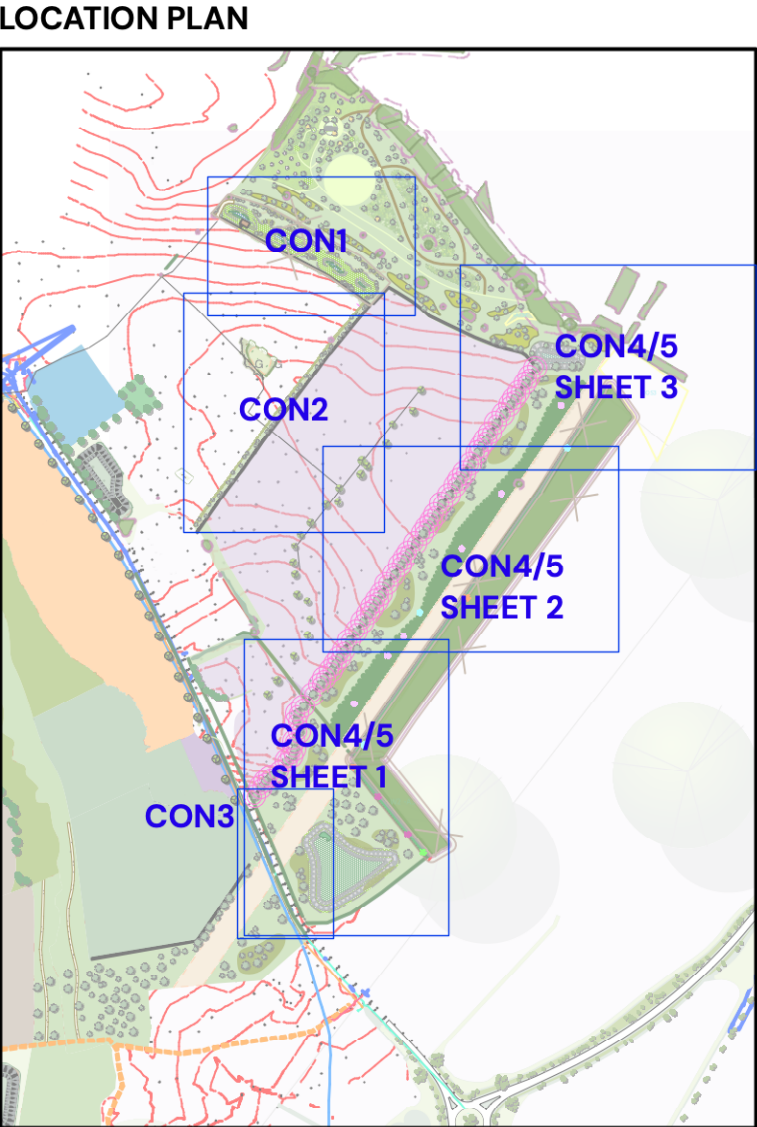

KEY

- Existing trees to be retained to BS5837
- Existing hedgerow to be retained and maintained to a minimum height of 2.5m strengthened with infill planting where required
- Proposed tree planting
- Proposed native shrub planting
- Proposed thorny scrub planting
- Proposed woodland and scrub planting to benefit bats and dormouse
- Proposed native hedgerow planting
- Proposed marginal planting
- 1.5m high post and wire fence
- 1.5m high post and rail fence
- 3m field gate entrance to Biss Wood
- Noticeboard at entrance to Biss Wood
 - The board is to be metal in construction and to include the following information:
 - Information on the space
 - Name and telephone number of the operator of the facility with an invitation to report any incident or damage
- Proposed long meadow grassland e.g Emorsgate EM4
- Proposed tussocky grassland e.g Emorsgate EM10
- Proposed wetland wildflower grassland e.g Emorsgate EM8
- Attenuation pond with areas of permanently wet
- River Biss
- Footpath/Cyclepath
- Existing Public Right of Way
- Existing overhead power lines

Ecological Enhancements

- Butterfly bank
- Hibernacula for reptiles and amphibians
- Habitat pile for reptiles, amphibians and invertebrates
- Hibernaculum for Lesser Horseshoe Bats
- Barn owl box on tree or pole if no suitable trees

Revisions:
First Issue- 09/12/2022 ASK
A- 12/05/2024 ASK Revised to client comment [Sheet 2 and 4 only]
B- 22/01/2026 FSJ Updated to LPA comments tree species [Sheet 4 only]
C- 17/03/2026 ASKJ Updated to LPA comments [trees in hedgerow]

**Detailed Planting Plans
(Sheet 2 of 3)
West Ashton - Trowbridge
CON4/5 Biss Wood Buffer**

Client: Persimmon
DRWG No: P22-2219_EN_002
REV: C Sheet No: 2 Drawn by : ASK
Date: 17/03/2026 Approved by: ASK
Scale: 1:500 @A1

