Existing Wall/Fence Height -

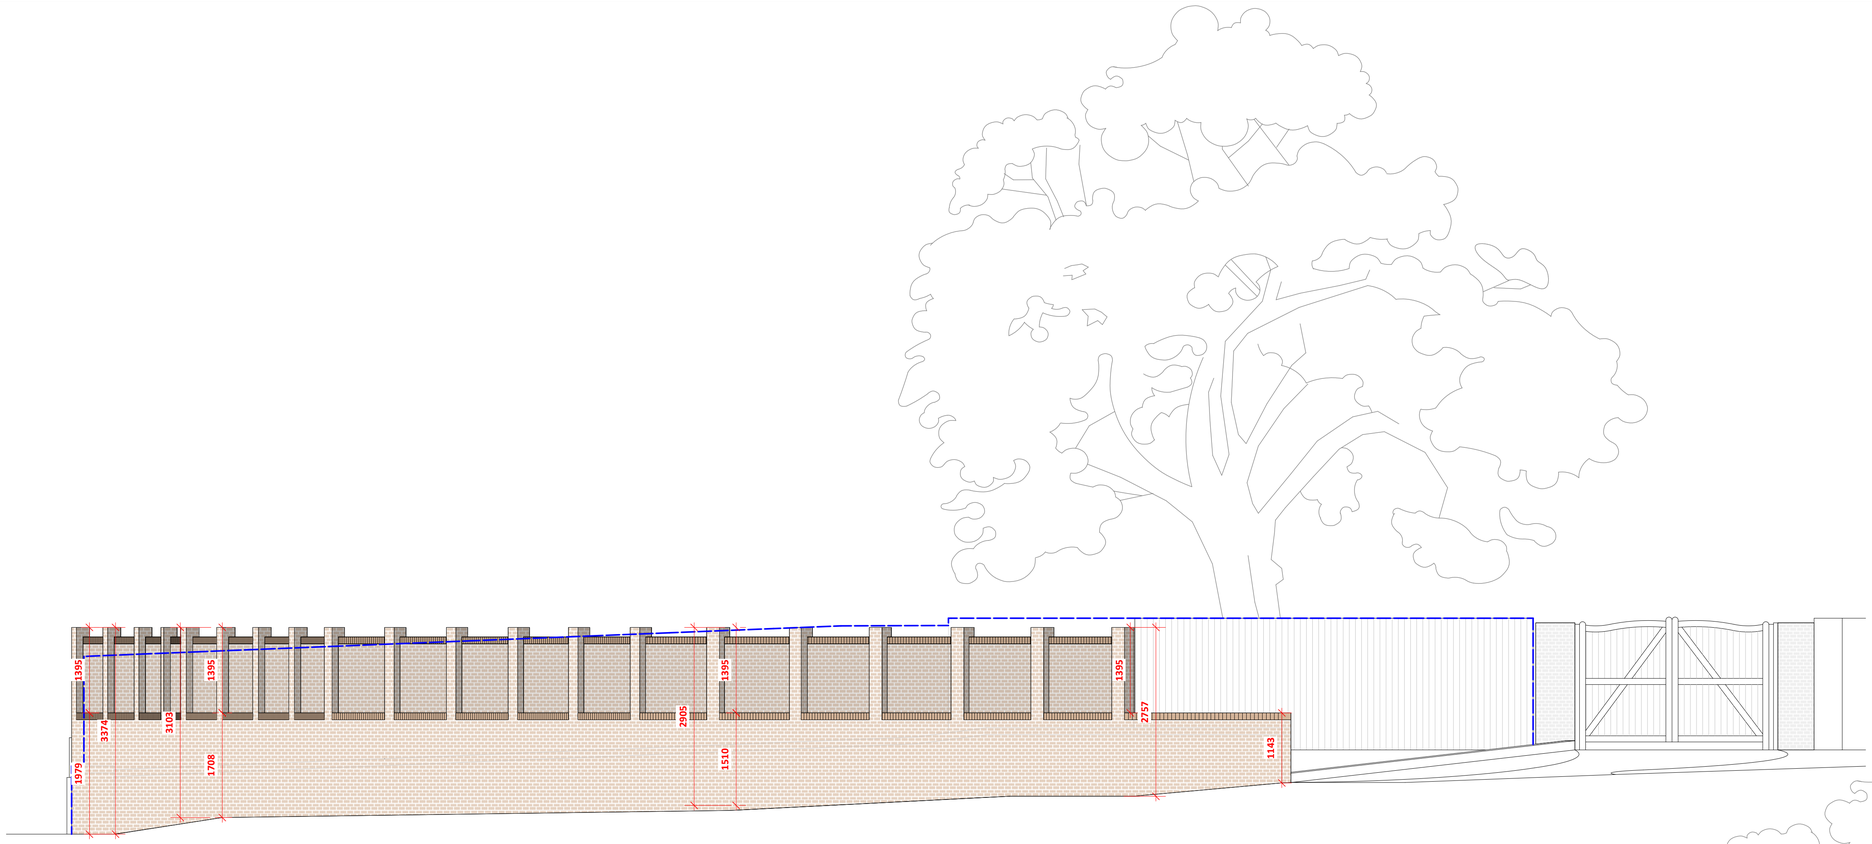

ELV	PROPOSED N ELEVATION
01	1:50

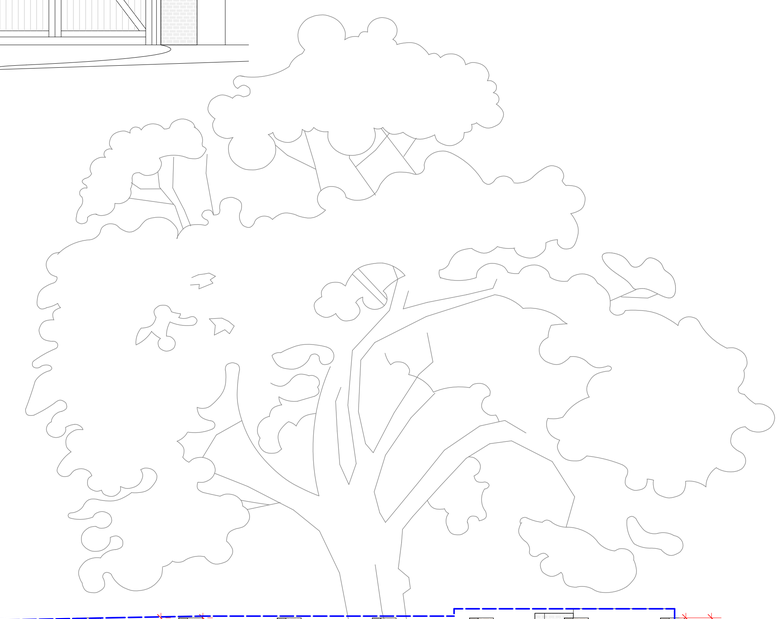

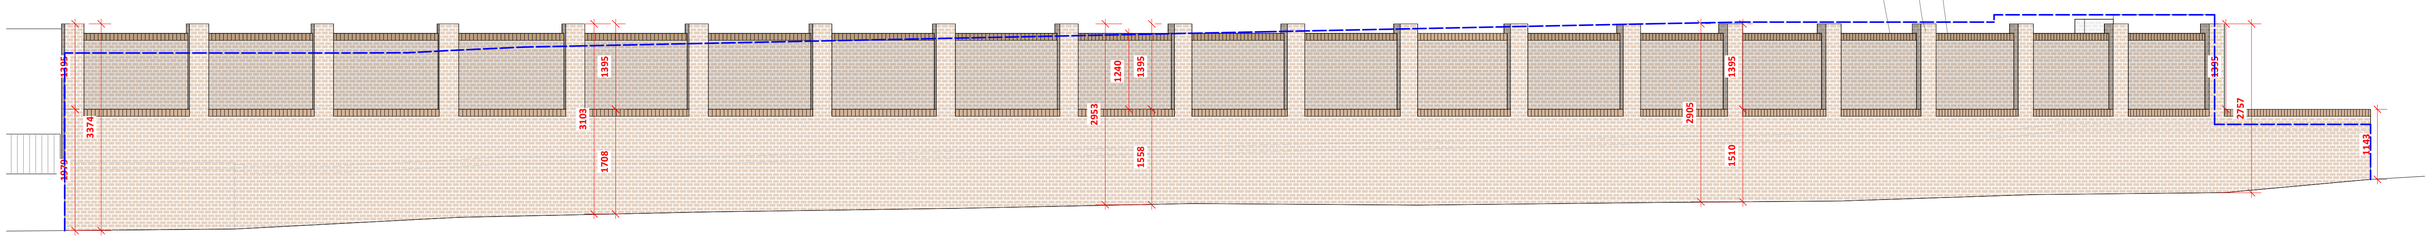

ELV	PROPOSED E ELEVATION
02	1:50

DESIGN

PSA Architecture

PAUL STEVENS ARCHITECTURE LTD
Unit 3 Boathouse Meadow Business Park
Cherry Orchard Lane
Salisbury
Wiltshire
SP2 7LD

Tel No: 01722 349384

THIS DRAWING IS COPYRIGHT AND MUST NOT BE COPIED OR USED WITHOUT WRITTEN CONSENT. DO NOT SCALE FROM THIS DRAWING – FIGURED DIMENSIONS ONLY. ALL DIMENSIONS AND LEVELS TO BE VERIFIED ON SITE PRIOR TO WORKS. ANY DISCREPANCIES MUST BE REPORTED TO THE ARCHITECT IMMEDIATELY. THIS DRAWING IS FOR [PLANNING / BUILDING REGULATIONS] PURPOSES ONLY UNLESS EXPRESSLY STATED OTHERWISE. ALL STRUCTURAL ELEMENTS AND SPECIALIST INSTALLATIONS TO BE DESIGNED AND CERTIFIED BY OTHERS. CONTRACTORS ARE RESPONSIBLE FOR SAFE WORKING PRACTICES AND COMPLIANCE WITH CURRENT REGULATIONS.

N

0 1 2 3 4 5
Metres 1:50

0 2 4 6 8 10
Metres 1:100

Scale:
1:50 @ A1

Drawn by: **CEB**

Date: **26/05/2026**

Project:
54 LOWER ROAD WALL
SALISBURY
WILTSHIRE
SP2 9NQ

Drawing:
PROPOSED
ELEVATIONS

DWG No: **1139C/05**

Rev: **---**