
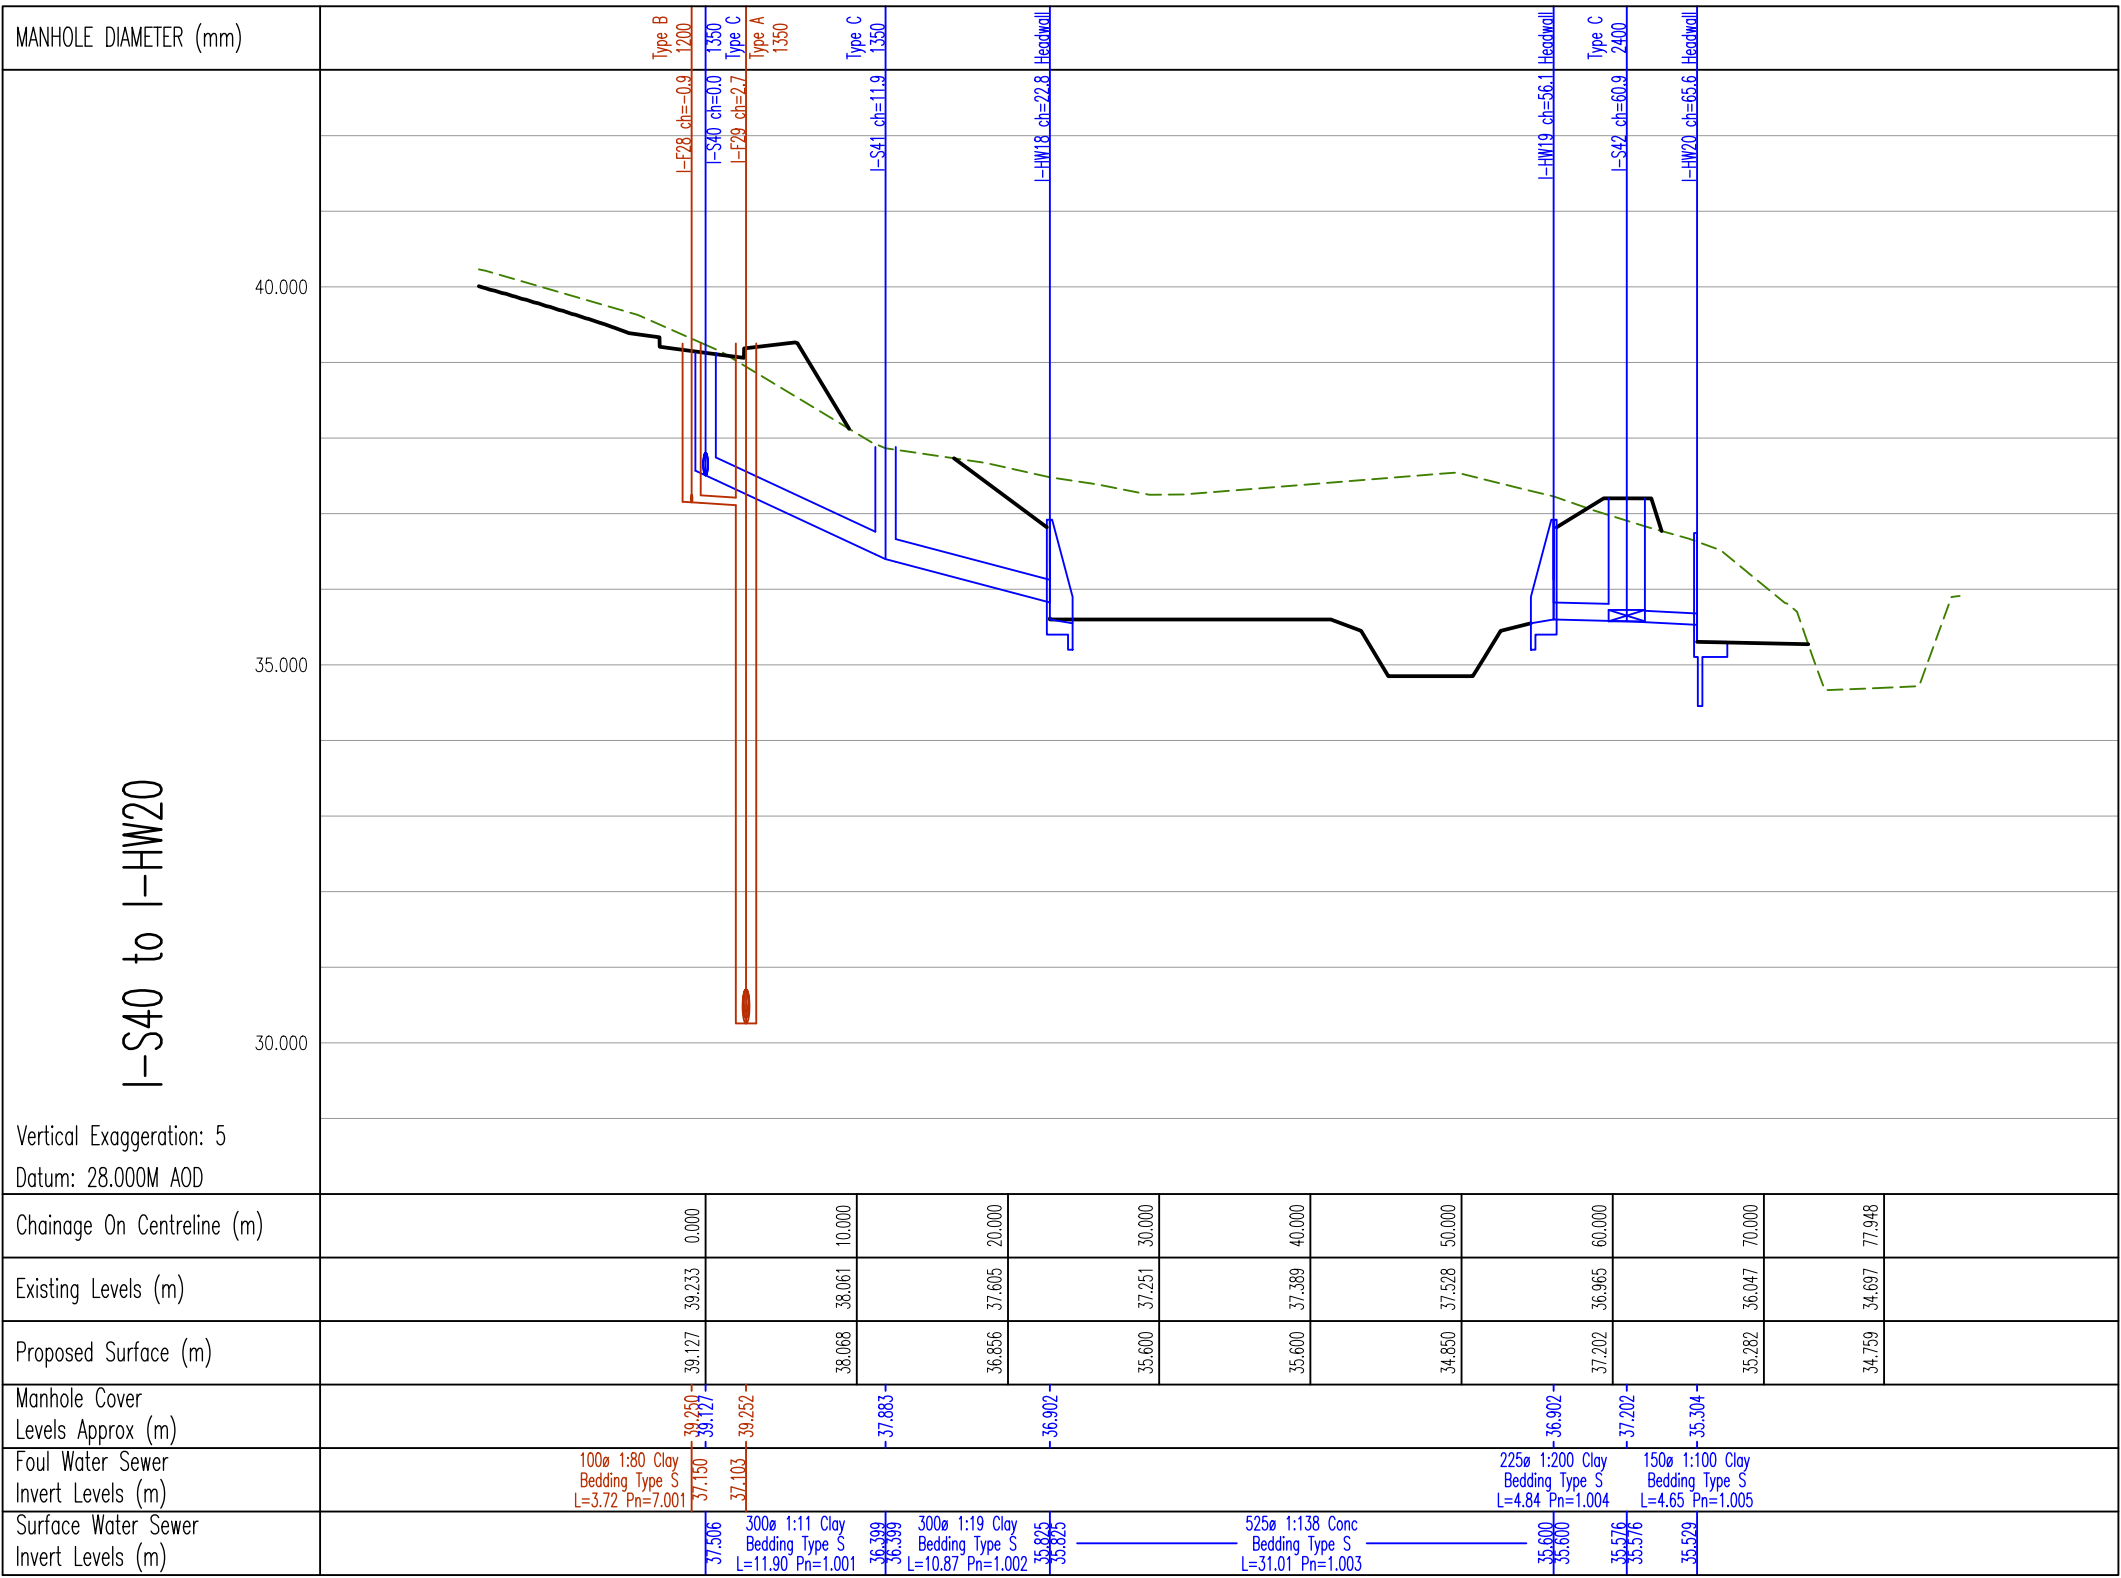
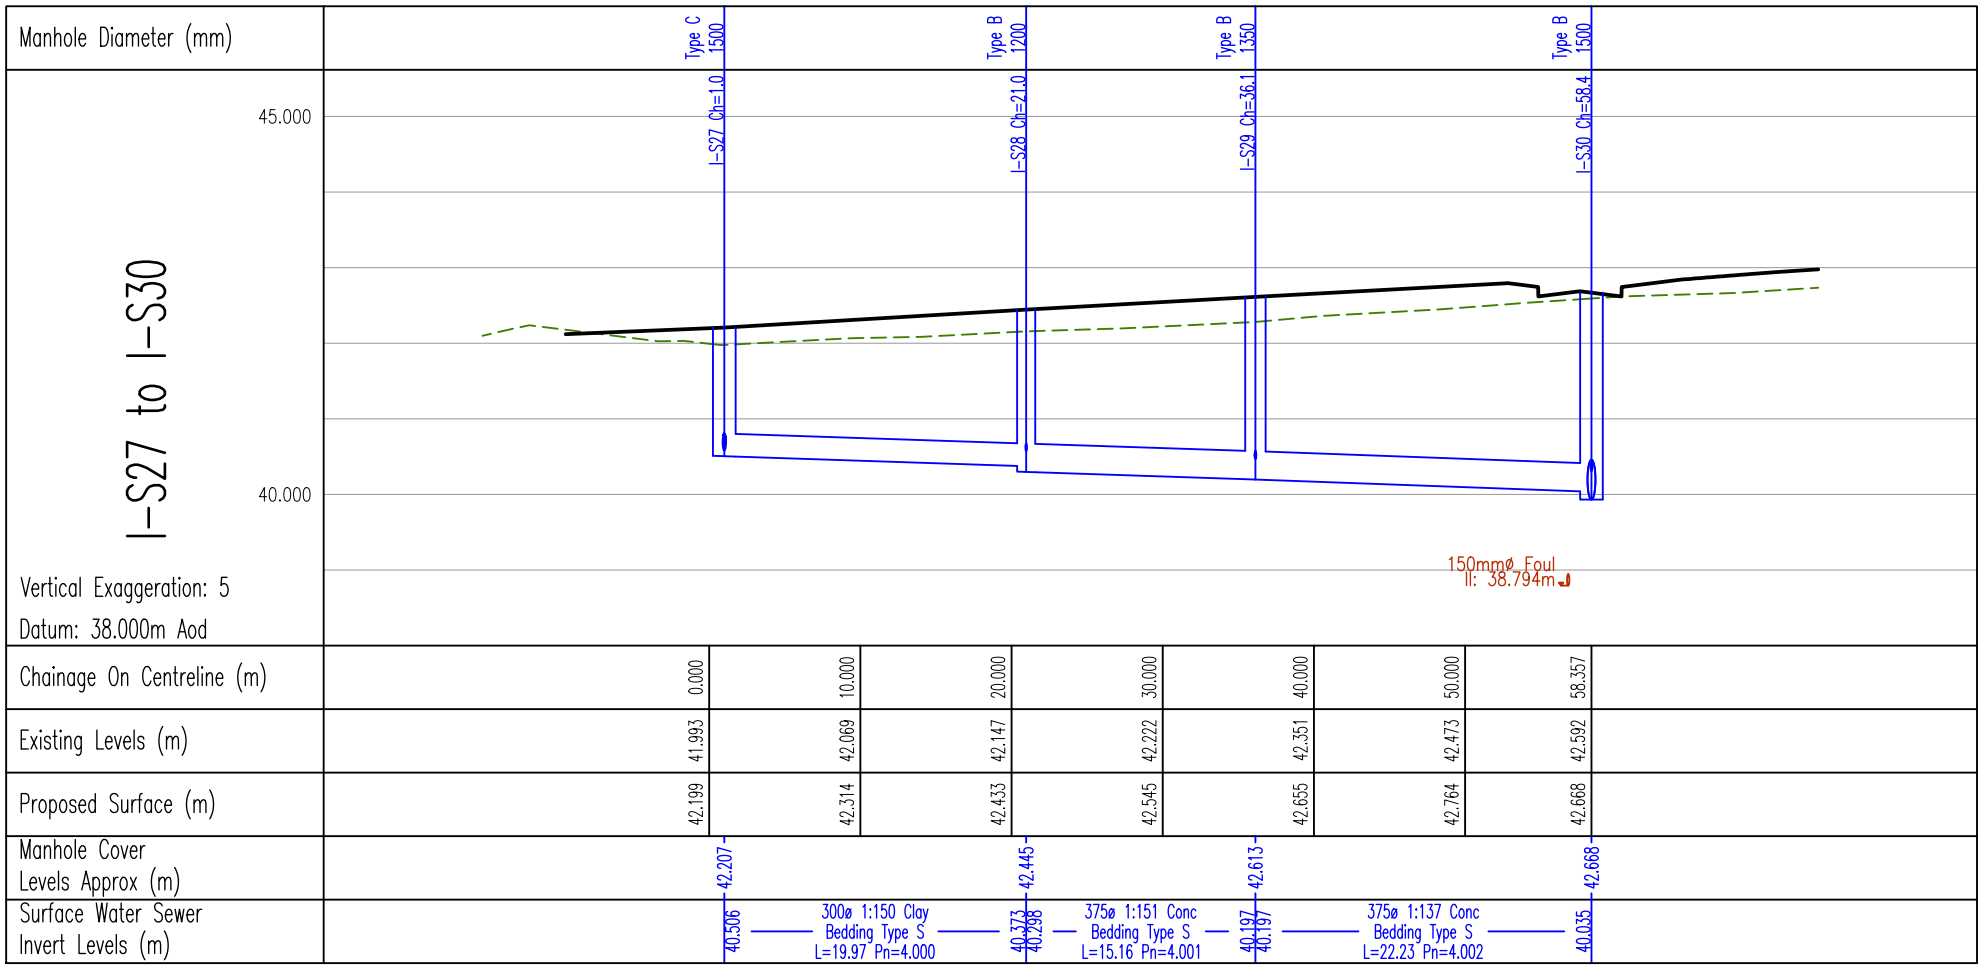


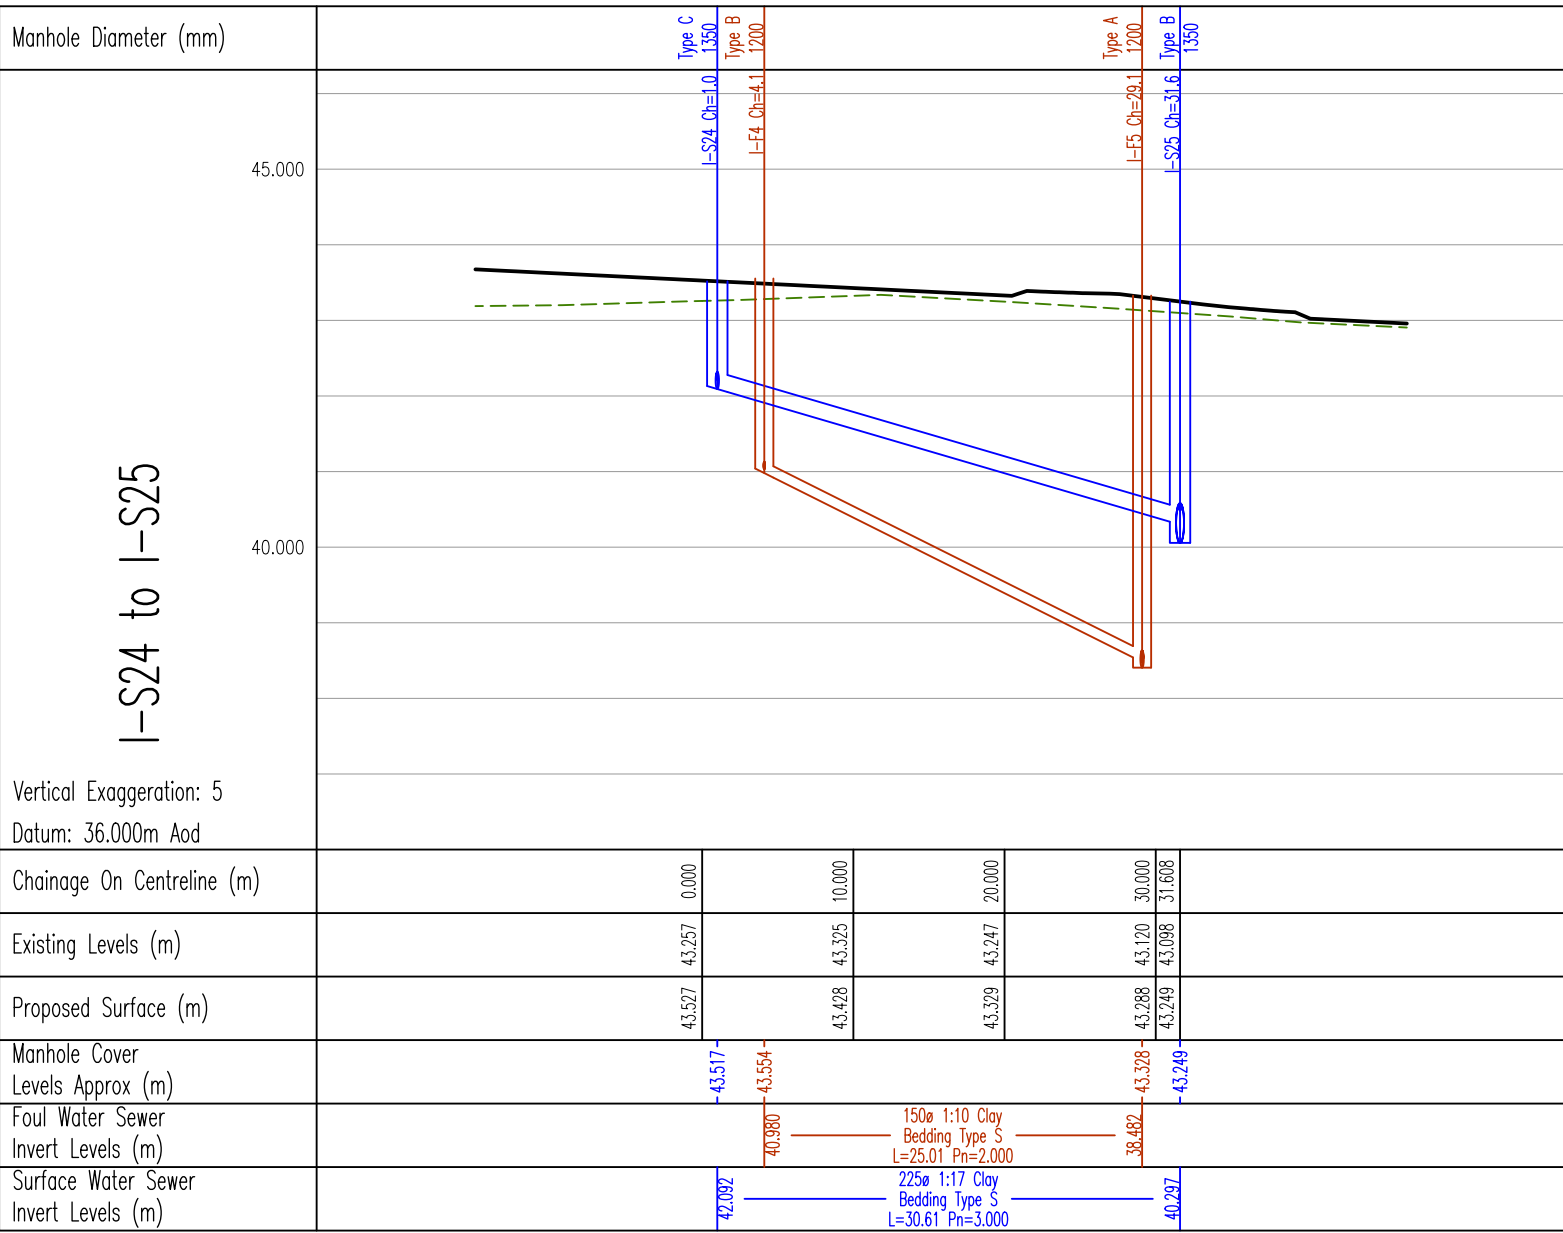

- NOTE
- All works for adoption under a Section 38 agreement shall be carried out to Ashford County Council's Specification and to the approval of the area Highway Inspector.
 - 2.86 works for adoption under a Section 106 agreement shall be carried out to the Water UK document "Sewage Sector Guidance Appendix C" and to the approval of LAR 100000.
 - Do Not Scale
 - This drawing is to be used in conjunction with and checked against all other drawings, Engineering Details, specification and any structural, geotechnical or other specific document provided.
 - Pipe sizes are shown in millimetres and levels shown in metres AOD.
 - Clay pipes for foul and surface sewers shall comply with the relevant requirements of BS EN 252-1 and BS55 (surface pipes only). Clay pipes to be Class C125.
 - Unreinforced concrete and reinforced concrete pipes shall comply with the relevant provisions of BS EN 1916 and BS 5911. Concrete pipes to be Class C125.
 - All pipes are to have Class 5 granular bedding unless otherwise shown.
 - Concrete protection to be provided to all sewers under roads where cover to the pipe is less than 1.2m.

----- Existing Ground

----- Finished Surface

Proposed Foul Sewer and Manhole

Proposed Surface Sewer and Manhole

Revisions

Project: Ashton Park Infrastructure Drainage

Client: Persimmon Barratt Redrow

Drawing: Road, Sewer and Rising Main Longsections, Sheet 3


Scale: 1:500H 1:100V @ A0 Date: July 2023 Drawn by: acm

Drawing No: 566-ID-P-200-03 Rev: -

PHOENIX DESIGN Partnership Ltd.

Unit 8, Windbury Garage, Mansbury, Bath, BA2 9PR. Unit 7, Lord Thomas Allen Centre, Bathurst Way, Upper Road, Northfleet, Kent DA11 6PP. Tel: 01223 2481071. Email: enquiries@phoenixdp.co.uk. www.phoenixdp.co.uk

This drawing is the copyright of Phoenix Design Partnership Ltd. No liability will be accepted for amendments by others to either the printed or digital format.

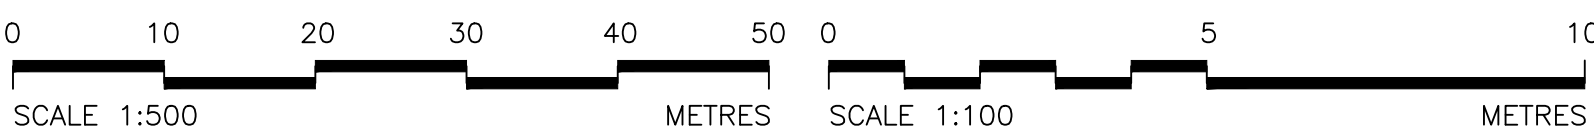

Design Status: PLANNING