
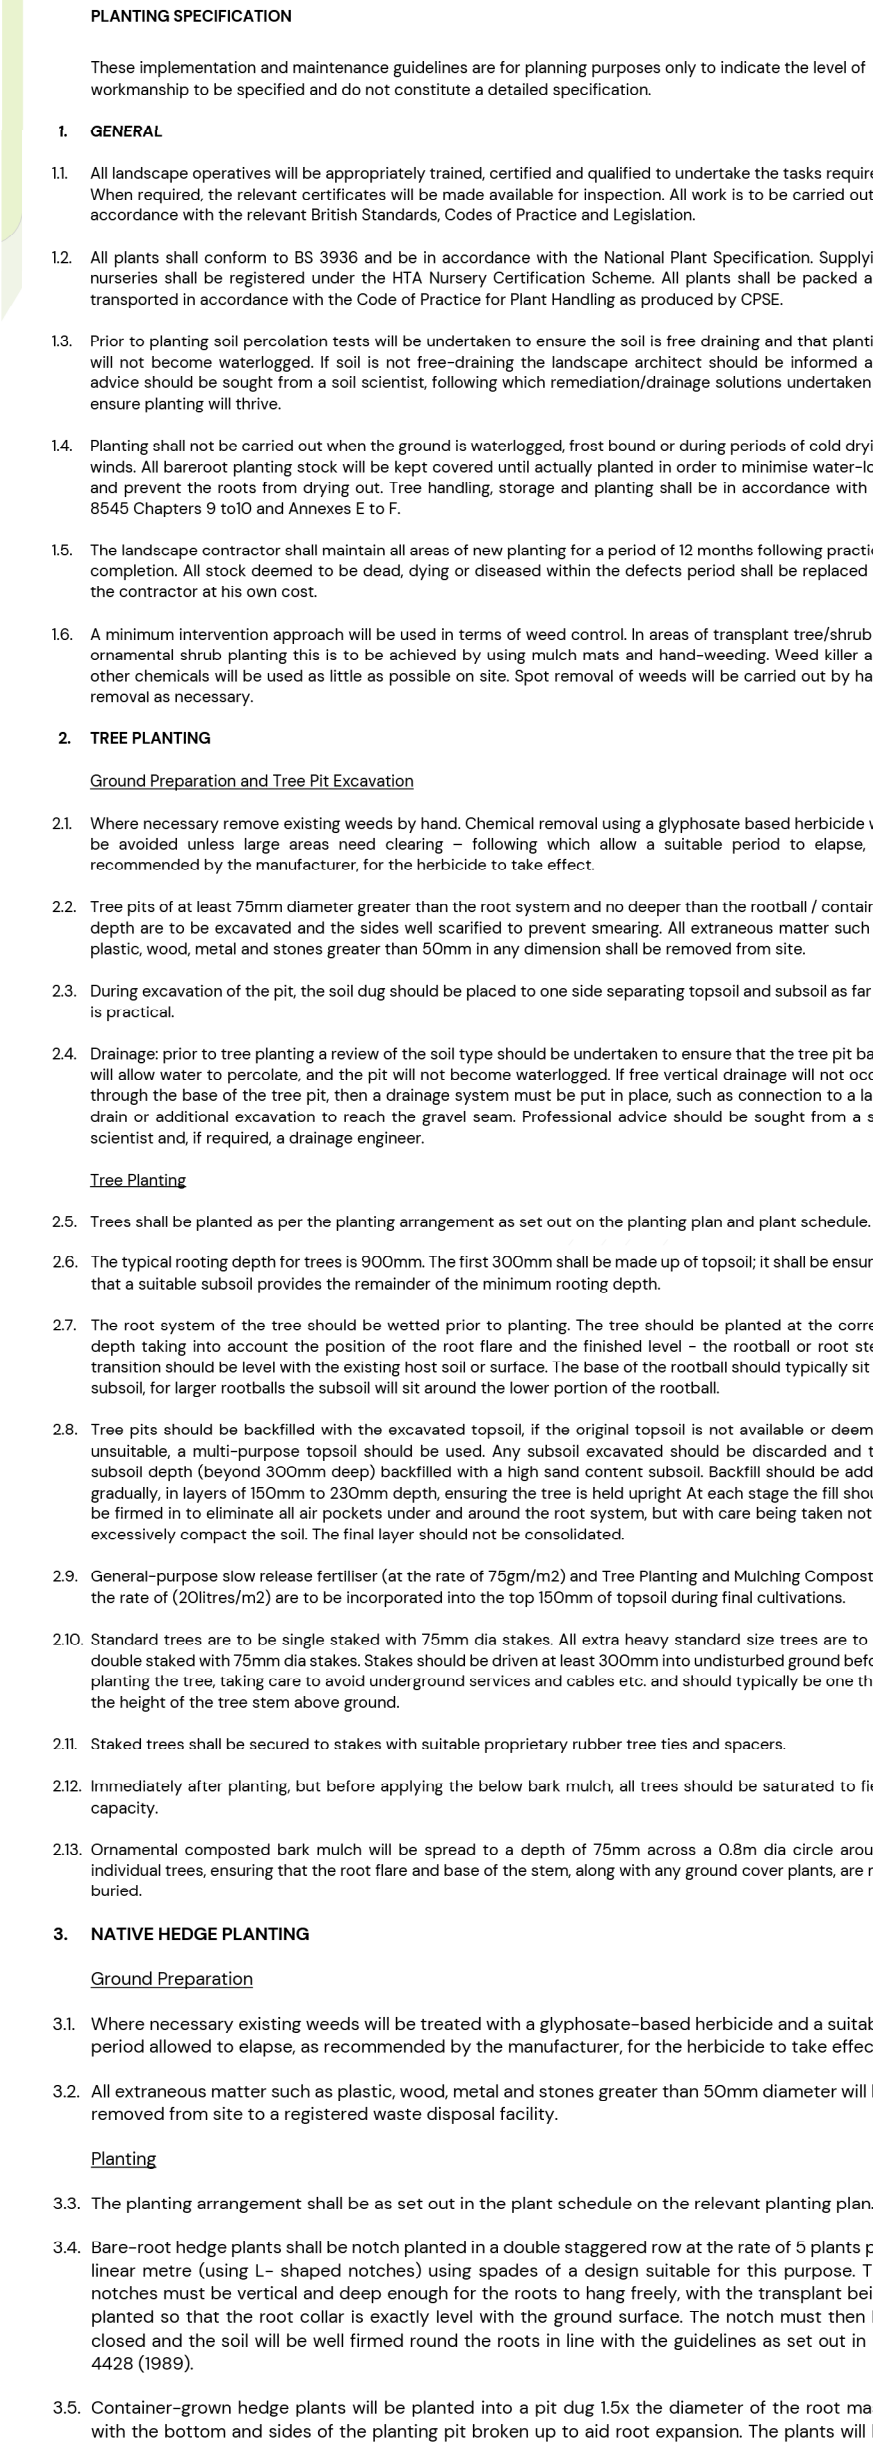


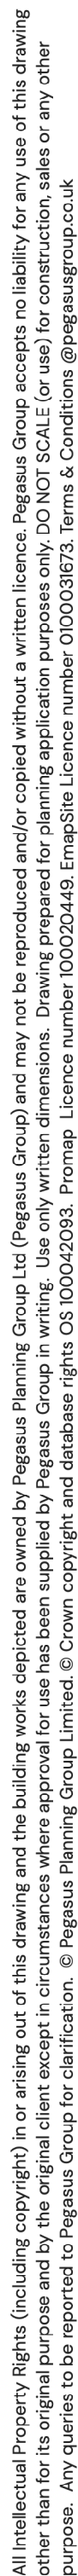

WETLAND SHRUB PLANTING MIX

To be planted at 2/ m² on upper slopes of attenuation basins

Species	%	Height/ Spread cm	Specification	Root Condition
Cornus alba	30	40-60	0/1: Branched, 3 breaks	B
Rhamnus cathartica	10	60-80	1+1: Leader with laterals: 3 breaks	B
Salix cinerea	20	60-80	0/2: Cutting 3 breaks	B
Sambucus nigra	25	60-80	1+2: Branched, 3 breaks	B
Viburnum opulus	15	60-80	1+2: Branched, 3 breaks	B

MARGINAL PLANTING MIX

To be planted at 3/m²

Planting type	Species	%	Specification	Root Condition
Tall emergent	Botanum umbellatus	10	Full Pot; IL	
Submerged	Caltha palustris	10	Full Pot; IL	
Tall emergent	Carex otrubae	20	Full Pot; 0.5L	
Marginal	Glyceria maxima	20	Full Pot; IL	
Submerged	Najas aquatica	5	Full Pot; IL	
Submerged	Najas palustris	15	Full Pot; IL	
Marginal	Valeriana officinalis	20	Full Pot; IL	

NATIVE HEDGEROW PLANTING MIX

To be planted at 5 per linear meter at 0.4 cm offsets in double staggered rows

Species	Mix %	Height (cm)	Form	Root condition
Citragestus monogyna	25%	60-80	Branched	B
Eunomys europaeus	25%	40-60	Branched	B
Ilex aquifolium	20%	60-80	Leader with laterals	3L
Prunus spinosa	10%	40-60	Branched	B
Rosa canina	10%	40-60	Branched	B
Sambucus nigra	10%	40-60	Branched	B