

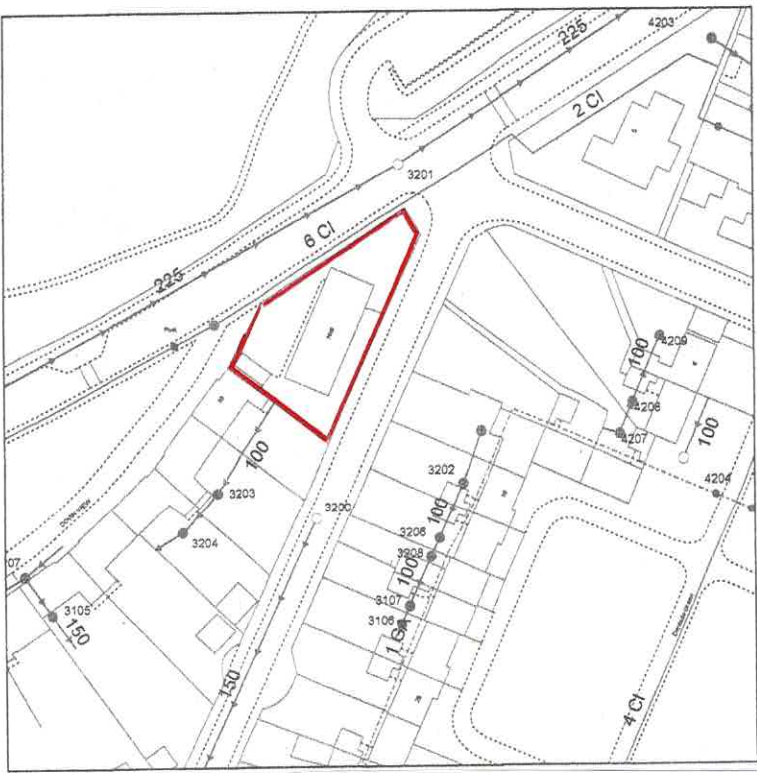
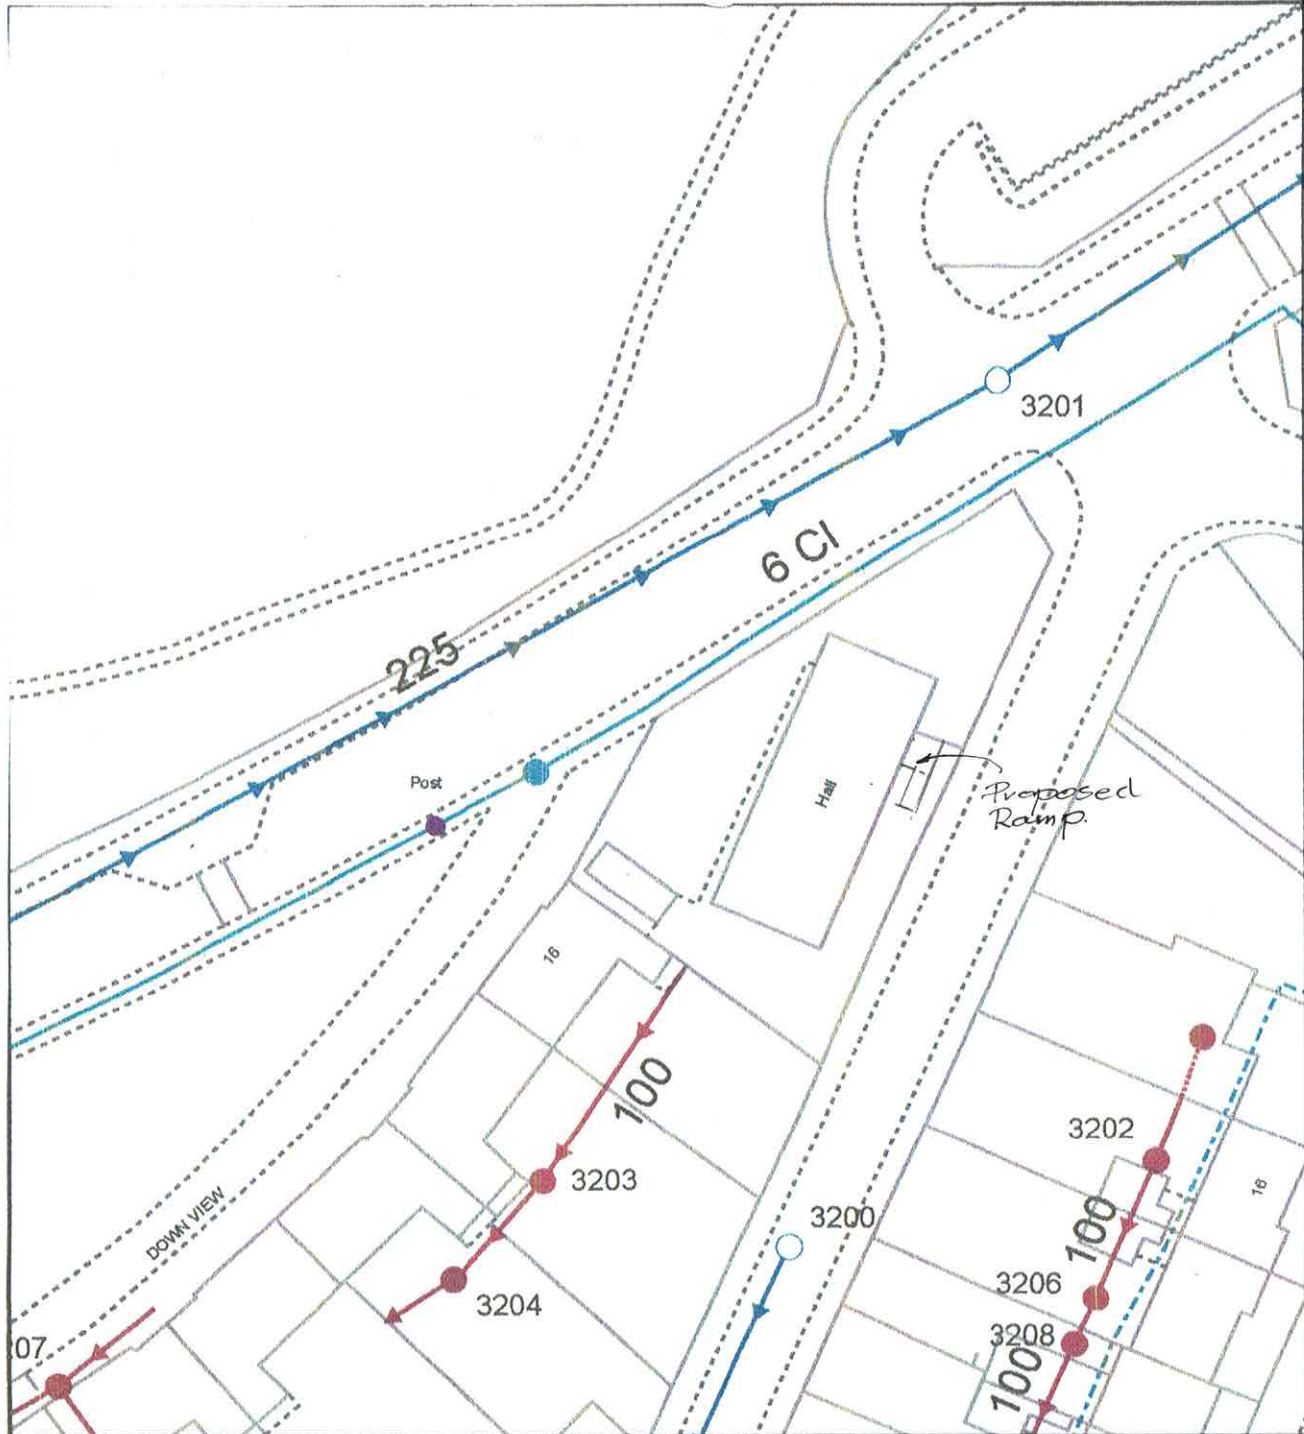


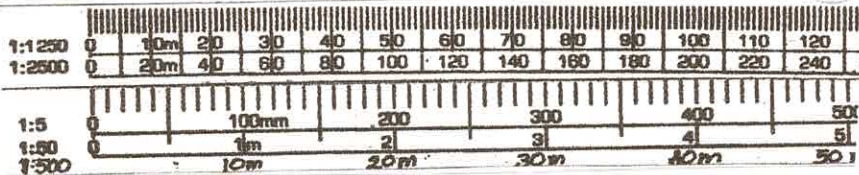

Location Plan 1:1250

3rd Chippenham Scout Group
 The Scout Hut
 16, Down View
 Chippenham
 SN140QP

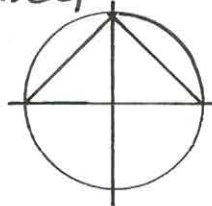

Block Plan 1:500