


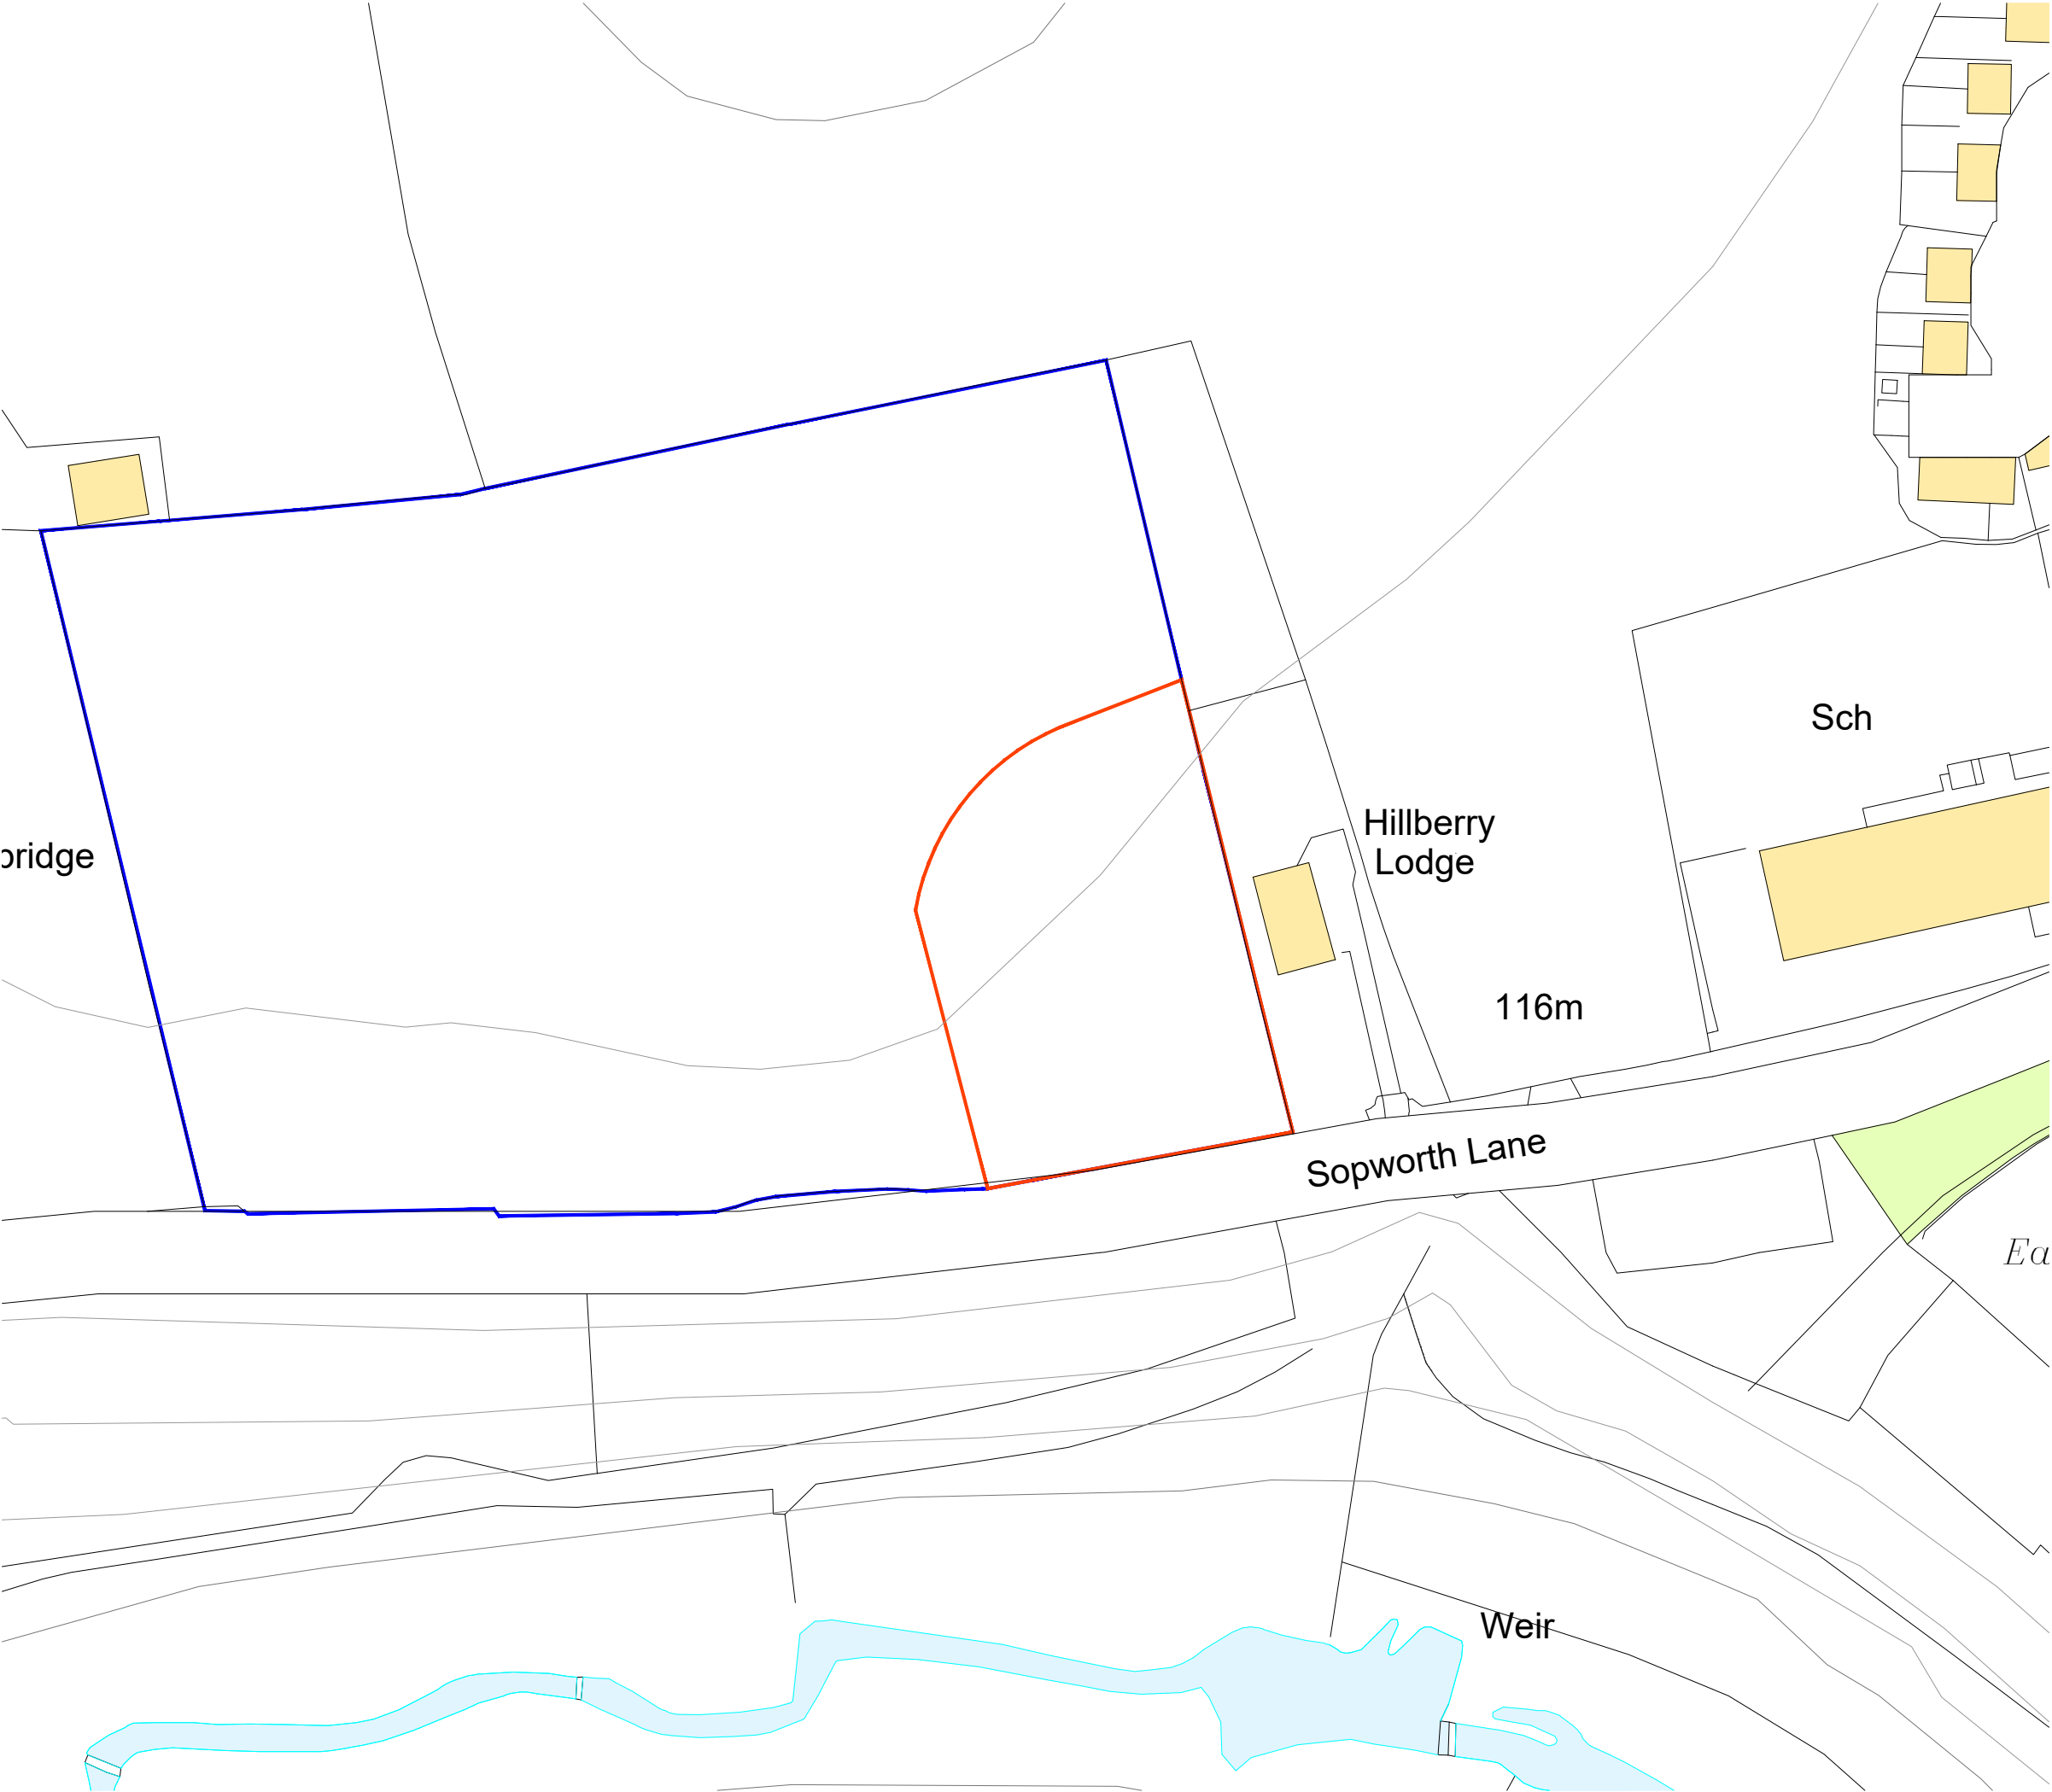


Key

Site Boundary (0.487 ha)

Ownership boundary

Location plan - not to scale

Rev	Date	Description	Drn	Chk
P1	11/05/26	First issue	BS	IG
P2	12/05/26	Amended to client comments	BS	IG

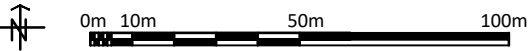

GREENHALGH
Landscape Architecture

Project
Land at Sopworth Lane

Drawing Name	
Site Location Plan	
Client	Scale
The Silverwood Partnership	1:1250@A3
Job No.	Status
381	S3
Drawing No.	Rev
381_GLA_XX_XX_DR_L_1003	P2