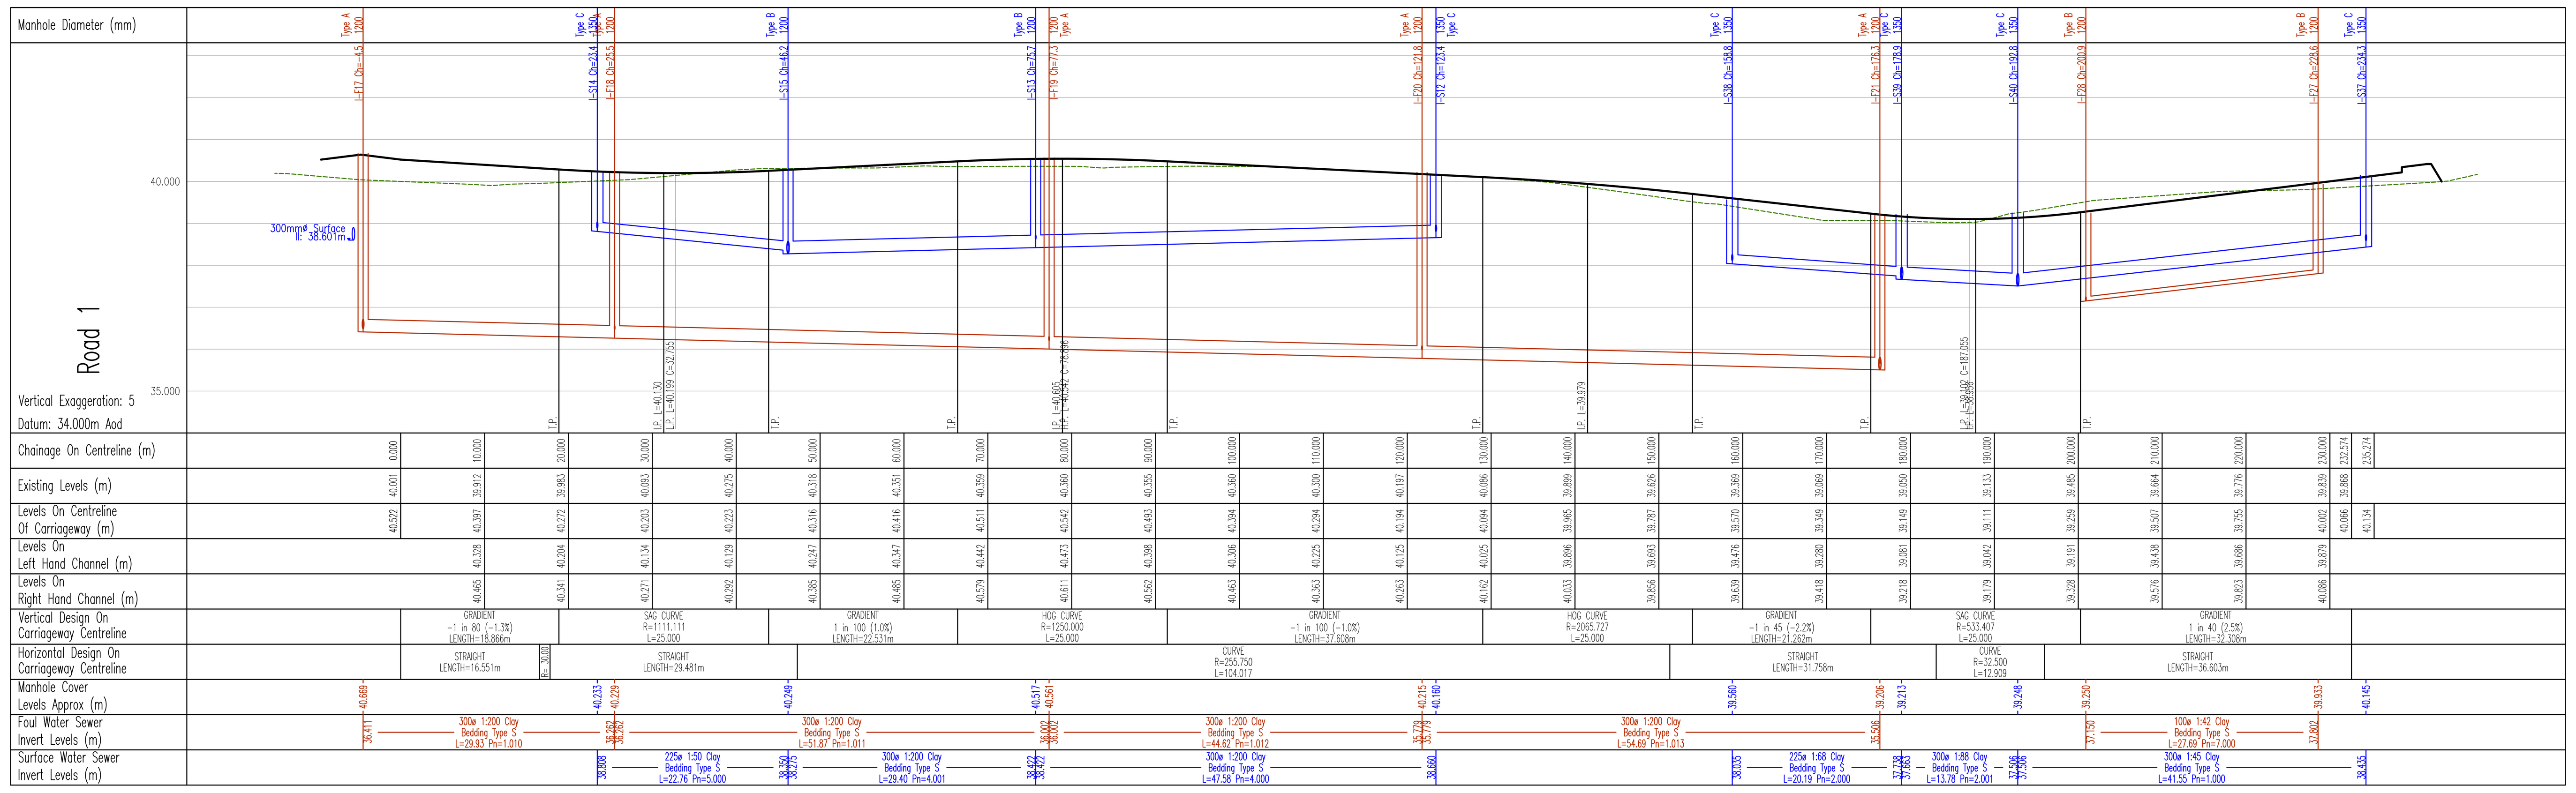

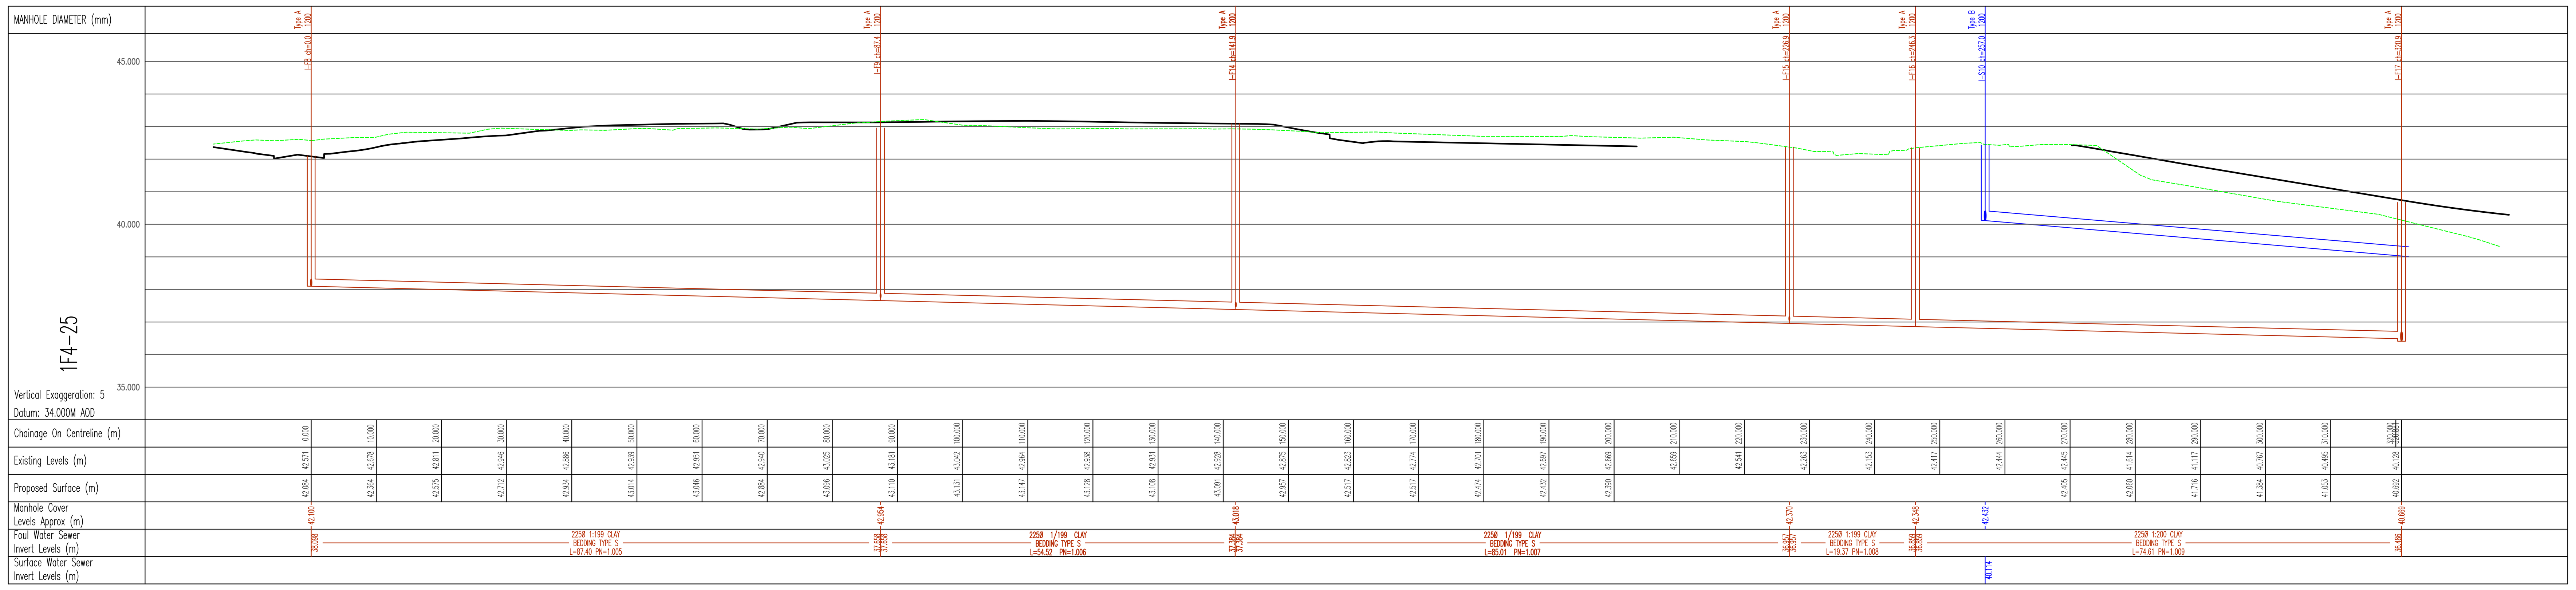

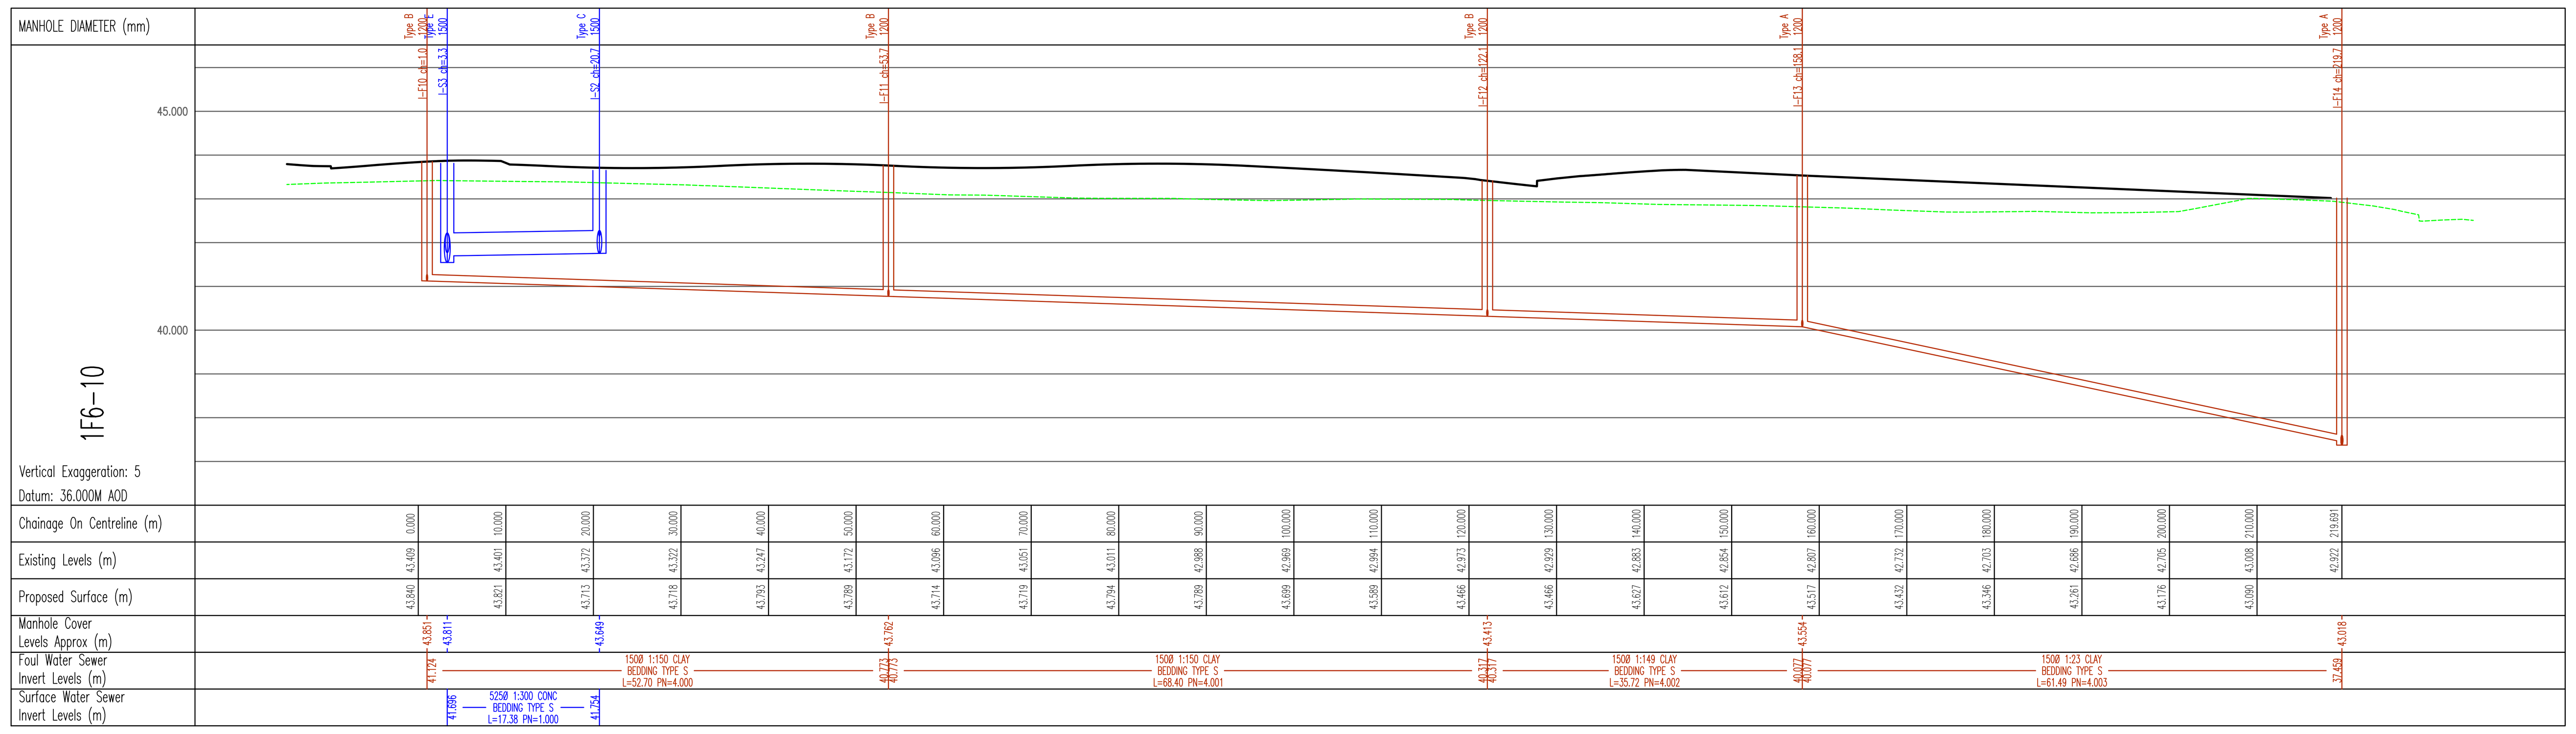

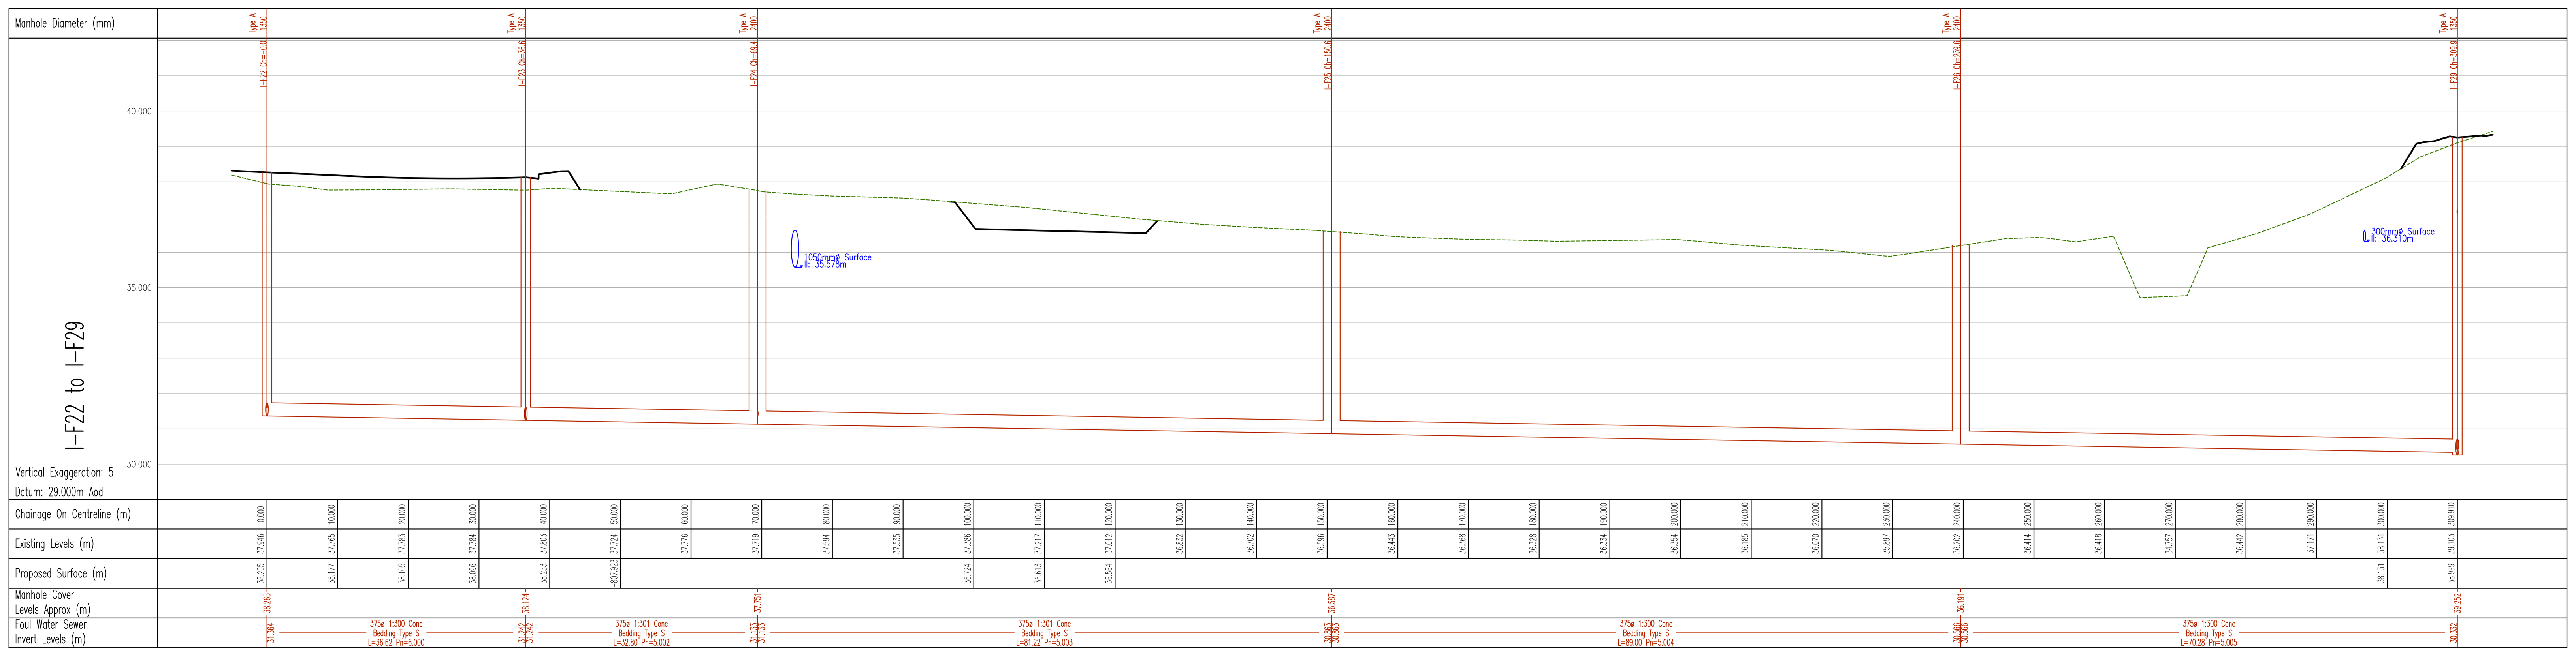

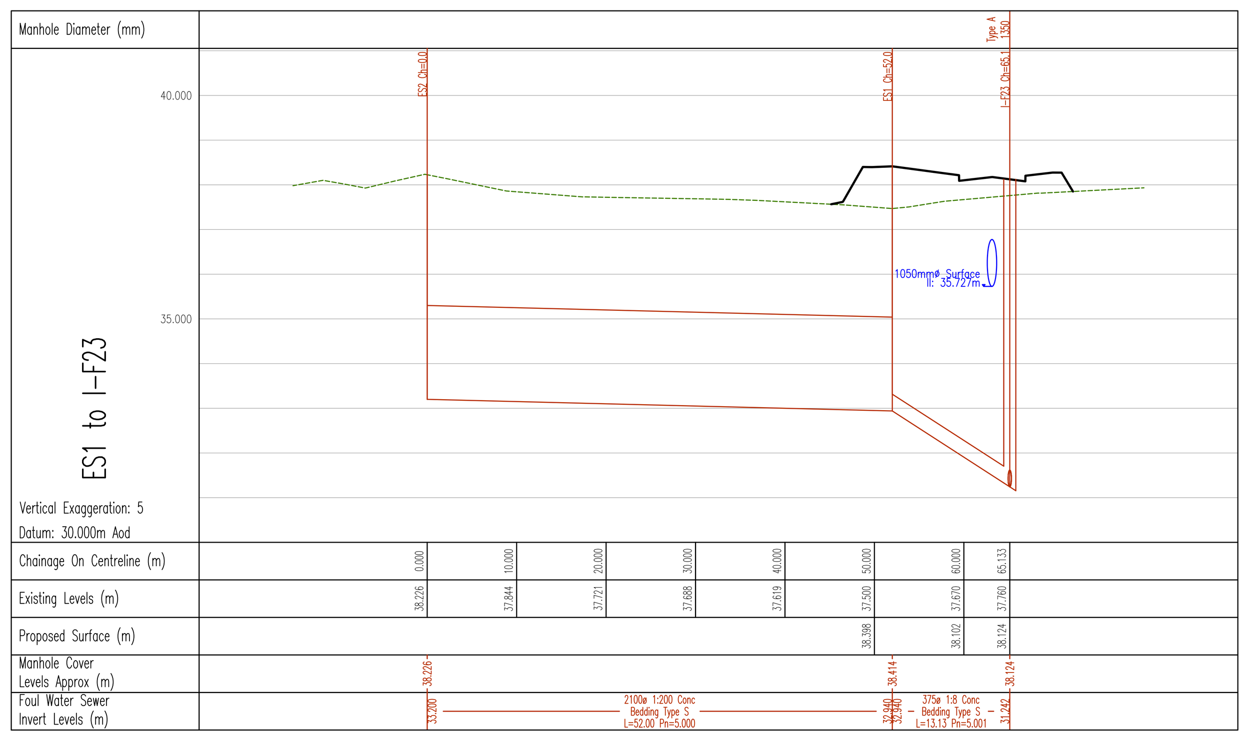

NOTE

All works for adoption under a Section 38 agreement shall be carried out to Wiltshire County Council's Specification and to the approval of the area highway inspector

2.All works for adoption under a Section 104 agreement shall be carried out to the Water UK document "Sewage Sector Guidance Appendix C" and to the approval of LEAP Utilities

Do Not Scale

This drawing is to be read in conjunction with and checked against all other drawings, Engineering Details, specification and any structural, geotechnical or other specialist document provided.

Pipe sizes are shown in millimetres and levels shown in metres AOD.

Clay pipes for foul and surface sewers shall comply with the relevant requirements of BS EN 295-1 and BS65 (surface pipes only). Clay pipes to be Class C120

Unreinforced concrete and reinforced concrete pipes shall comply with the relevant provisions of BS EN 1916 and BS 5911. Concrete pipes to be Class C120

All pipes are to have Class S granular bedding unless otherwise shown

Concrete protection to be provided to all sewers under roads where cover to the pipe is less than 1.2m.

Existing Ground

Finished Surface

Proposed Foul Sewer and Manhole

Proposed Surface Sewer and Manhole

F 01.05.26 Manholes I-F13 & 14 moved
E 17.04.26 Manholes 14 & 15 moved
D 25.07.25 Updated to suit revised layout and survey
C 16.04.25 Sections updated to suit revised layout,
B 29.07.25 Sections updated to suit revised layout,
A 04.08.23 Sections revised
Revisions

Project: Ashton Park Infrastructure Drainage

Client: Persimmon — Together, we make your home; Barratt Redrow

Drawing: Road, Sewer and Rising Main Longsections, Sheet 1

Scale: 1:500H 1:100V @ A0
Date: July 2023
Drawn by: acm

Drawing No: 566-ID-P-200-01
Rev: F

PHOENIX DESIGN Partnership Ltd.
Unit 9, Westway Garage, Marksbury, Bath. BA2 9HN tel. 01761 479950
Suite 7, Unit Three, Melin Corrwg Business Parc, Upper Boat, Pontypridd, CF37 5BE. tel. 029 2049 0771
email. enquiries@phoenixdp.co.uk www.phoenixdp.co.uk

This drawing is the copyright of Phoenix Design Partnership Ltd. No liability will be accepted for amendments by others to either the printed or digital format.

0 10 20 30 40 50 SCALE 1:500 METRES
0 5 10 SCALE 1:100 METRES

Drg.Status: PLANNING