


Location Plan (Scale 1:1250)



Satellite View (Scale 1:1250)

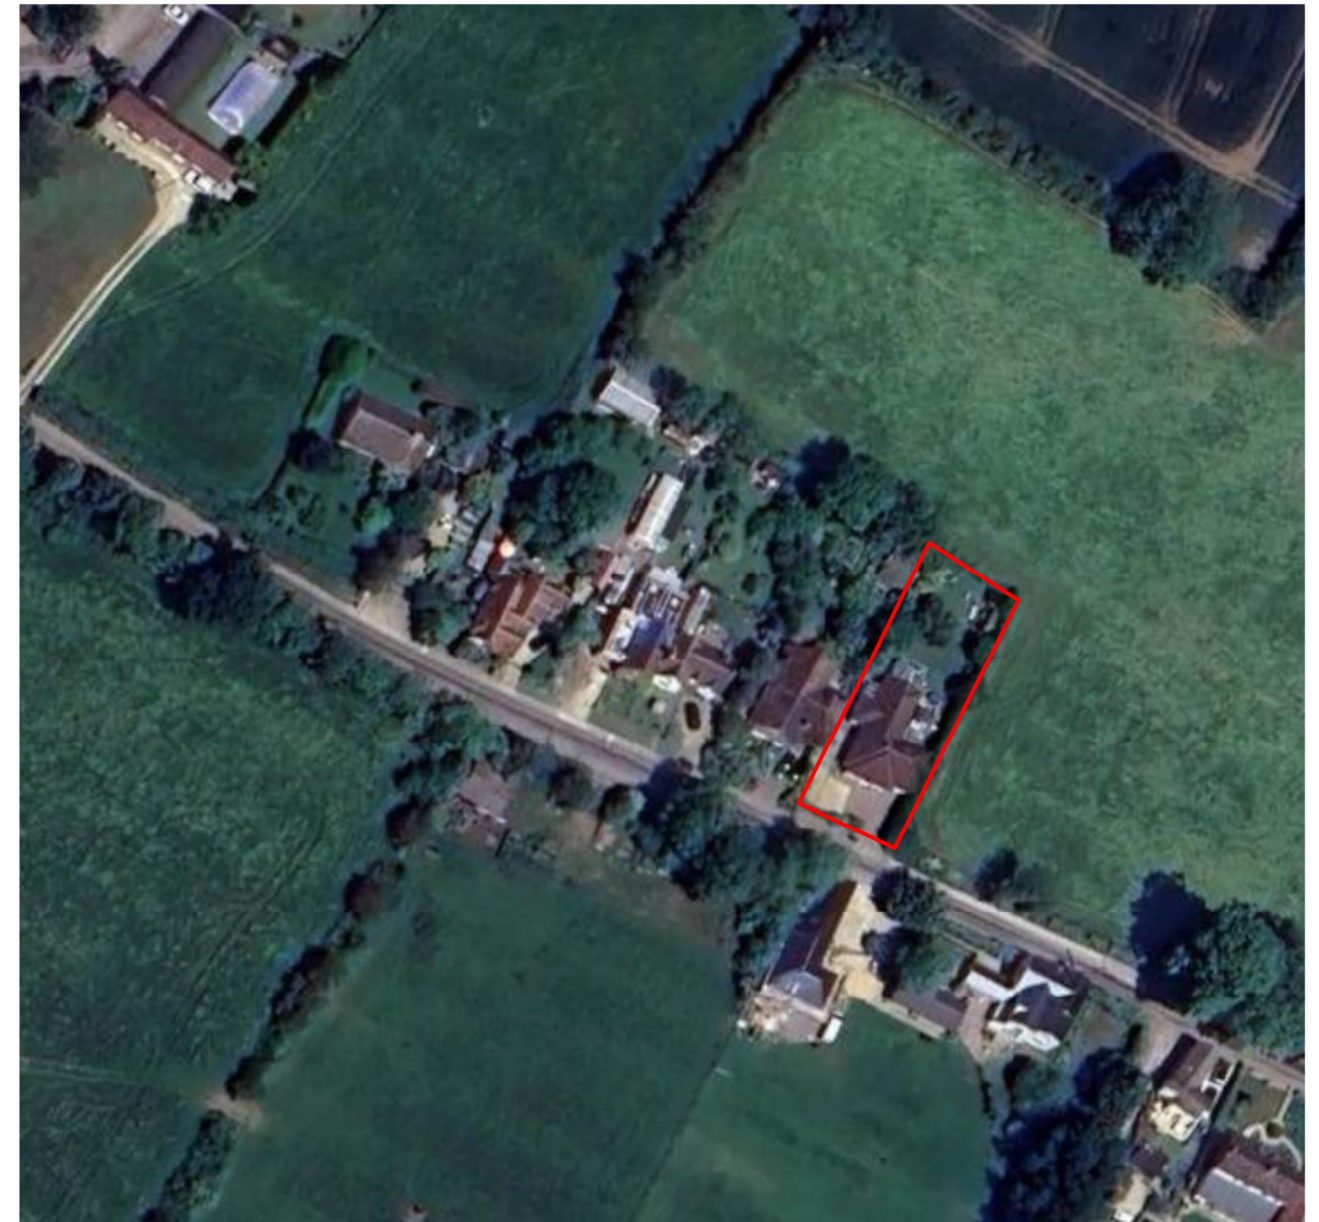

www.lsarchitecturaldesign.co.uk
07768 808268
lsarchitecturaldesign@outlook.com

This drawing is copyright of LS Architectural Design and may not be copied or reproduced without permission.
Figured dimensions are to be taken in preference to scaled dimensions.
Large scale drawings to have preference to small scale drawings.

Client
Sarah Ambler

Project Address
The Orchard, East Tytherton, Chippenham, Wiltshire, SN15 4LT

Title
Location Plan
Project Name
Extension and General Alterations

Scale	PG Size	Drawn	Date
1:1250	A3	LRS	29/05/26
Status	Project No	Drawing No	Rev
Planning	2078	P100	