




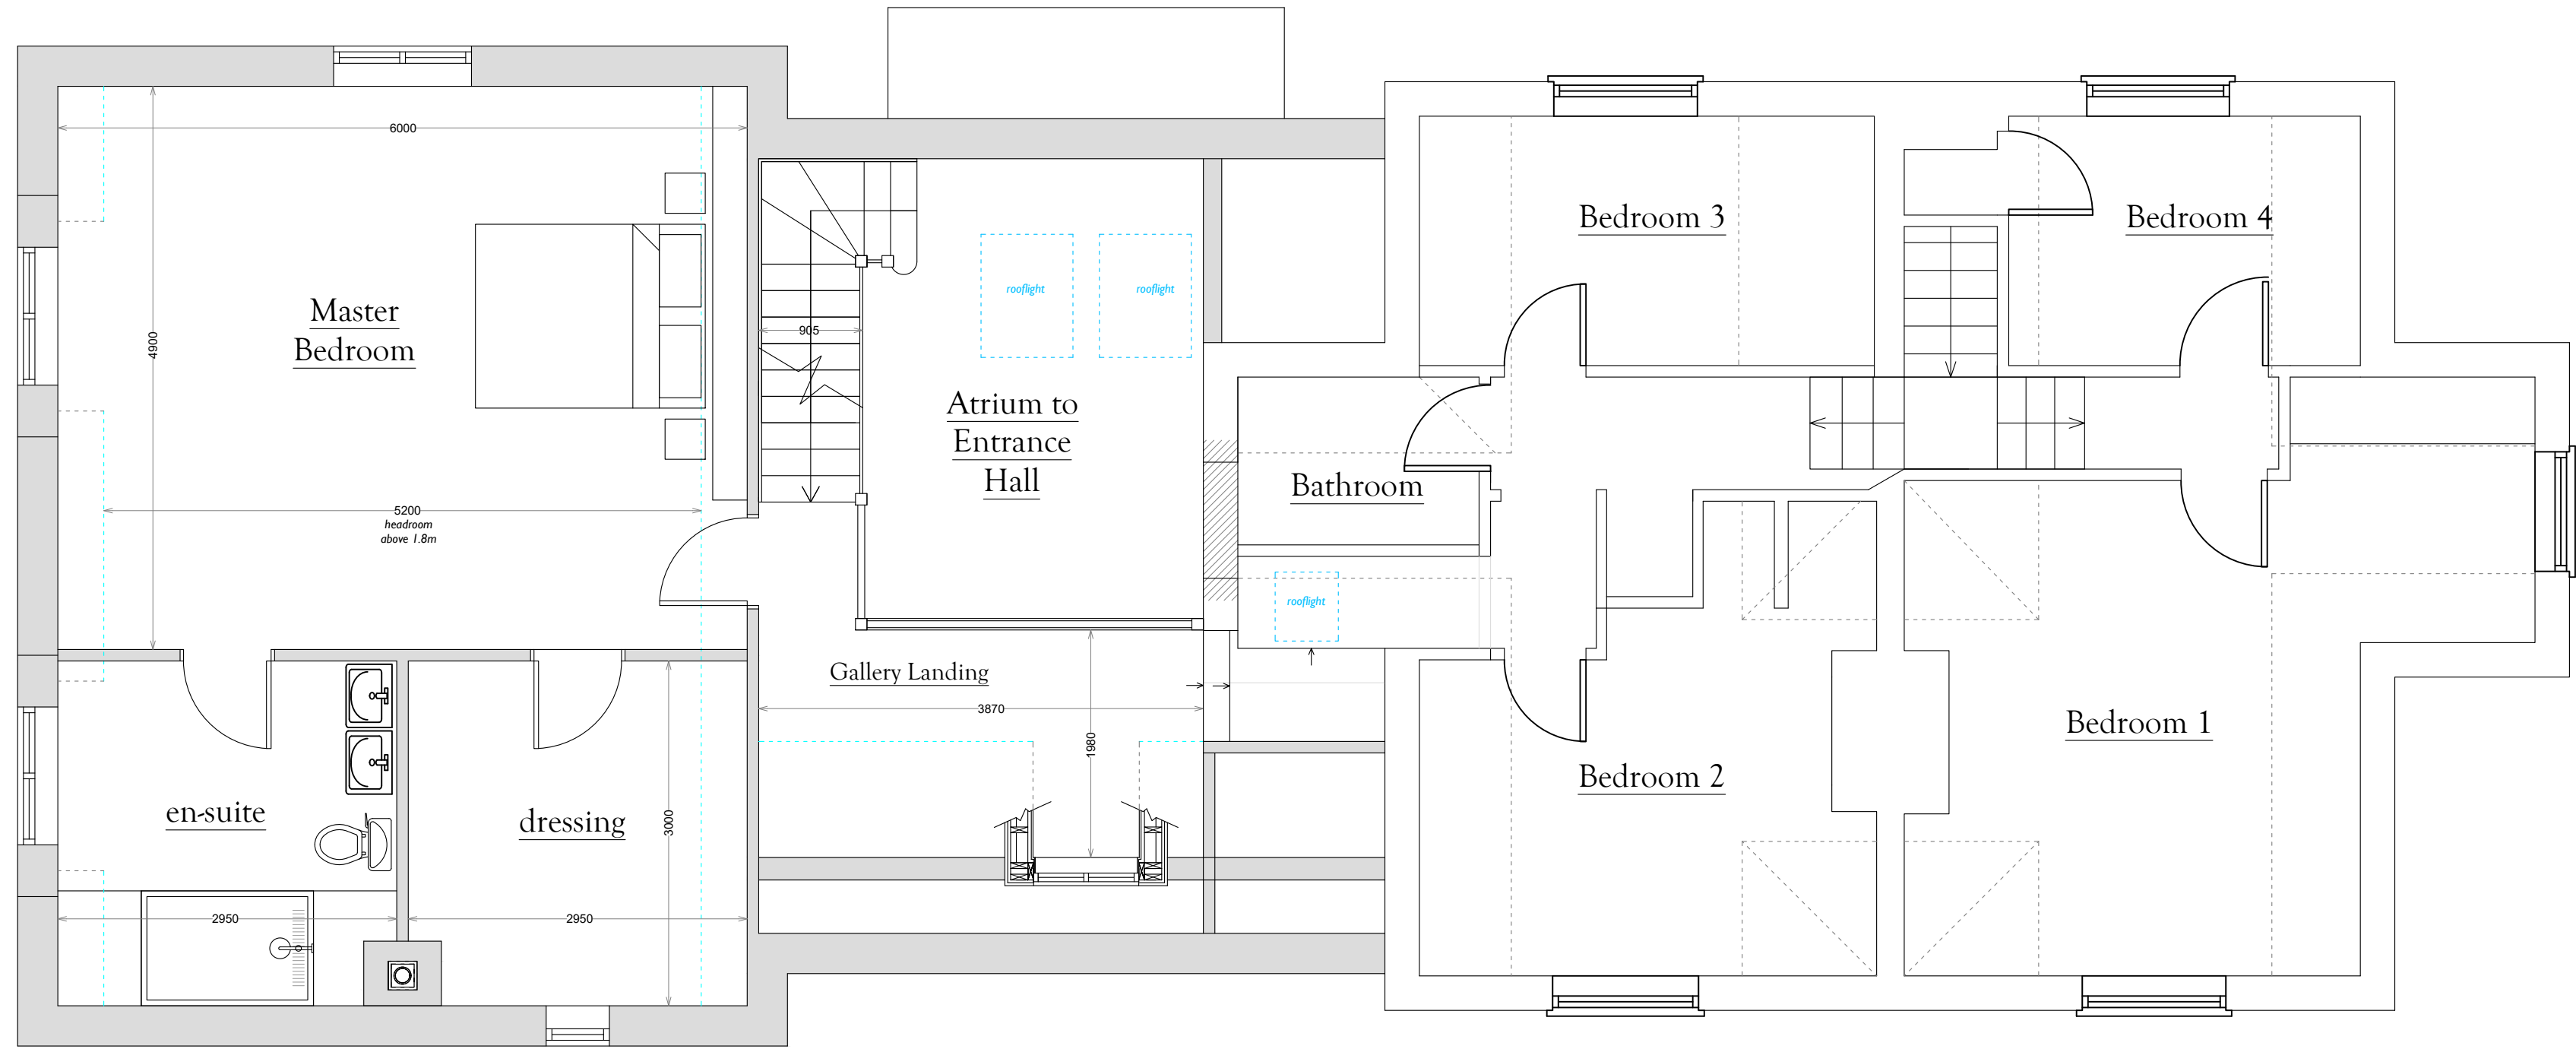


Proposed
FIRST FLOOR PLAN

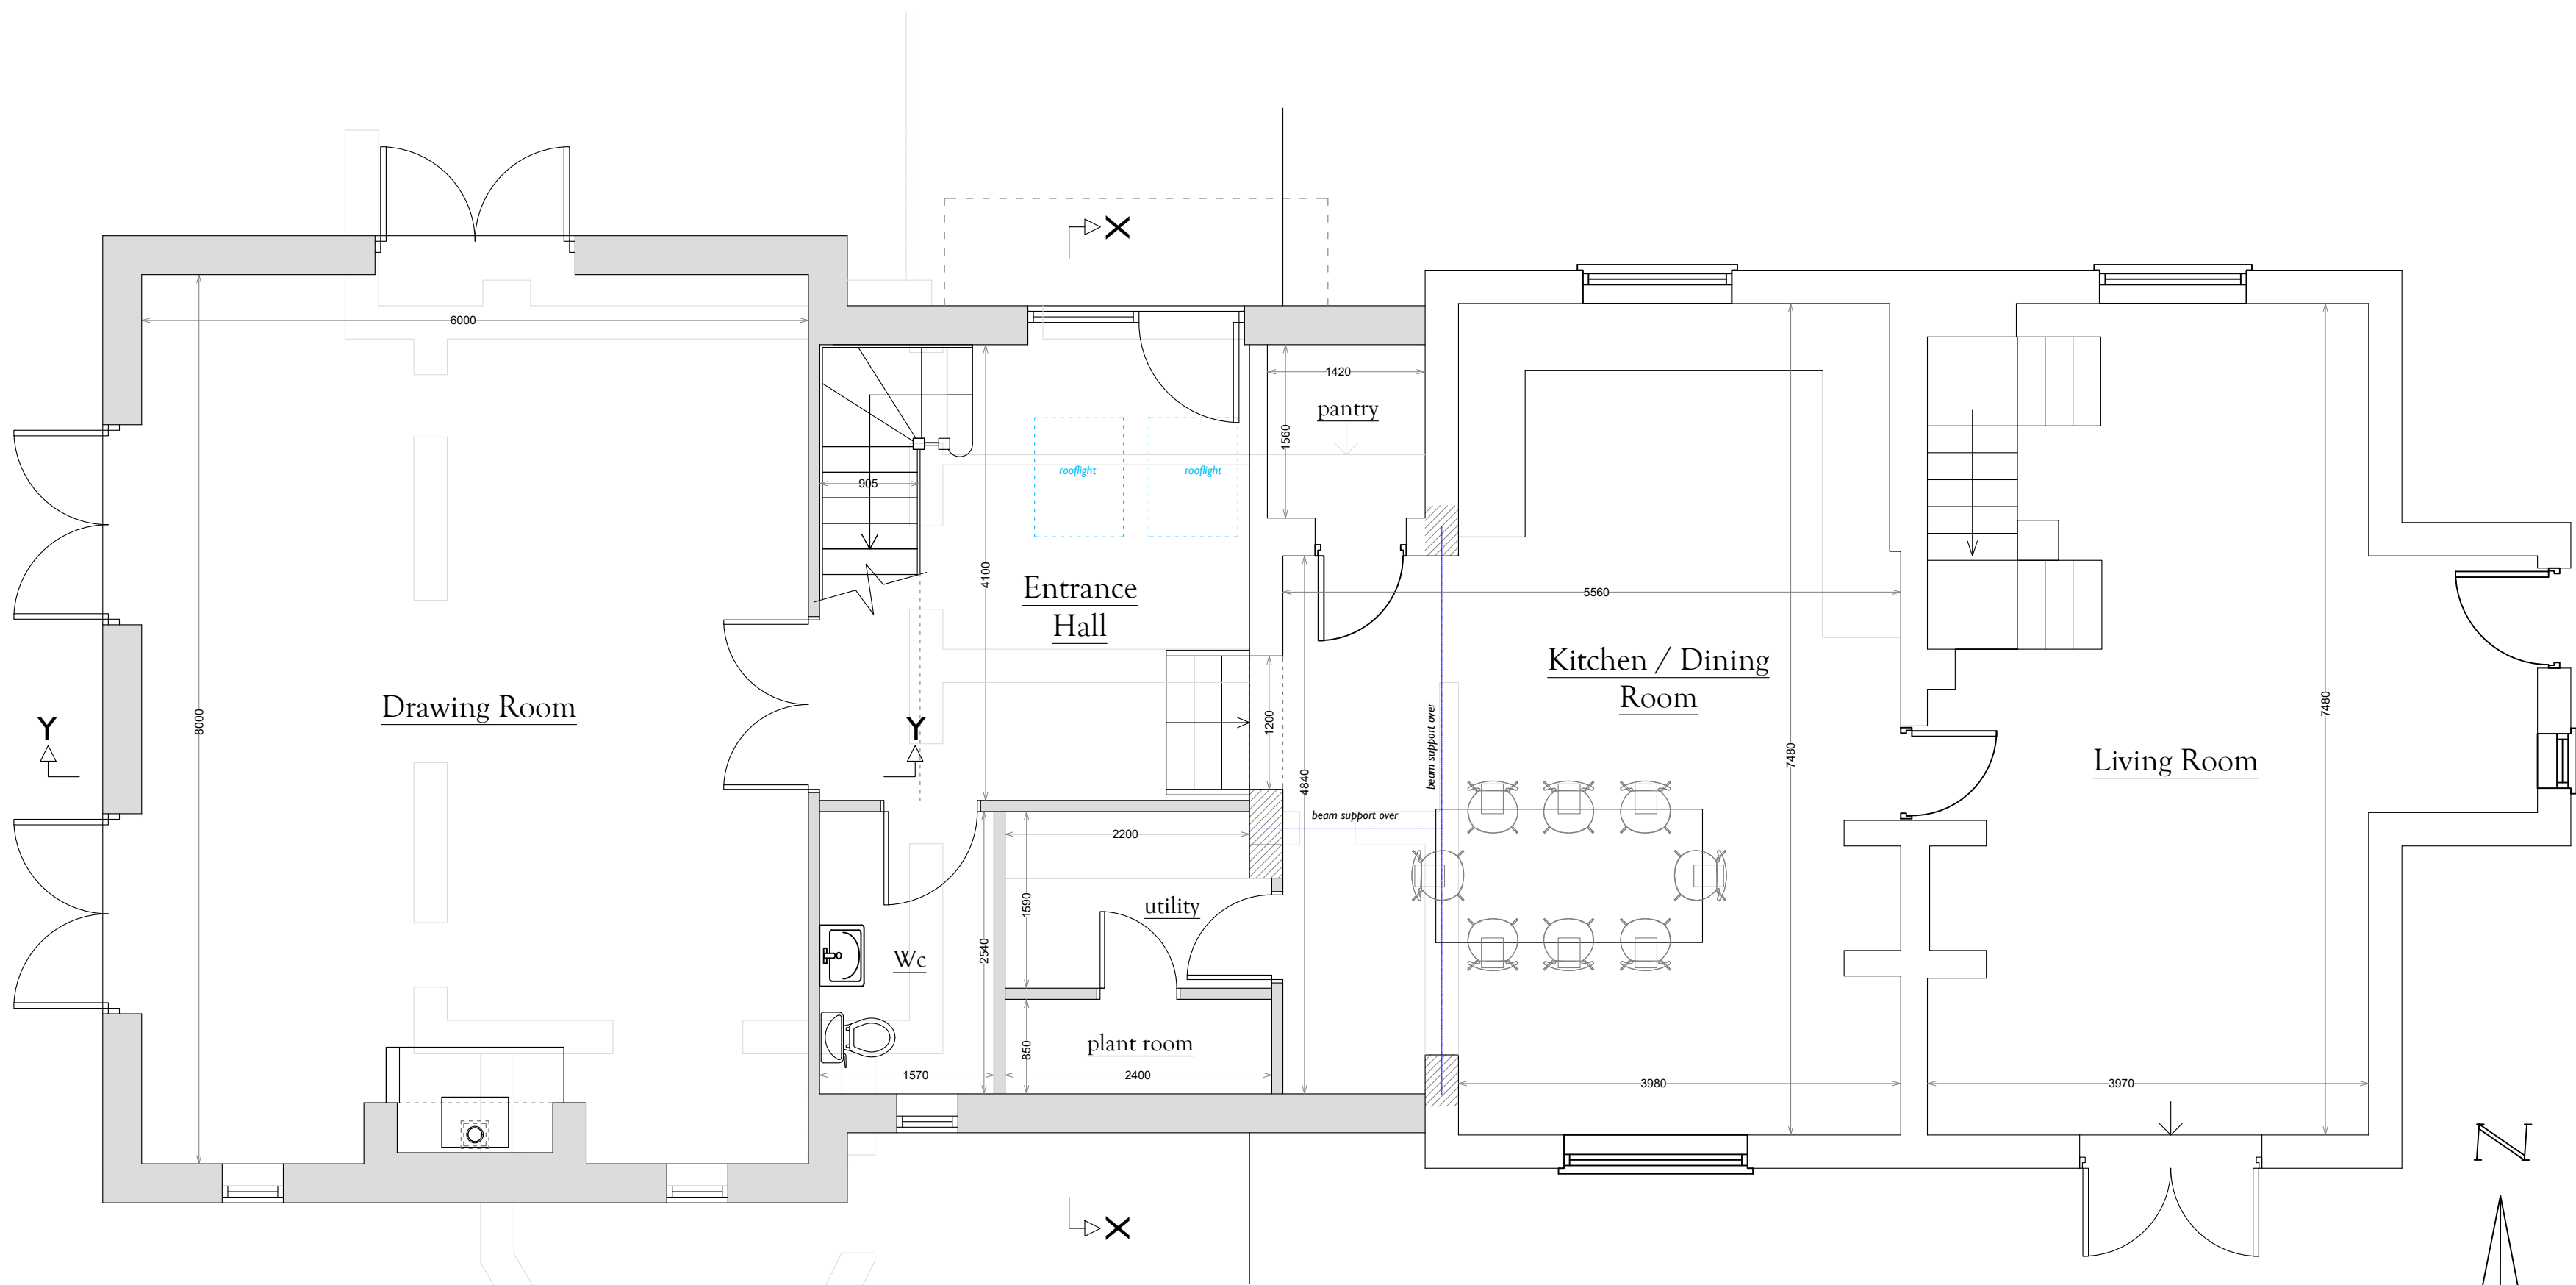

1:100 Scale Bar
Elevations 1:100

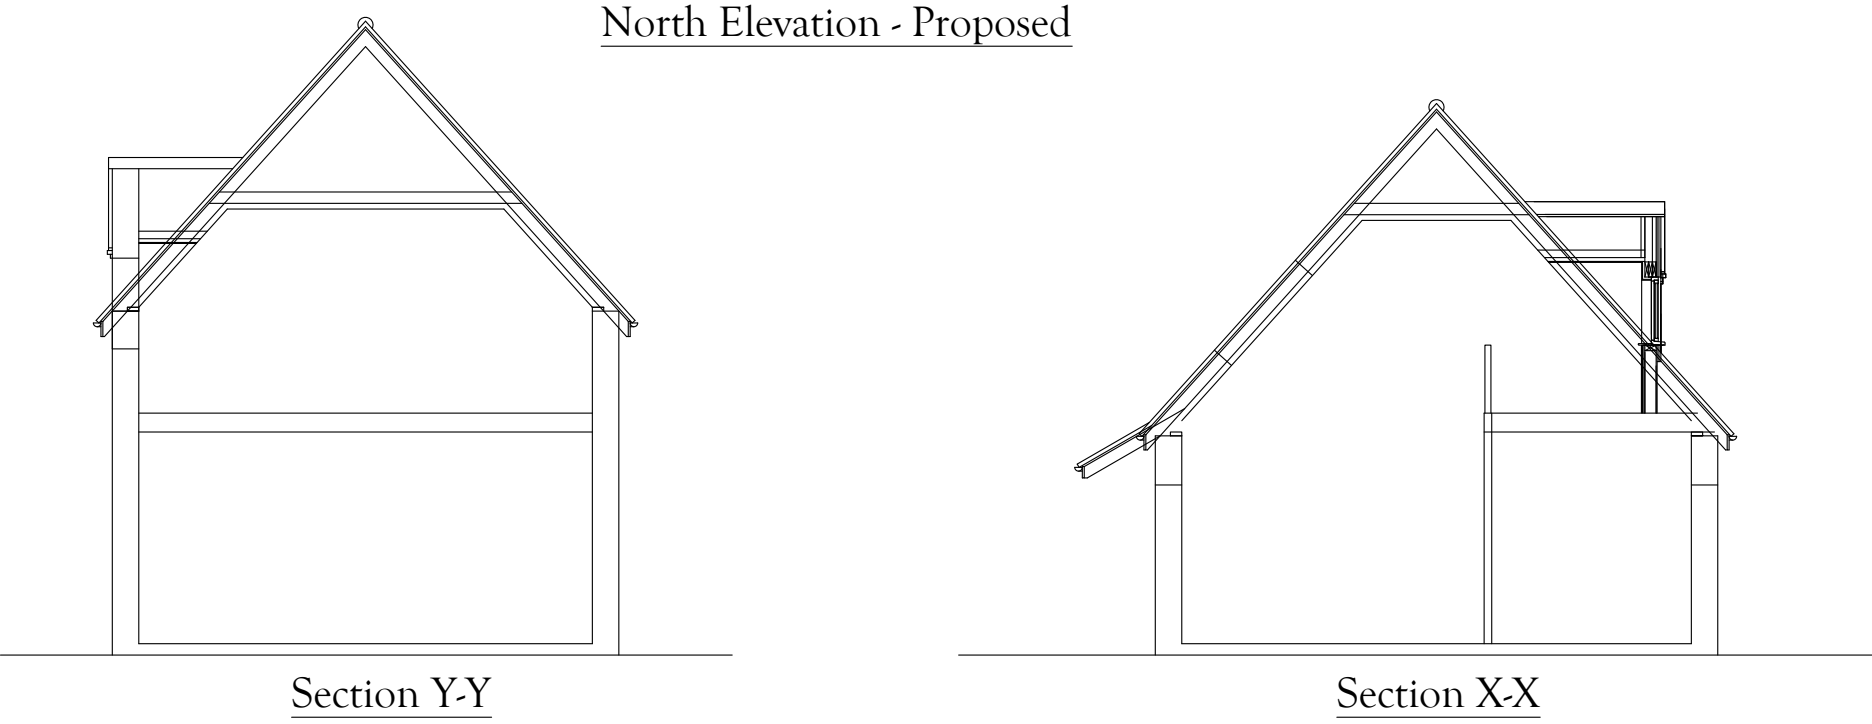

Proposed
GROUND FLOOR PLAN

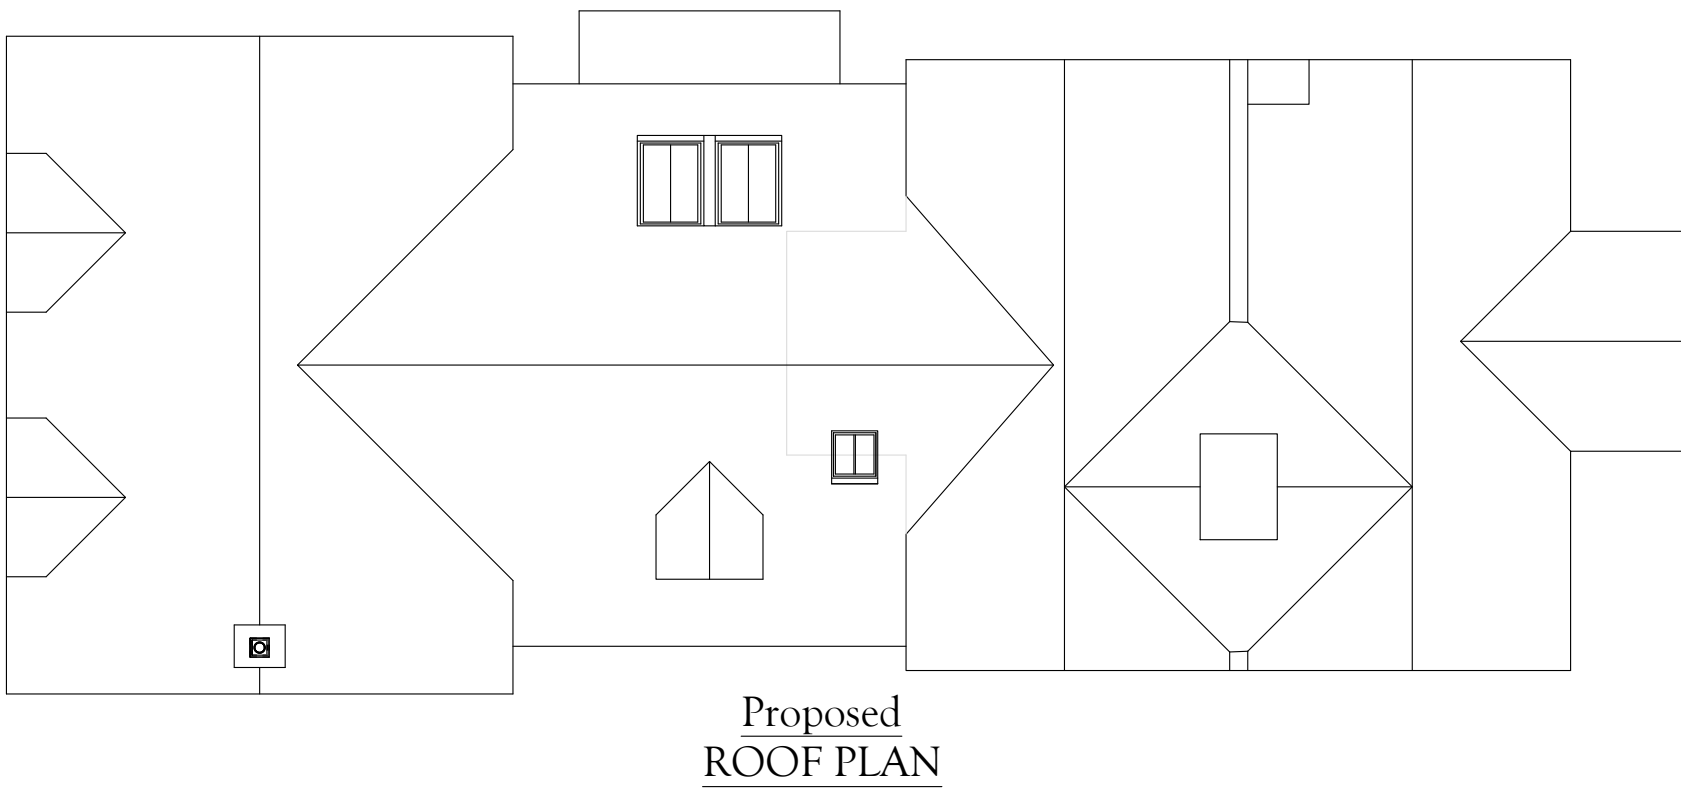

0 1 2 3 4 5
1:50 Scale Bar

Floor Plans
1:50