


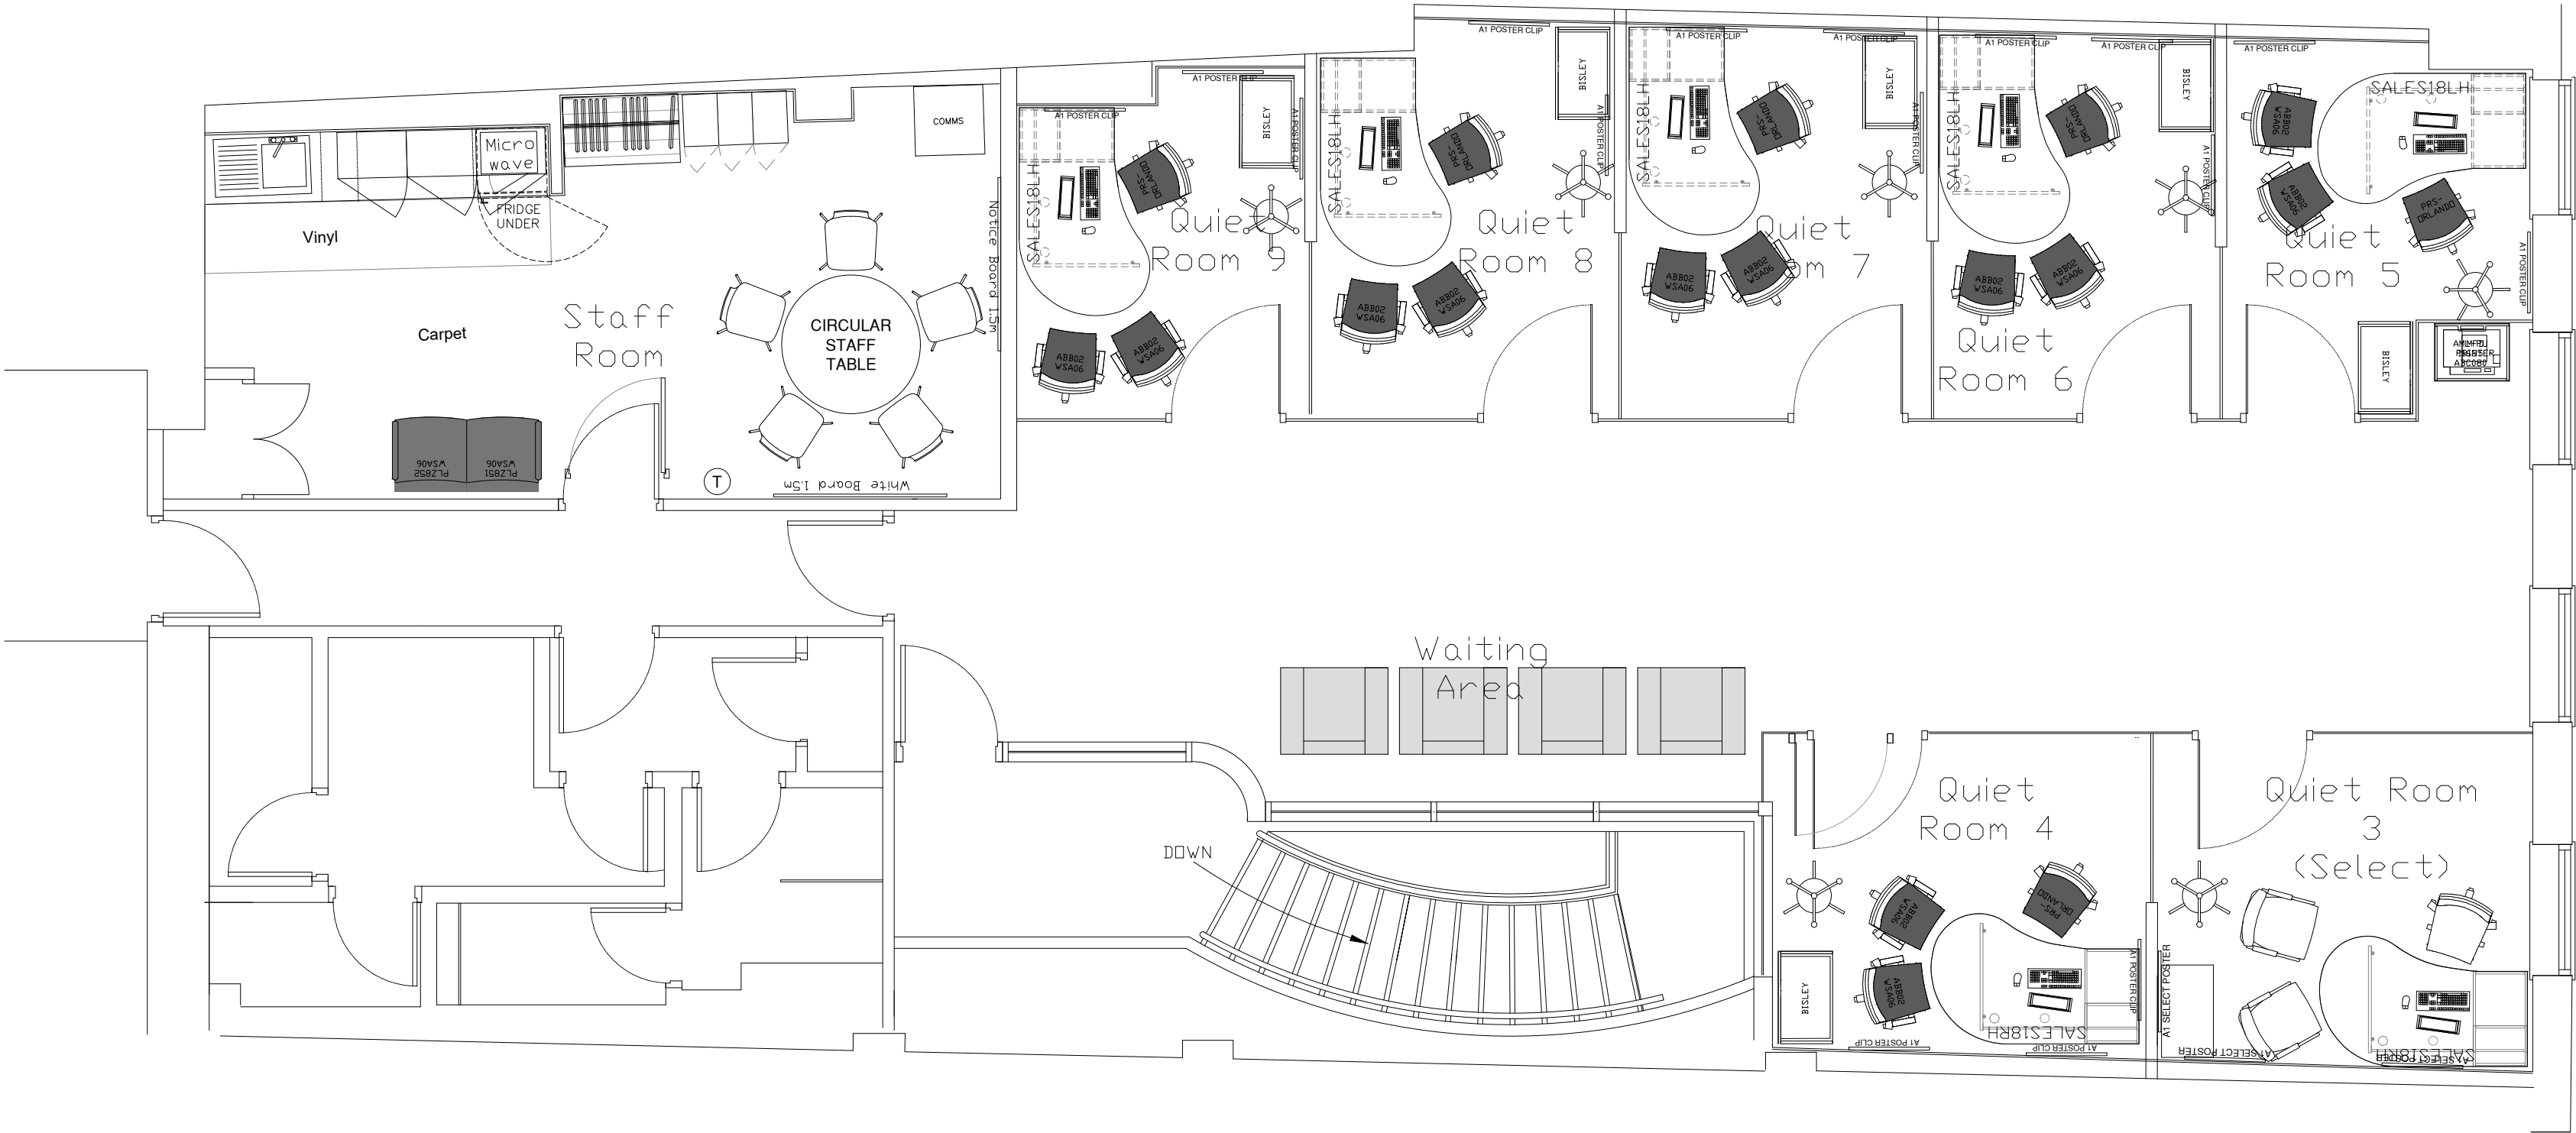

EXISTING FIRST FLOOR
1:50 @ A1, 1:100 @ A3



Notes.
This Drawing is the copyright and property of Santander UK PLC. It must not be copied or published without written consent.

Do not scale from this drawing.

Rev	Description	Date	By

PLANNING - LBC

Client			
Project		Salisbury 53 Silver Street, Wiltshire, SP1 2NG	
Title		Existing First Floor General Arrangement	
Scale		1:50 @ A1 & 1:100 @ A3	
Drn		App	
Date		Date	
Client drawing number			rev.
SalisburySL-0088-FF-GA-EX-PL			-
			