


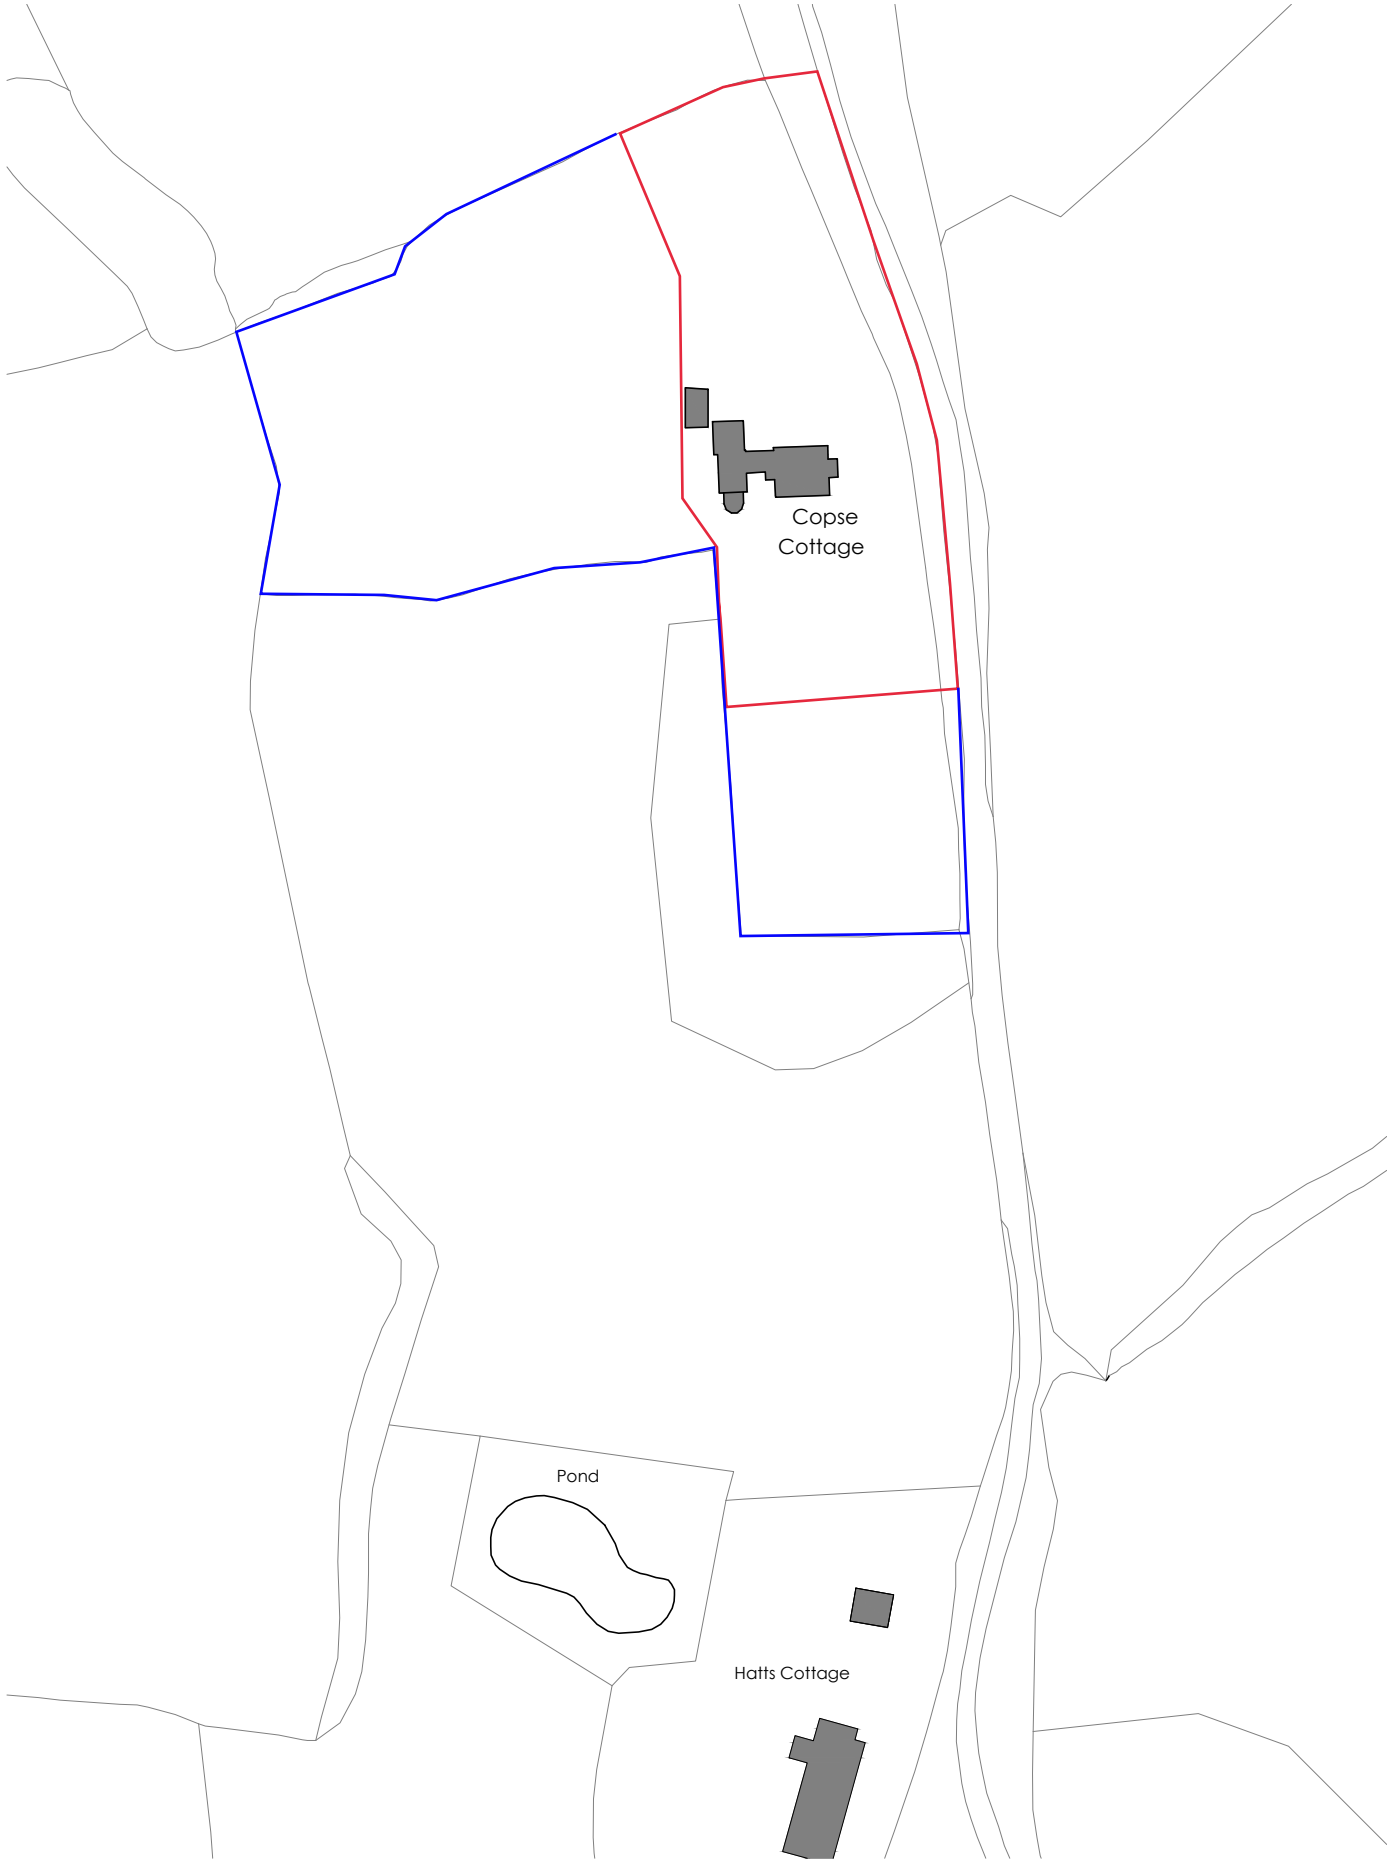

1
E001

SITE LOCATION PLAN

scale 1:1250

NOTES

THIS DRAWING IS THE COPYRIGHT OF THE ARCHITECTS AND MAY NOT BE REPRODUCED WITHOUT PERMISSION

THE CONTRACTOR IS RESPONSIBLE FOR CHECKING DIMENSIONS, TOLERANCES AND REFERENCE. ANY DISCREPANCIES TO BE CHECKED WITH THE ARCHITECT BEFORE PROCEEDING WITH THE WORKS


WHERE AN ITEM IS COVERED BY DRAWINGS TO DIFFERENT SCALES, THE LARGER SCALE DRAWING IS TO BE WORKED TO

DO NOT SCALE FROM DRAWING, FIGURED DIMENSIONS TO BE WORKED TO AT ALL TIMES

ALL WORK AND MATERIALS TO BE IN ACCORDANCE WITH THE BUILDING REGULATIONS AND TO COMPLY WITH THE RELEVANT CODES OF PRACTICE AND BRITISH STANDARDS

PLEASE NOTE THE INFORMATION IS BASED UPON THE PREVIOUS ARCHITECT'S DRAWINGS. A FULL MEASURED SURVEY TO BE COMPLETED PRIOR TO WORK STARTING ON SITE. THE CONTRACTOR IS TO REPORT ANY DISCREPANCIES BETWEEN THE DRAWINGS AND THE SITE CONFIGURATIONS.

- Land included in Application
- Land owned by Client

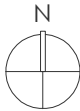

MINOR AMENDMENTS	28.01.20	REV A
DETAILS	DATE	REVISION

COPSE COTTAGE, SEMLEY

SITE LOCATION PLAN

date NOV 2019	client Mr. Wheatley	
scale 1 : 1250 @ A3	drawing no. 19 / 702 / E001	revision A

rba CASTLE CHAMBERS,
47 CASTLE STREET
SALISBURY SP1 3SP
01722 324 835
richmondbellarchitects.com

RICHMOND BELL ARCHITECTS LTD