
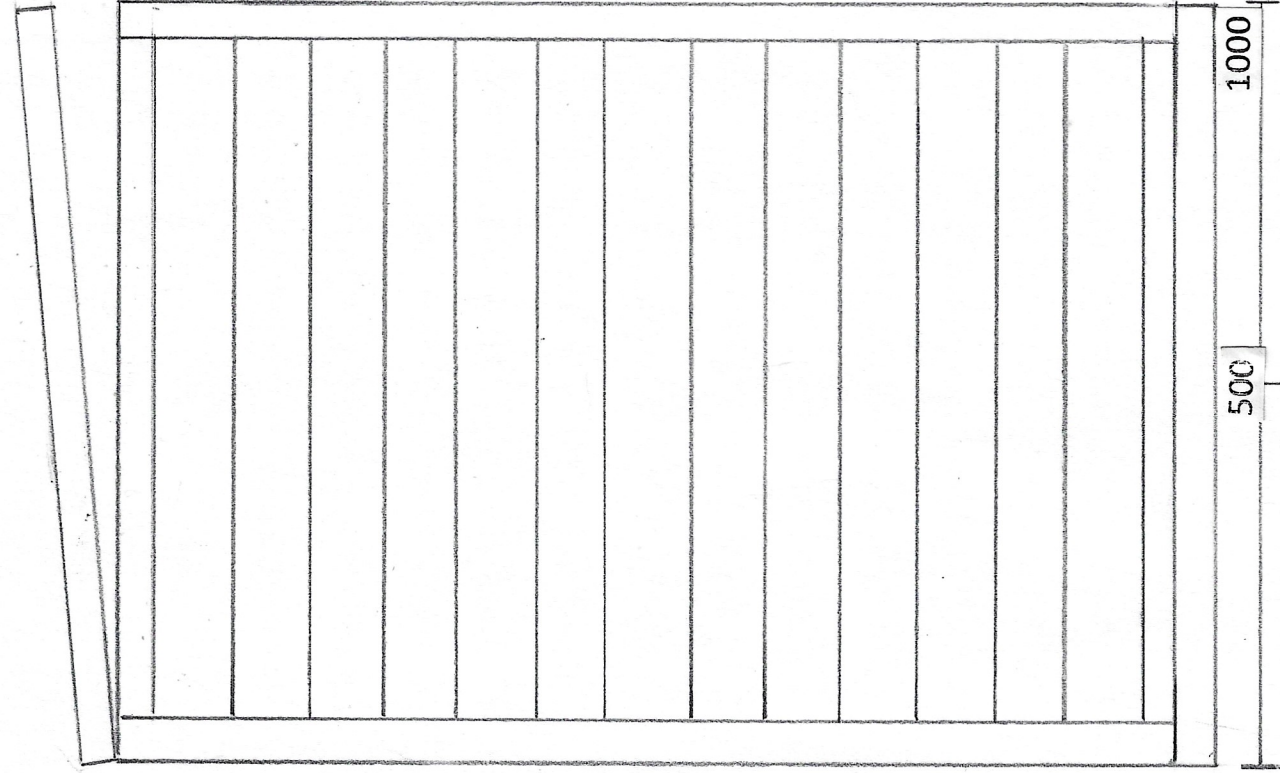


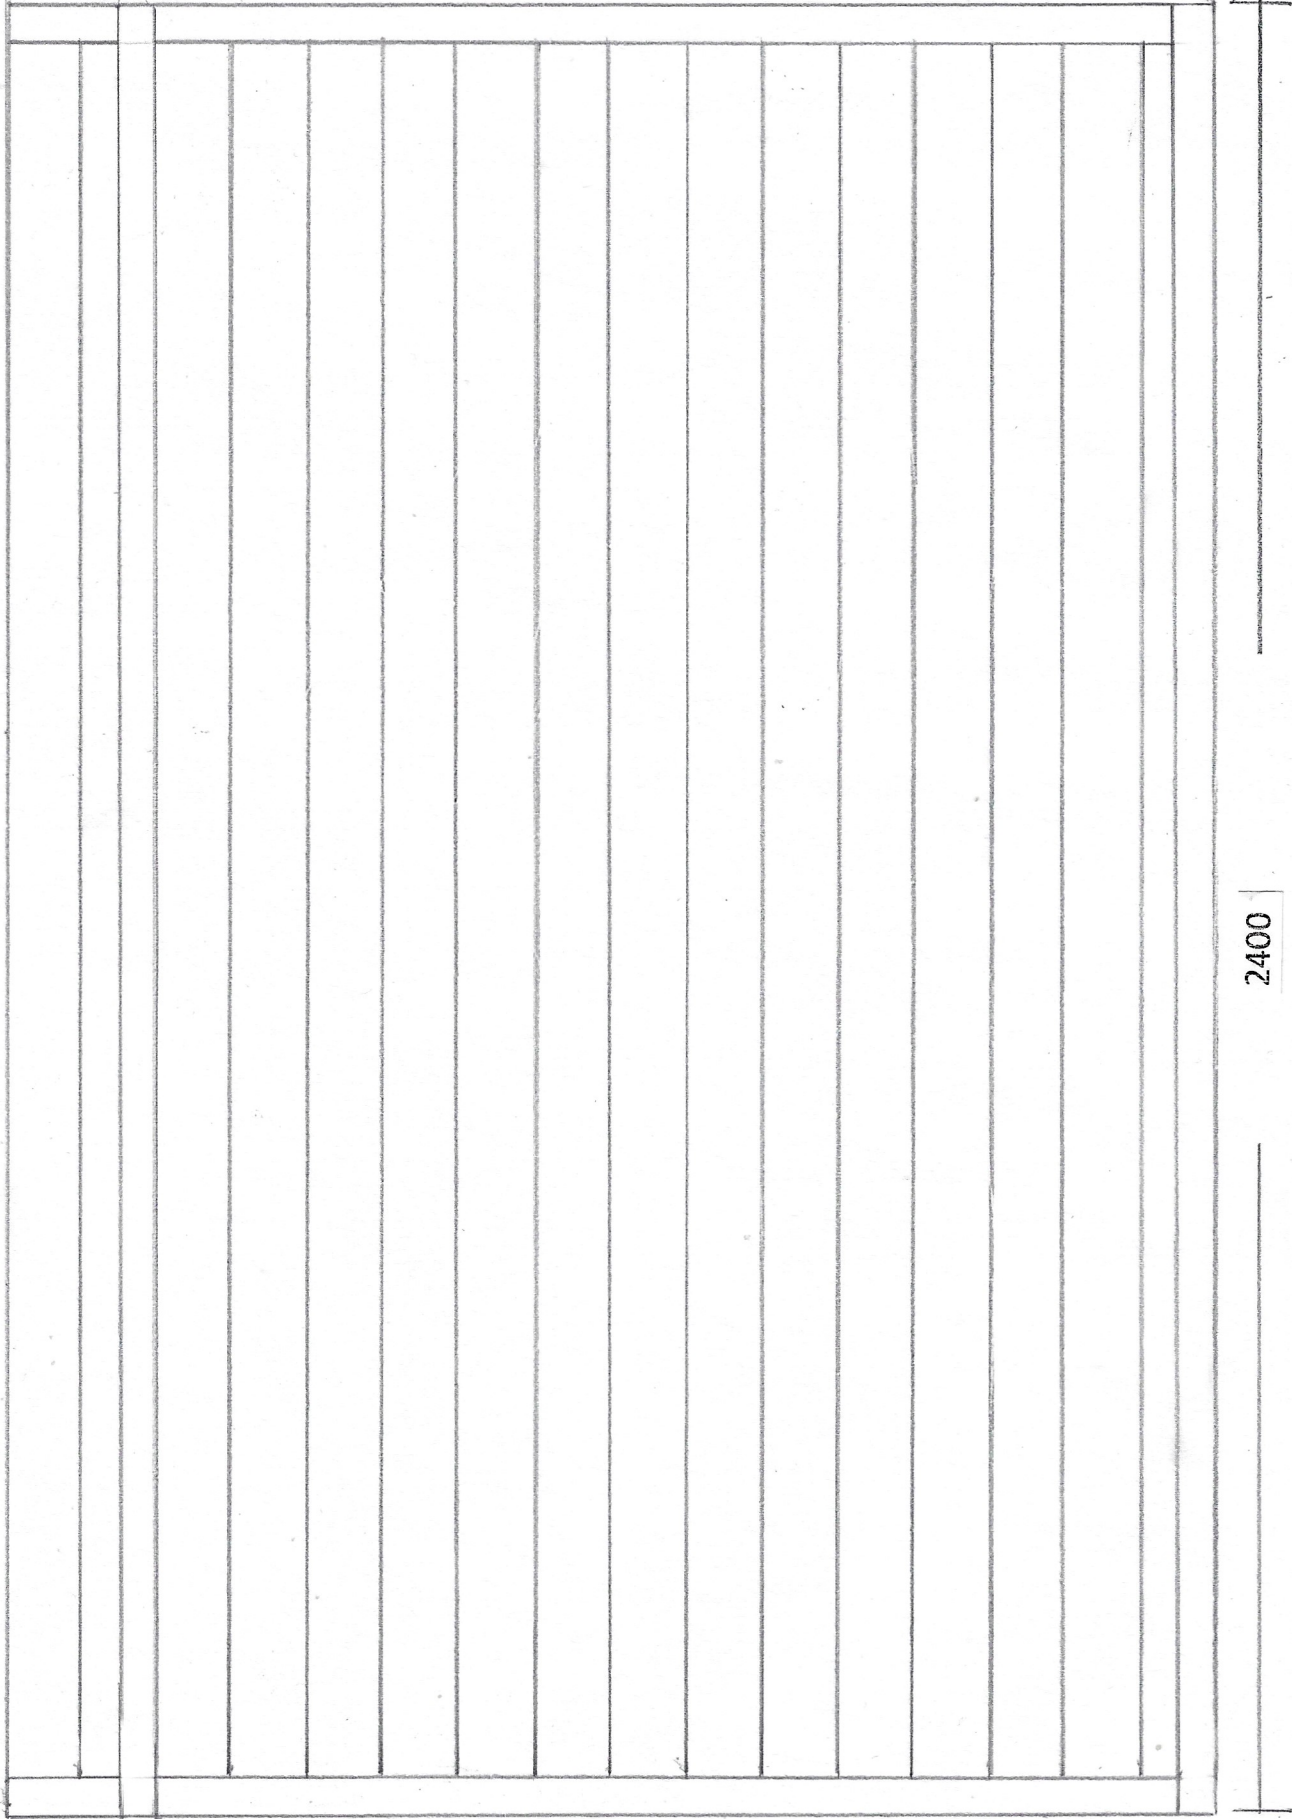

Notes: Bike and bin stores are identical	
Size: L 2400 x W 1000 x H 1500	
Construction: 50mm x 50mm timber frame with Shiplap boarding	
Double opening doors at front	
Lift-up lid	
Client: R Wicks	
Project: 3 New Street, Salisbury SP1 2PH Bike & Bin Stores	
Scale: 1:20	
All dimensions to be checked on drawing	