Proposed 1st FL extension

Proposed GR FL extension

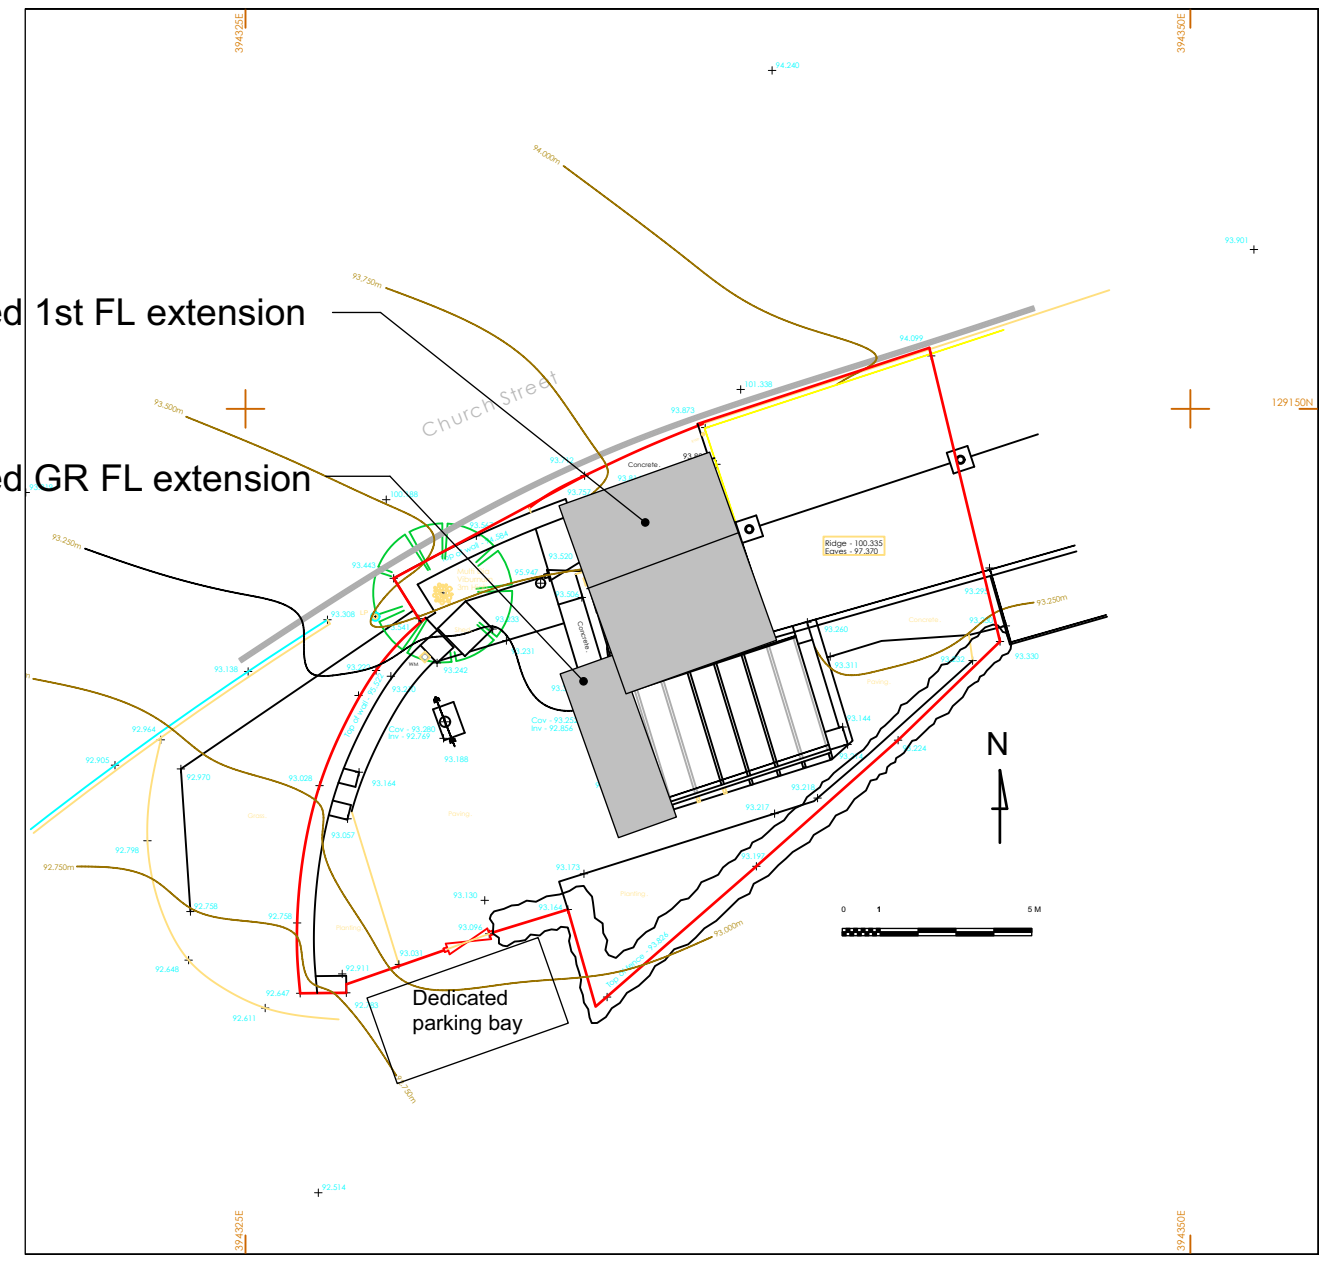

Site Plan

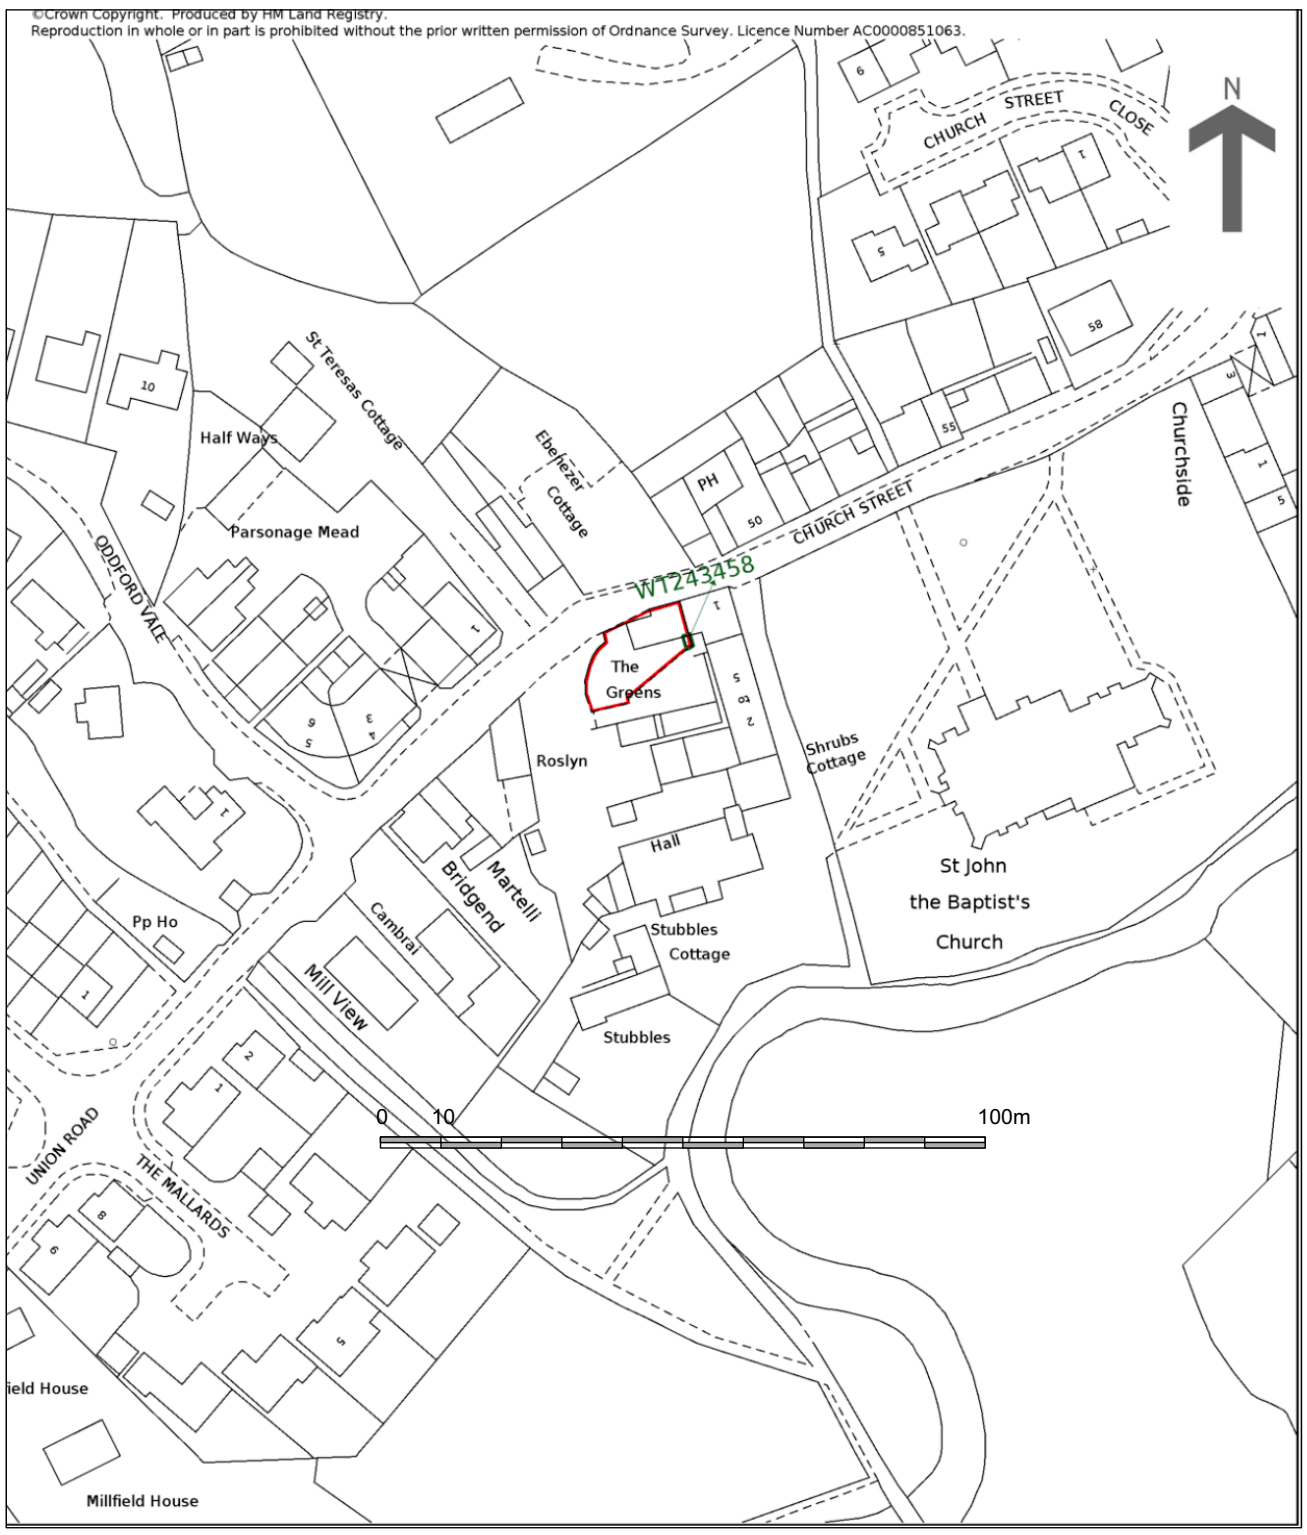

rev A 30.05.2026 Dedicated parkig bay added

Location Plan

Site and Location Plans

May Cottage, Tisbury
1:200 and 1:1250scale @ A3
12.05.2026 dwg no. GA 01

COMPARELLI ARCHITECT

comparelli@btinternet.com www.comparelli.com 07932 025 040