


Location Plan

Site Address: 107, Bouverie Avenue South, Salisbury, SP2 8EA



Date Produced: 31-May-2026

Scale: 1:1250 @A3

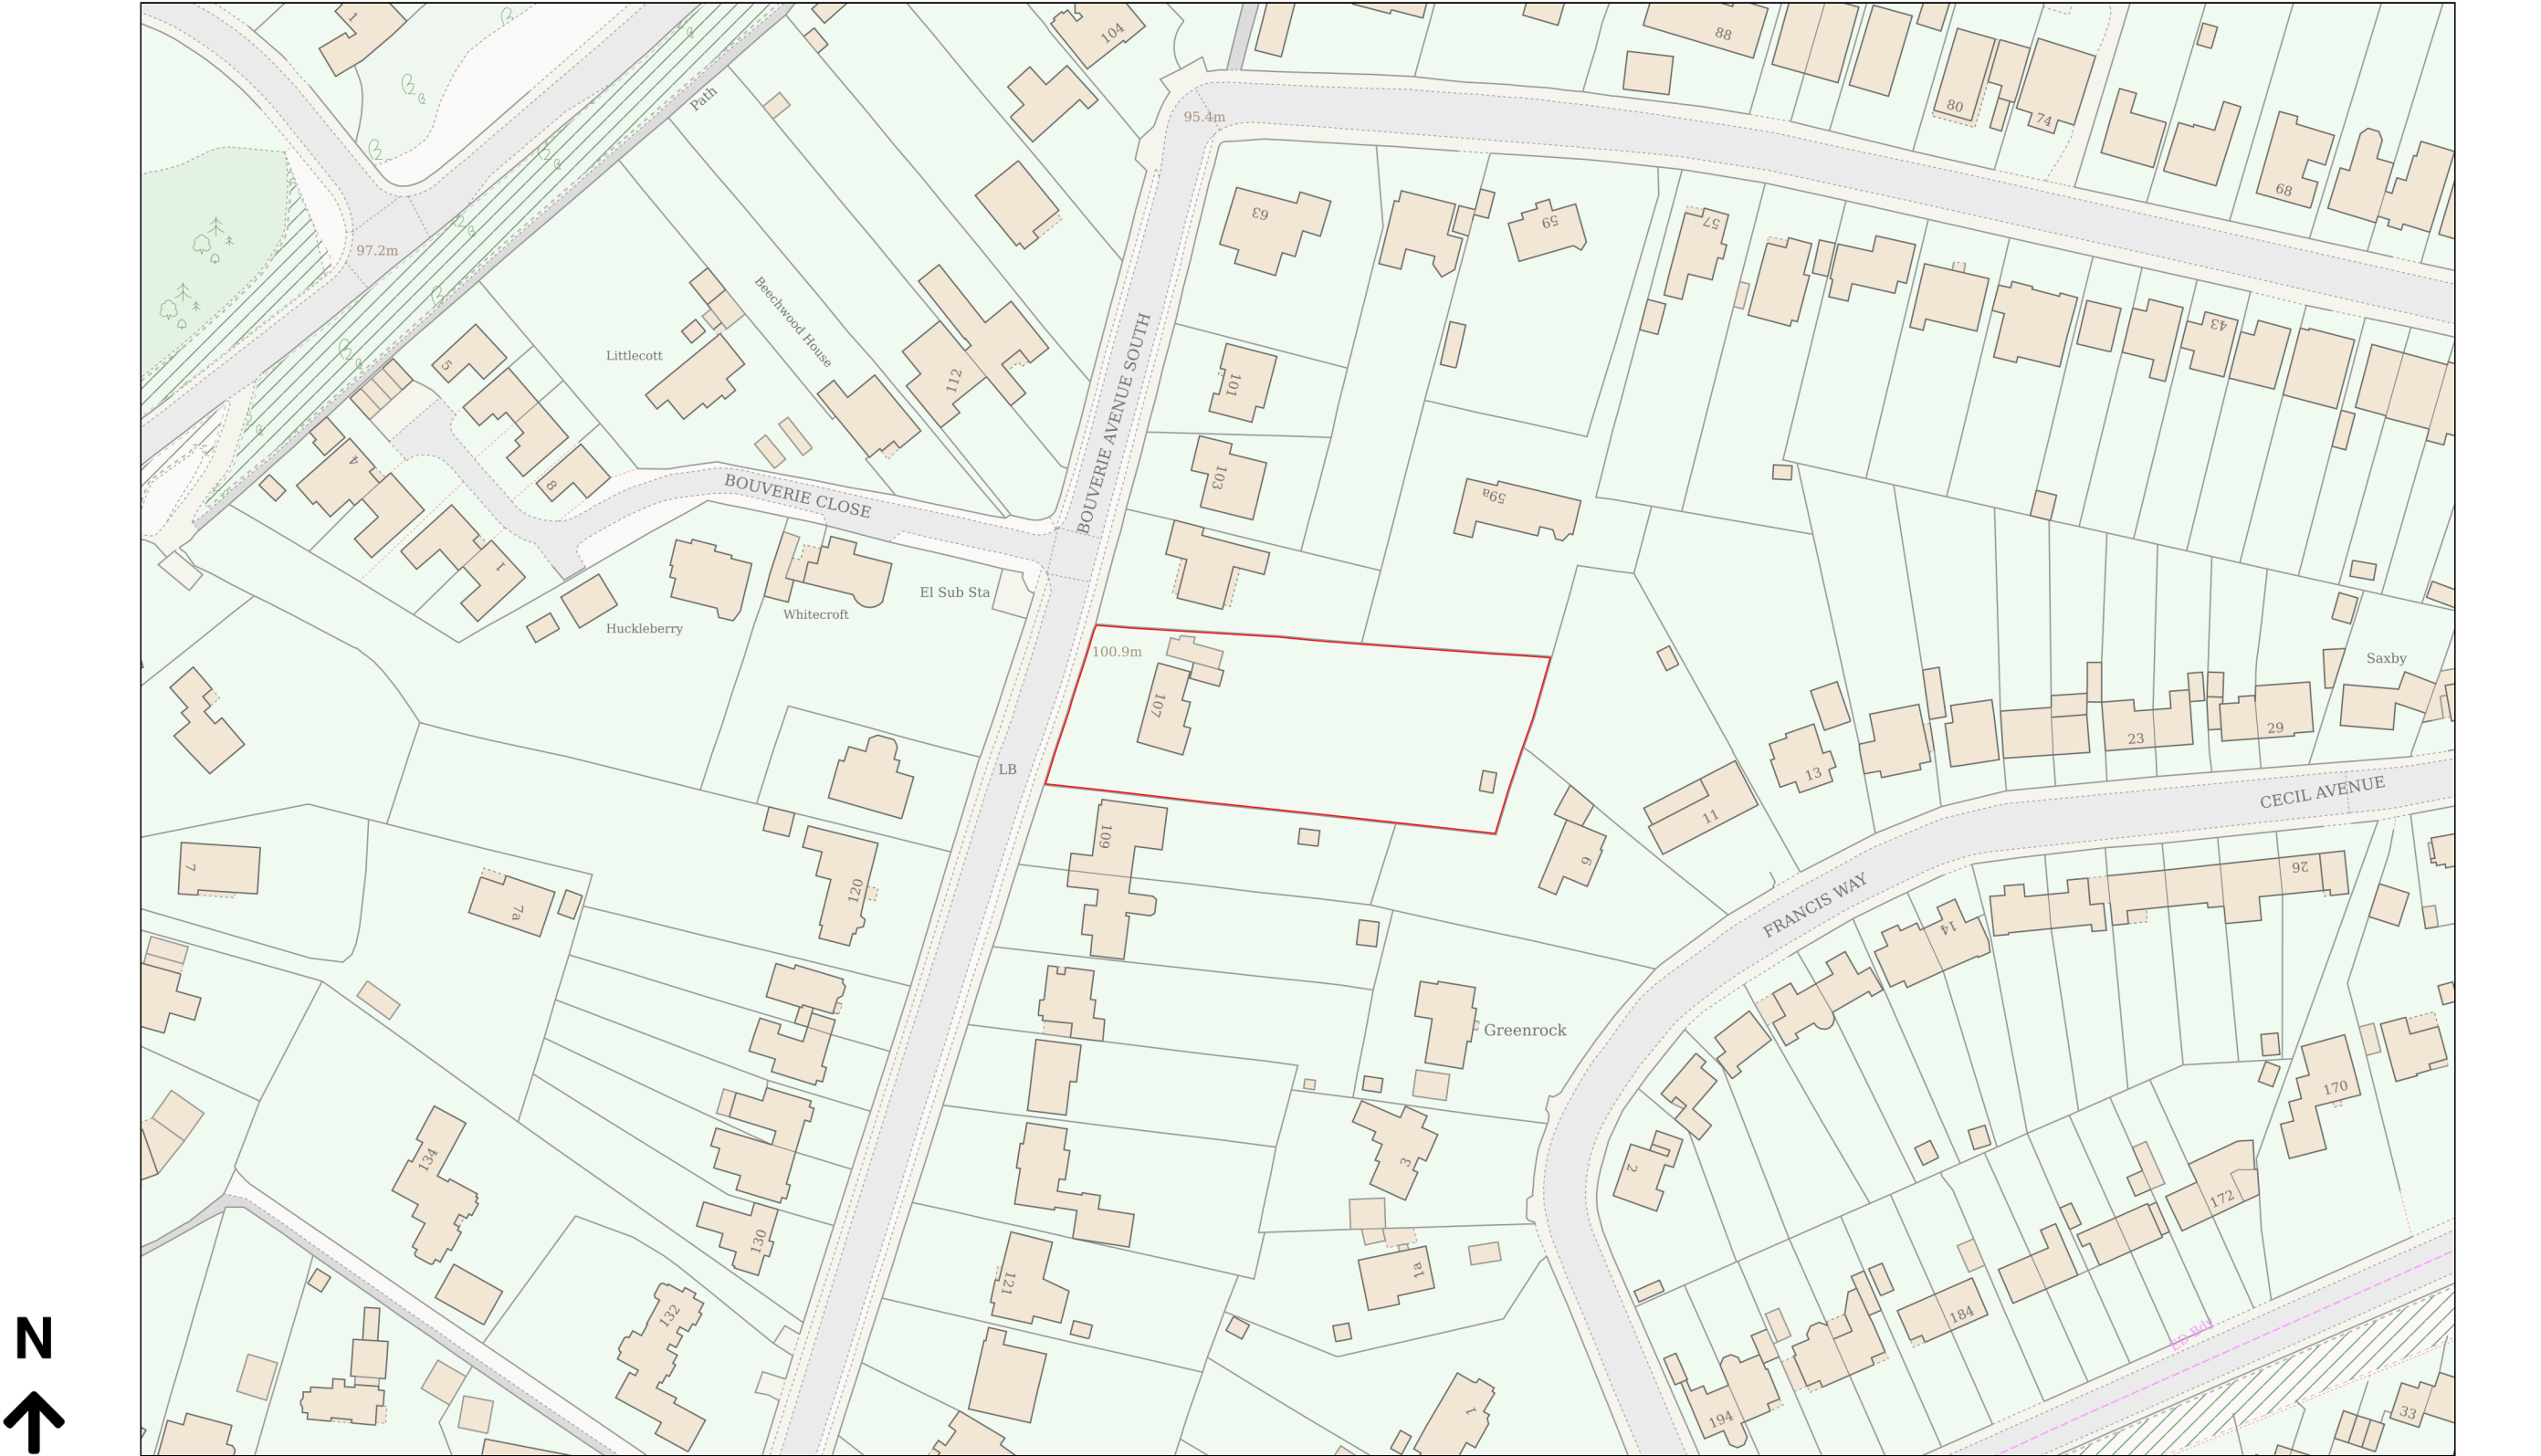

Planning Portal Reference: PP-14954887v1