

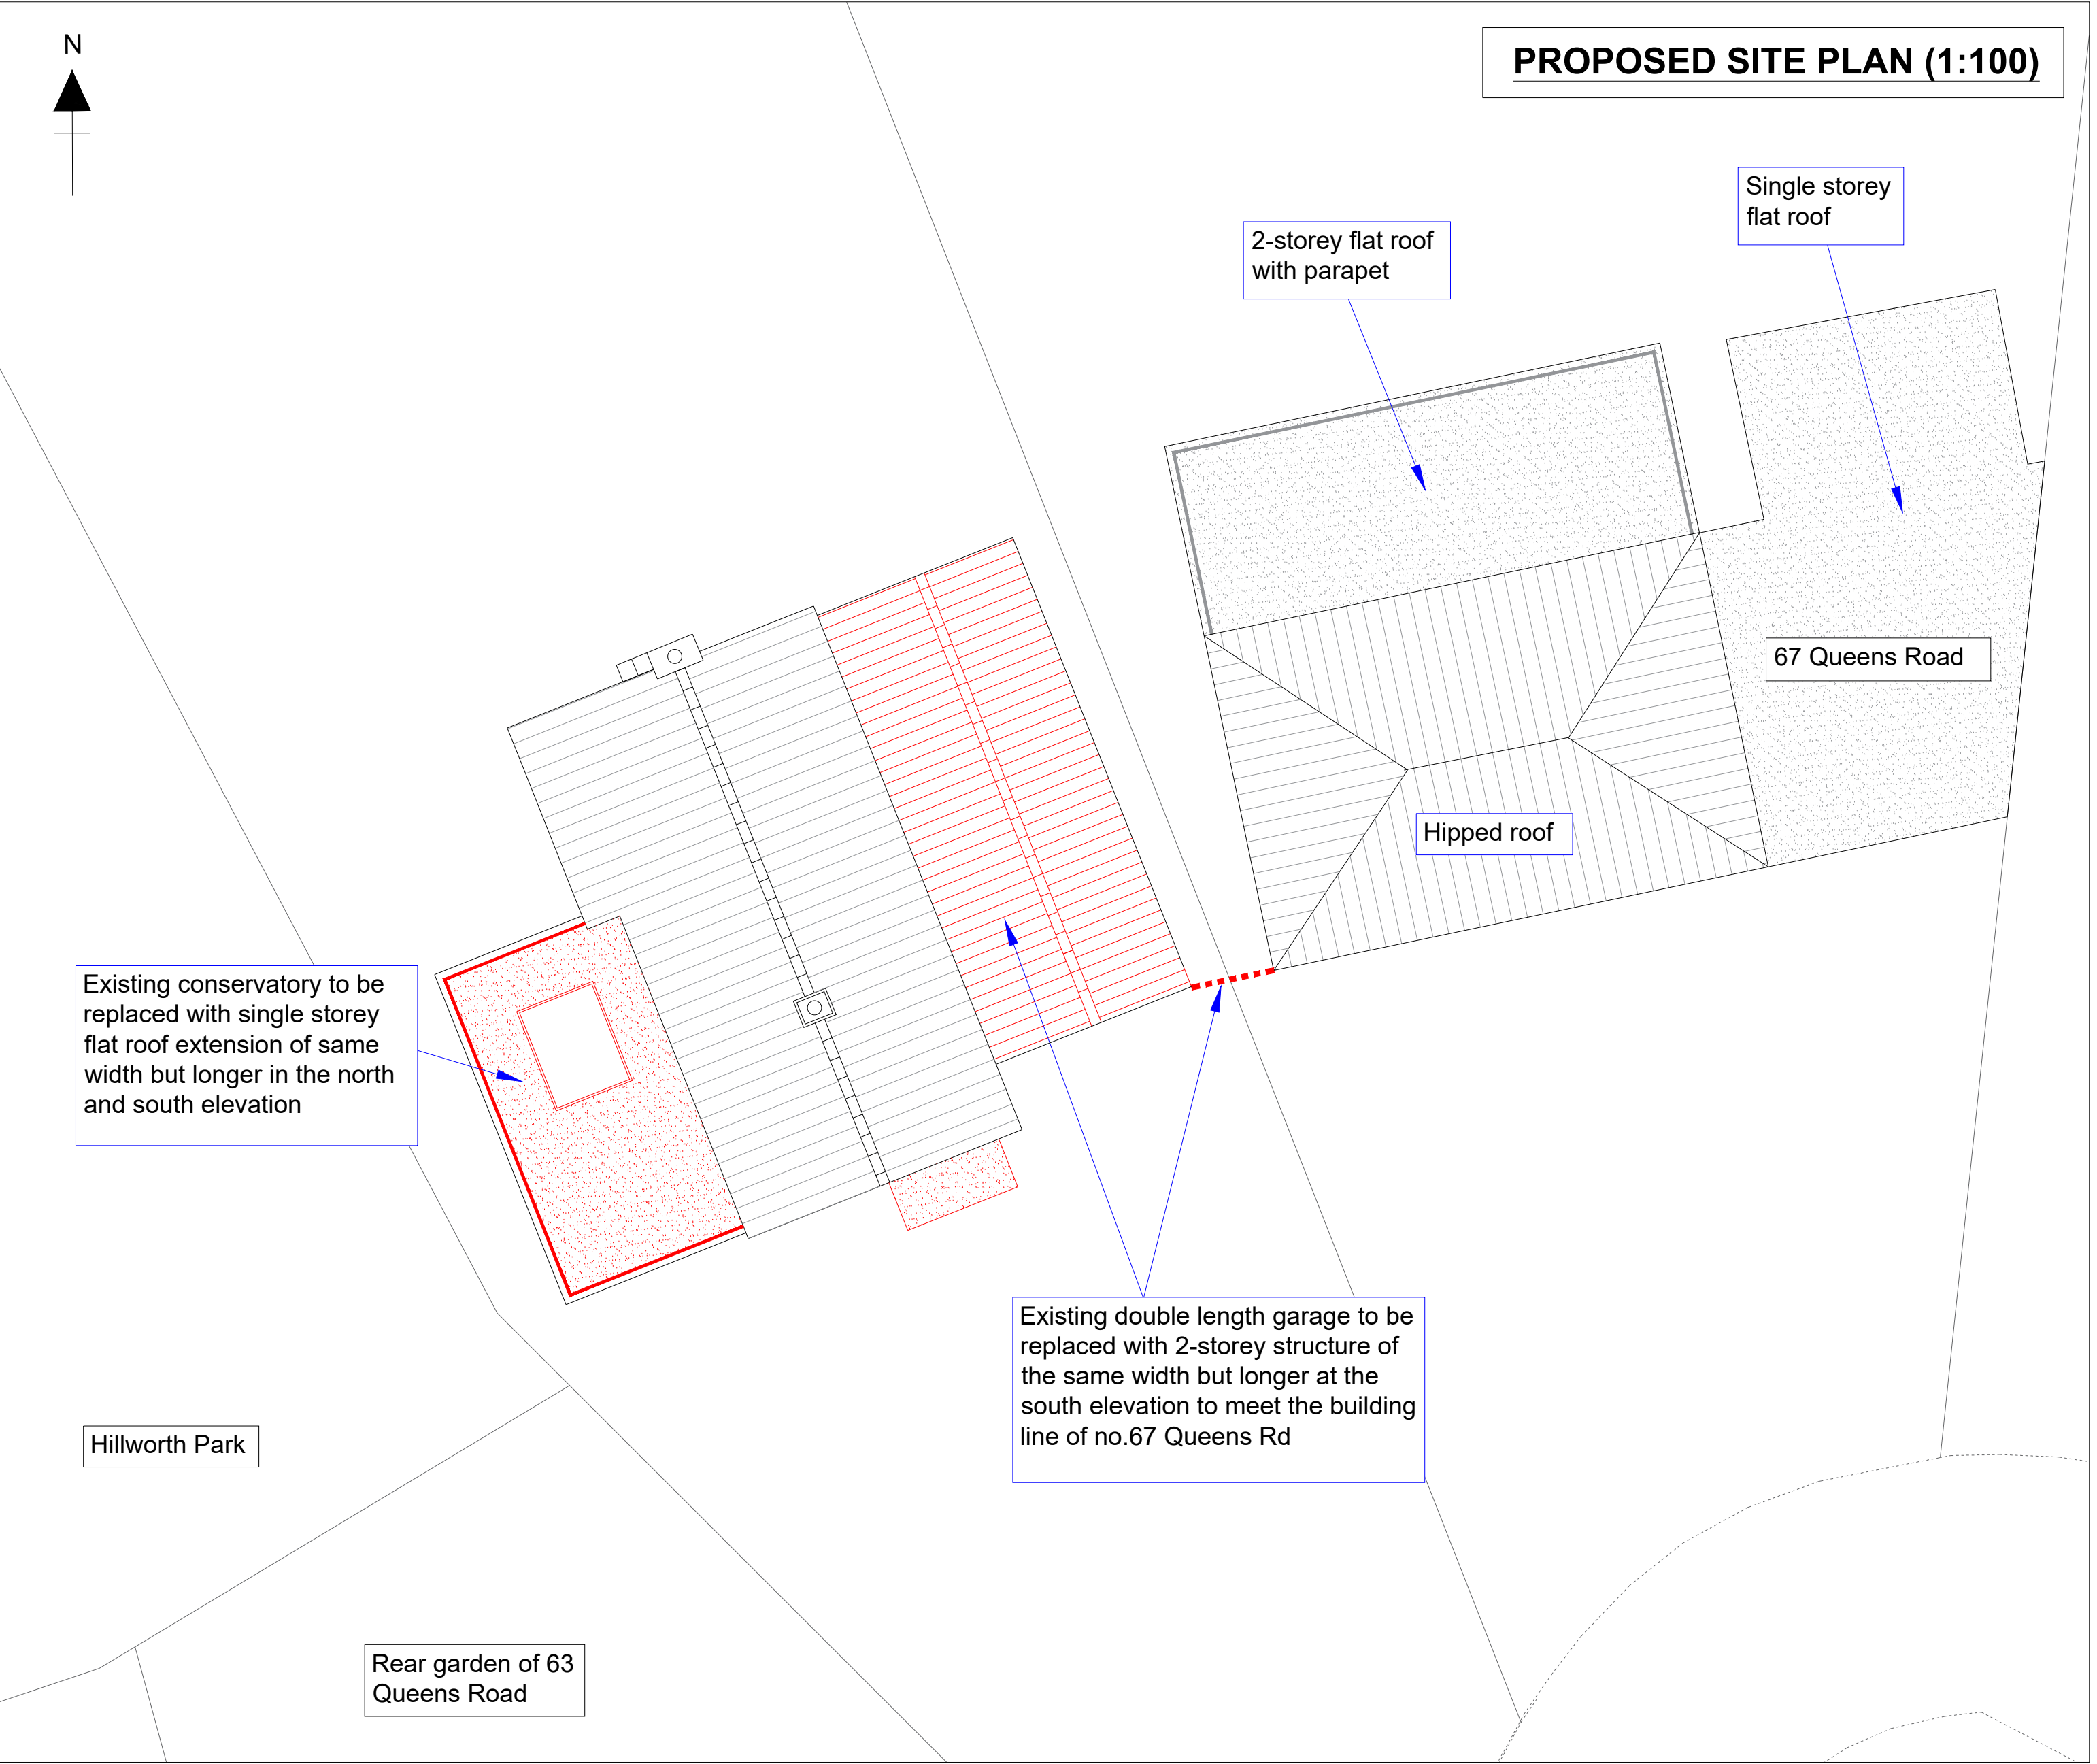
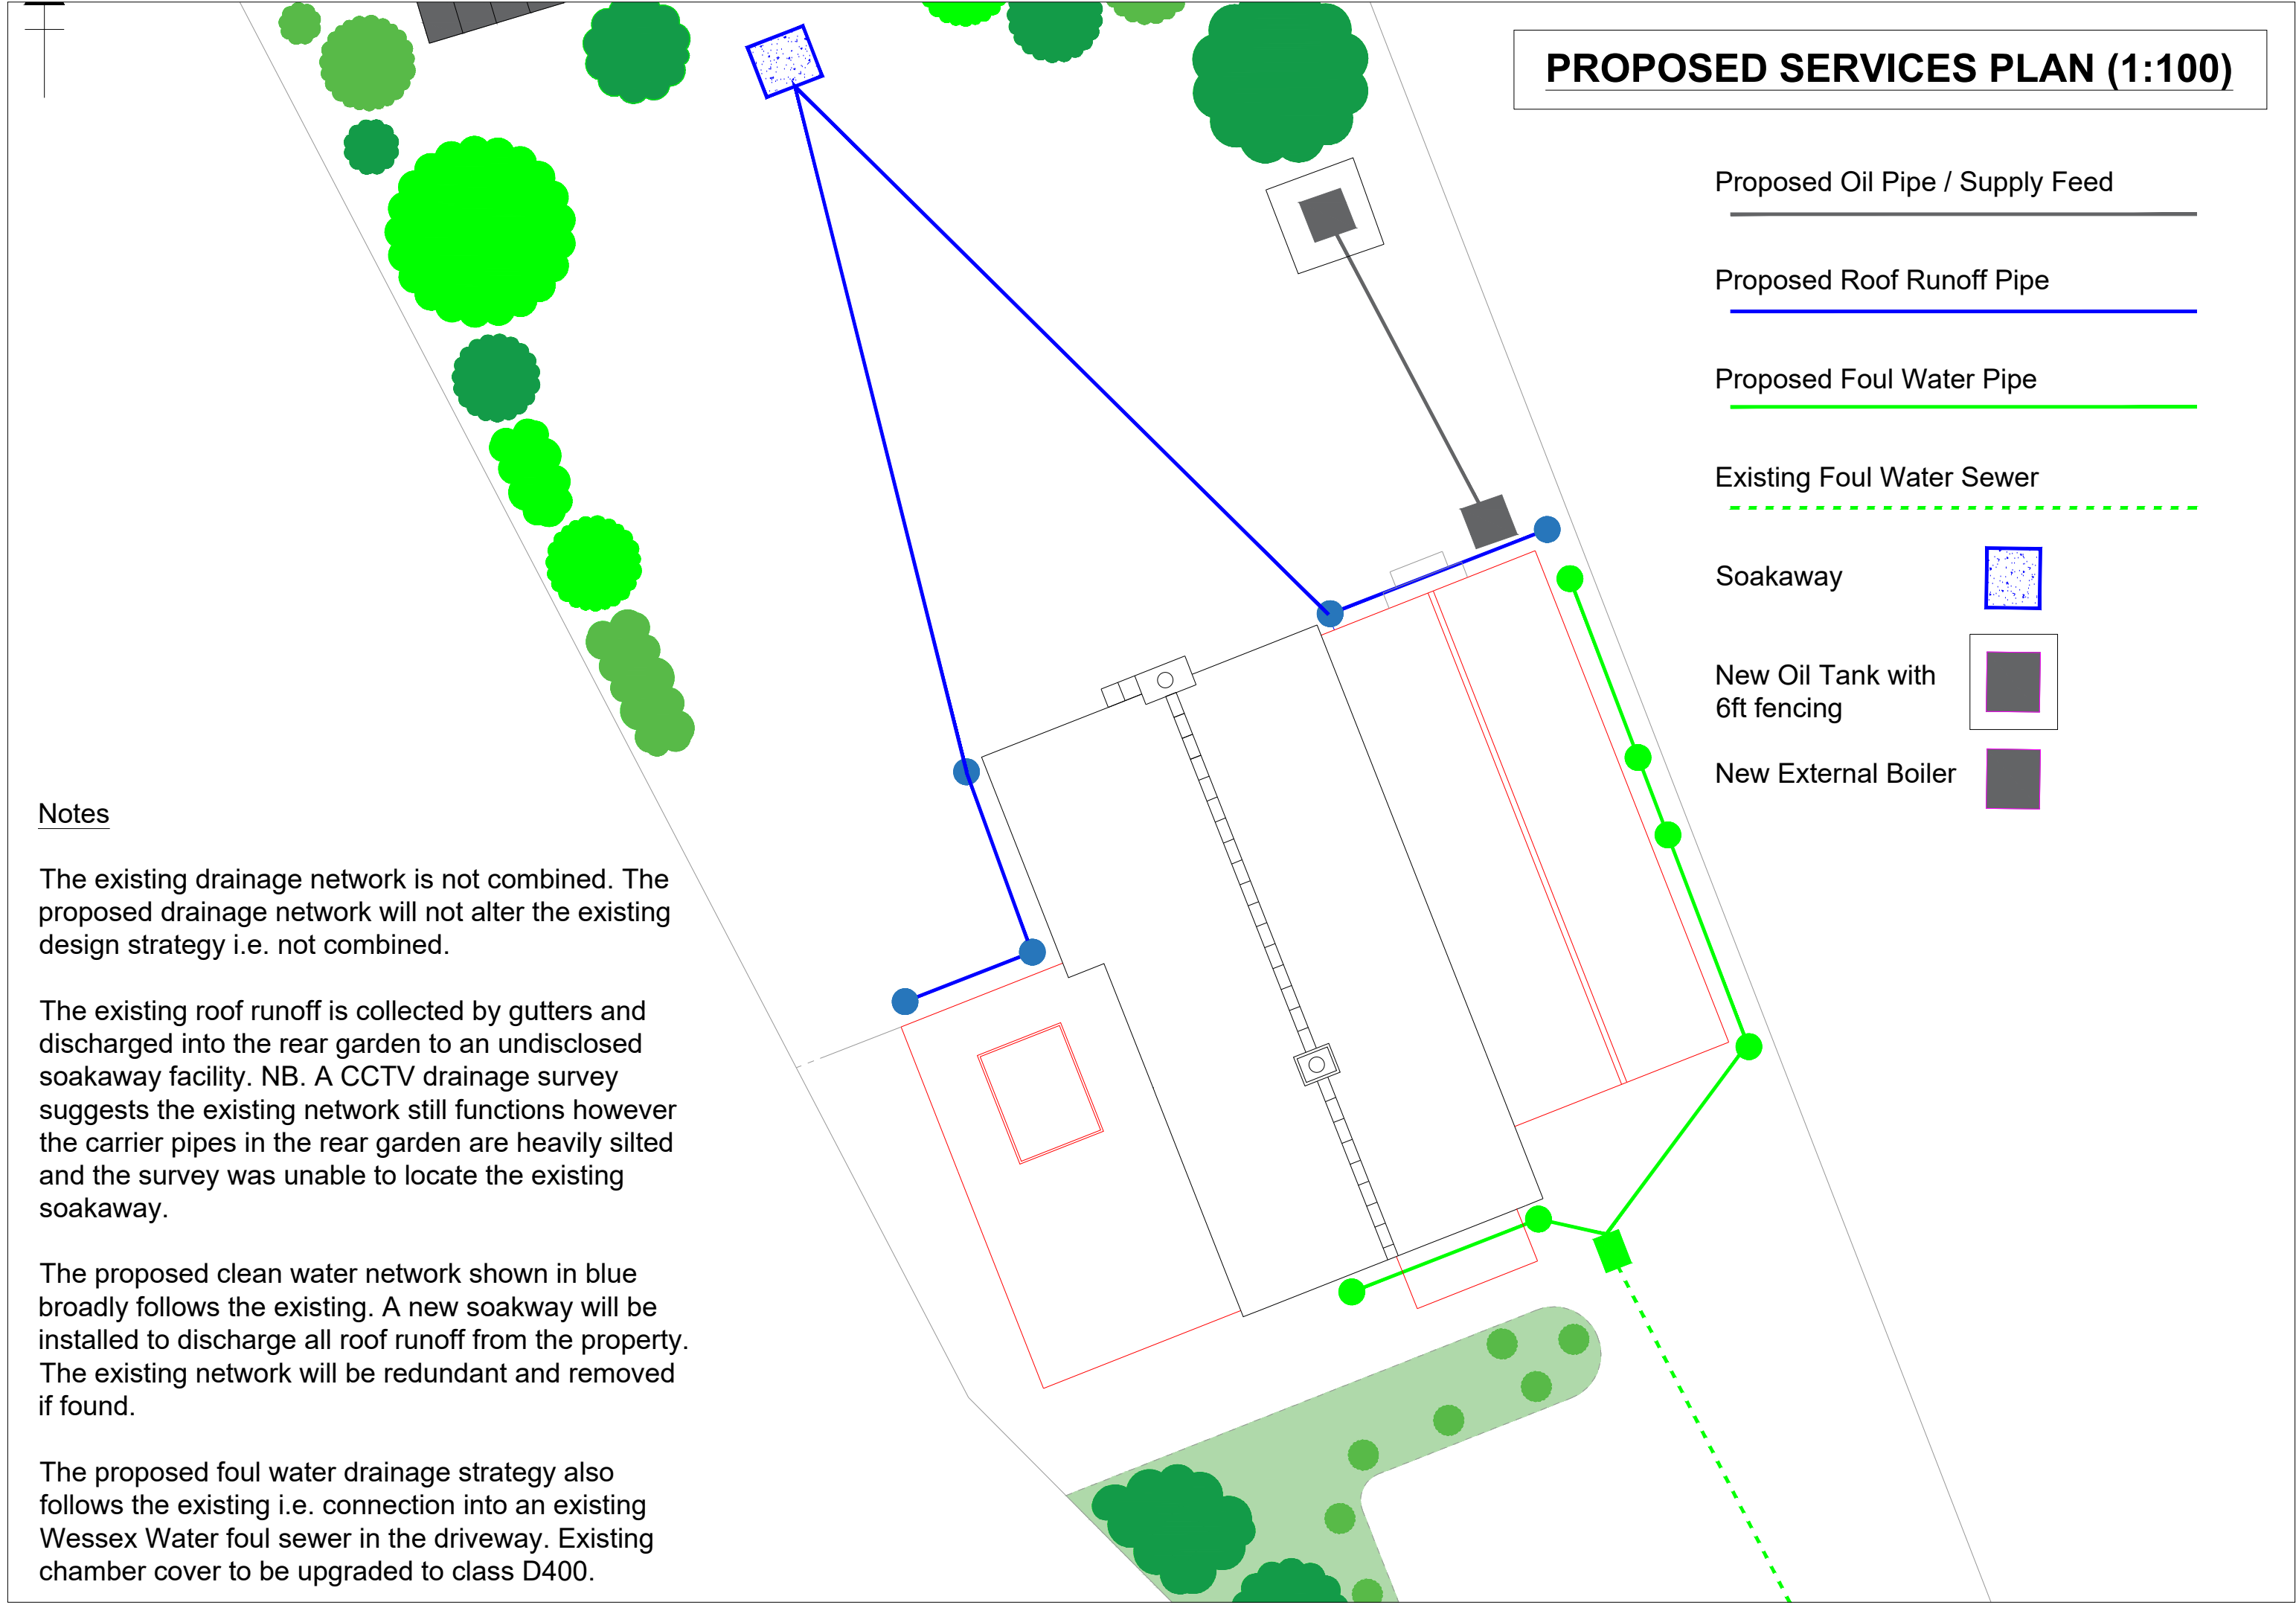
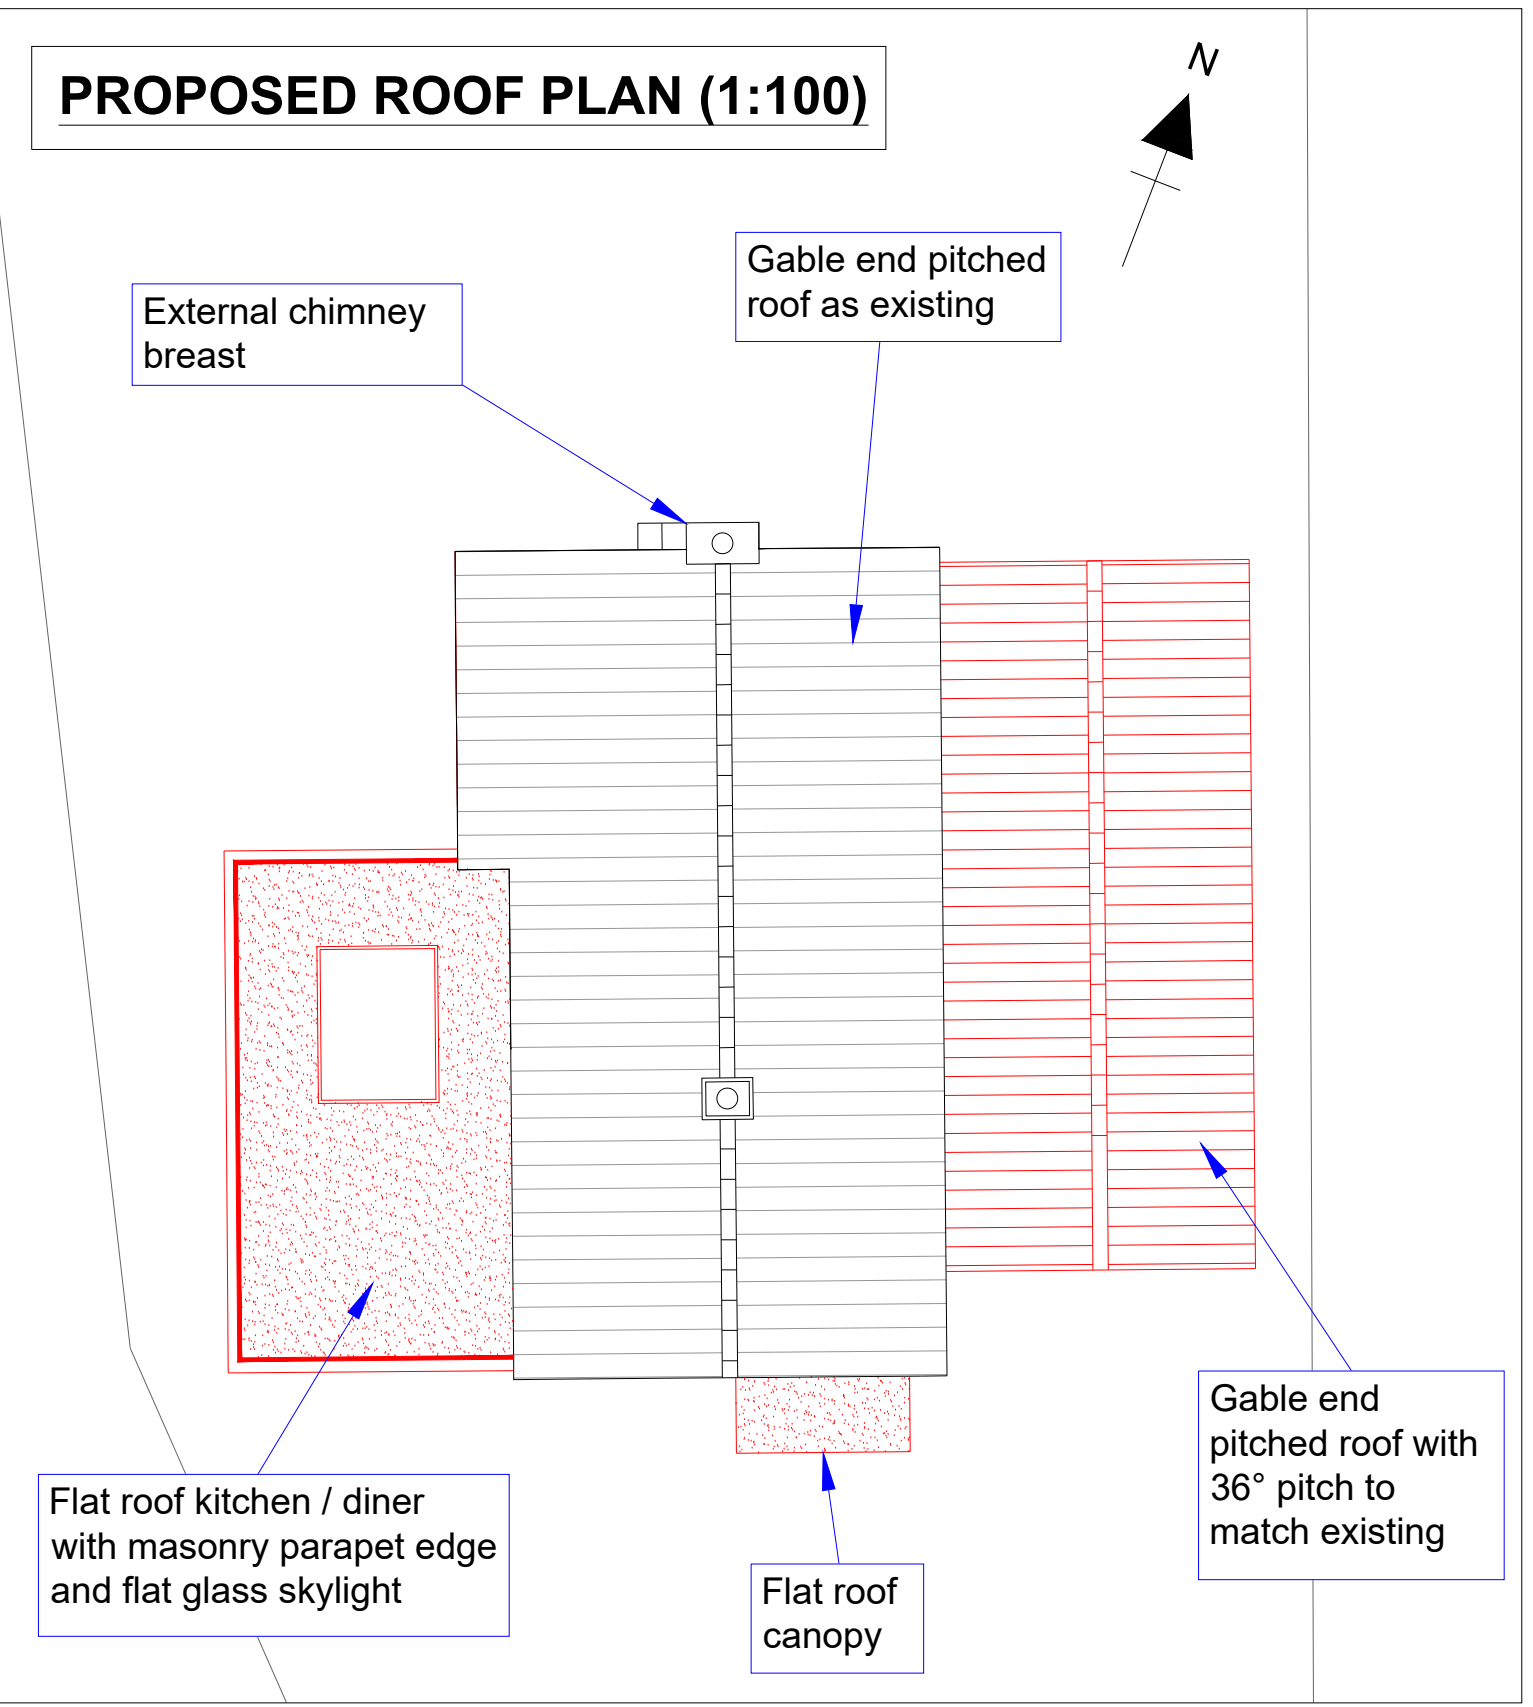


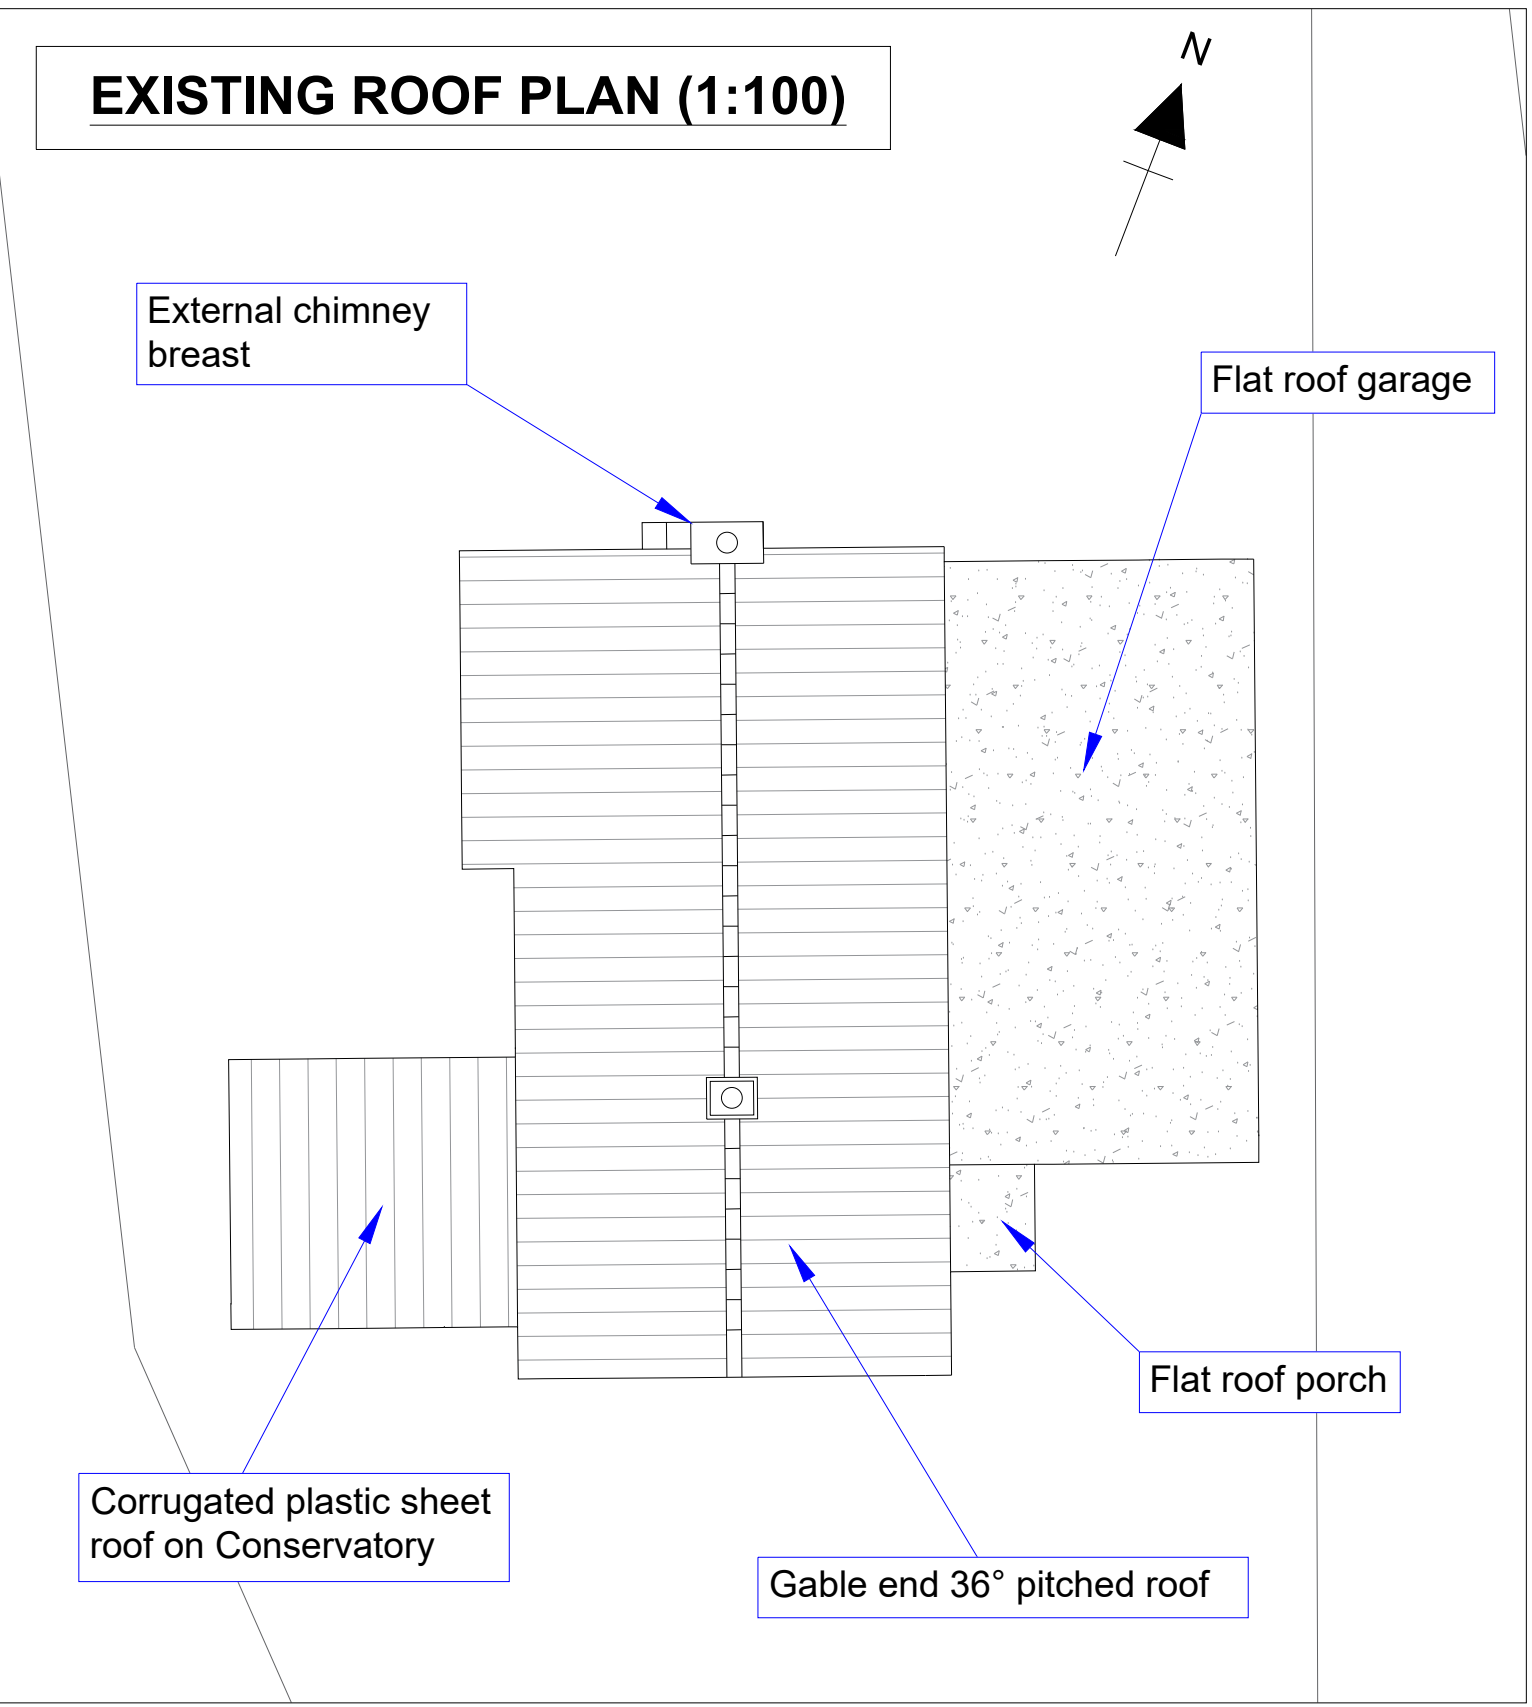

No.65 Queens Road Extension

Block, Drainage, Roof & Site Plans

Dwg Ref: QueensRd/001/v4 Scale @A1 = As Shown

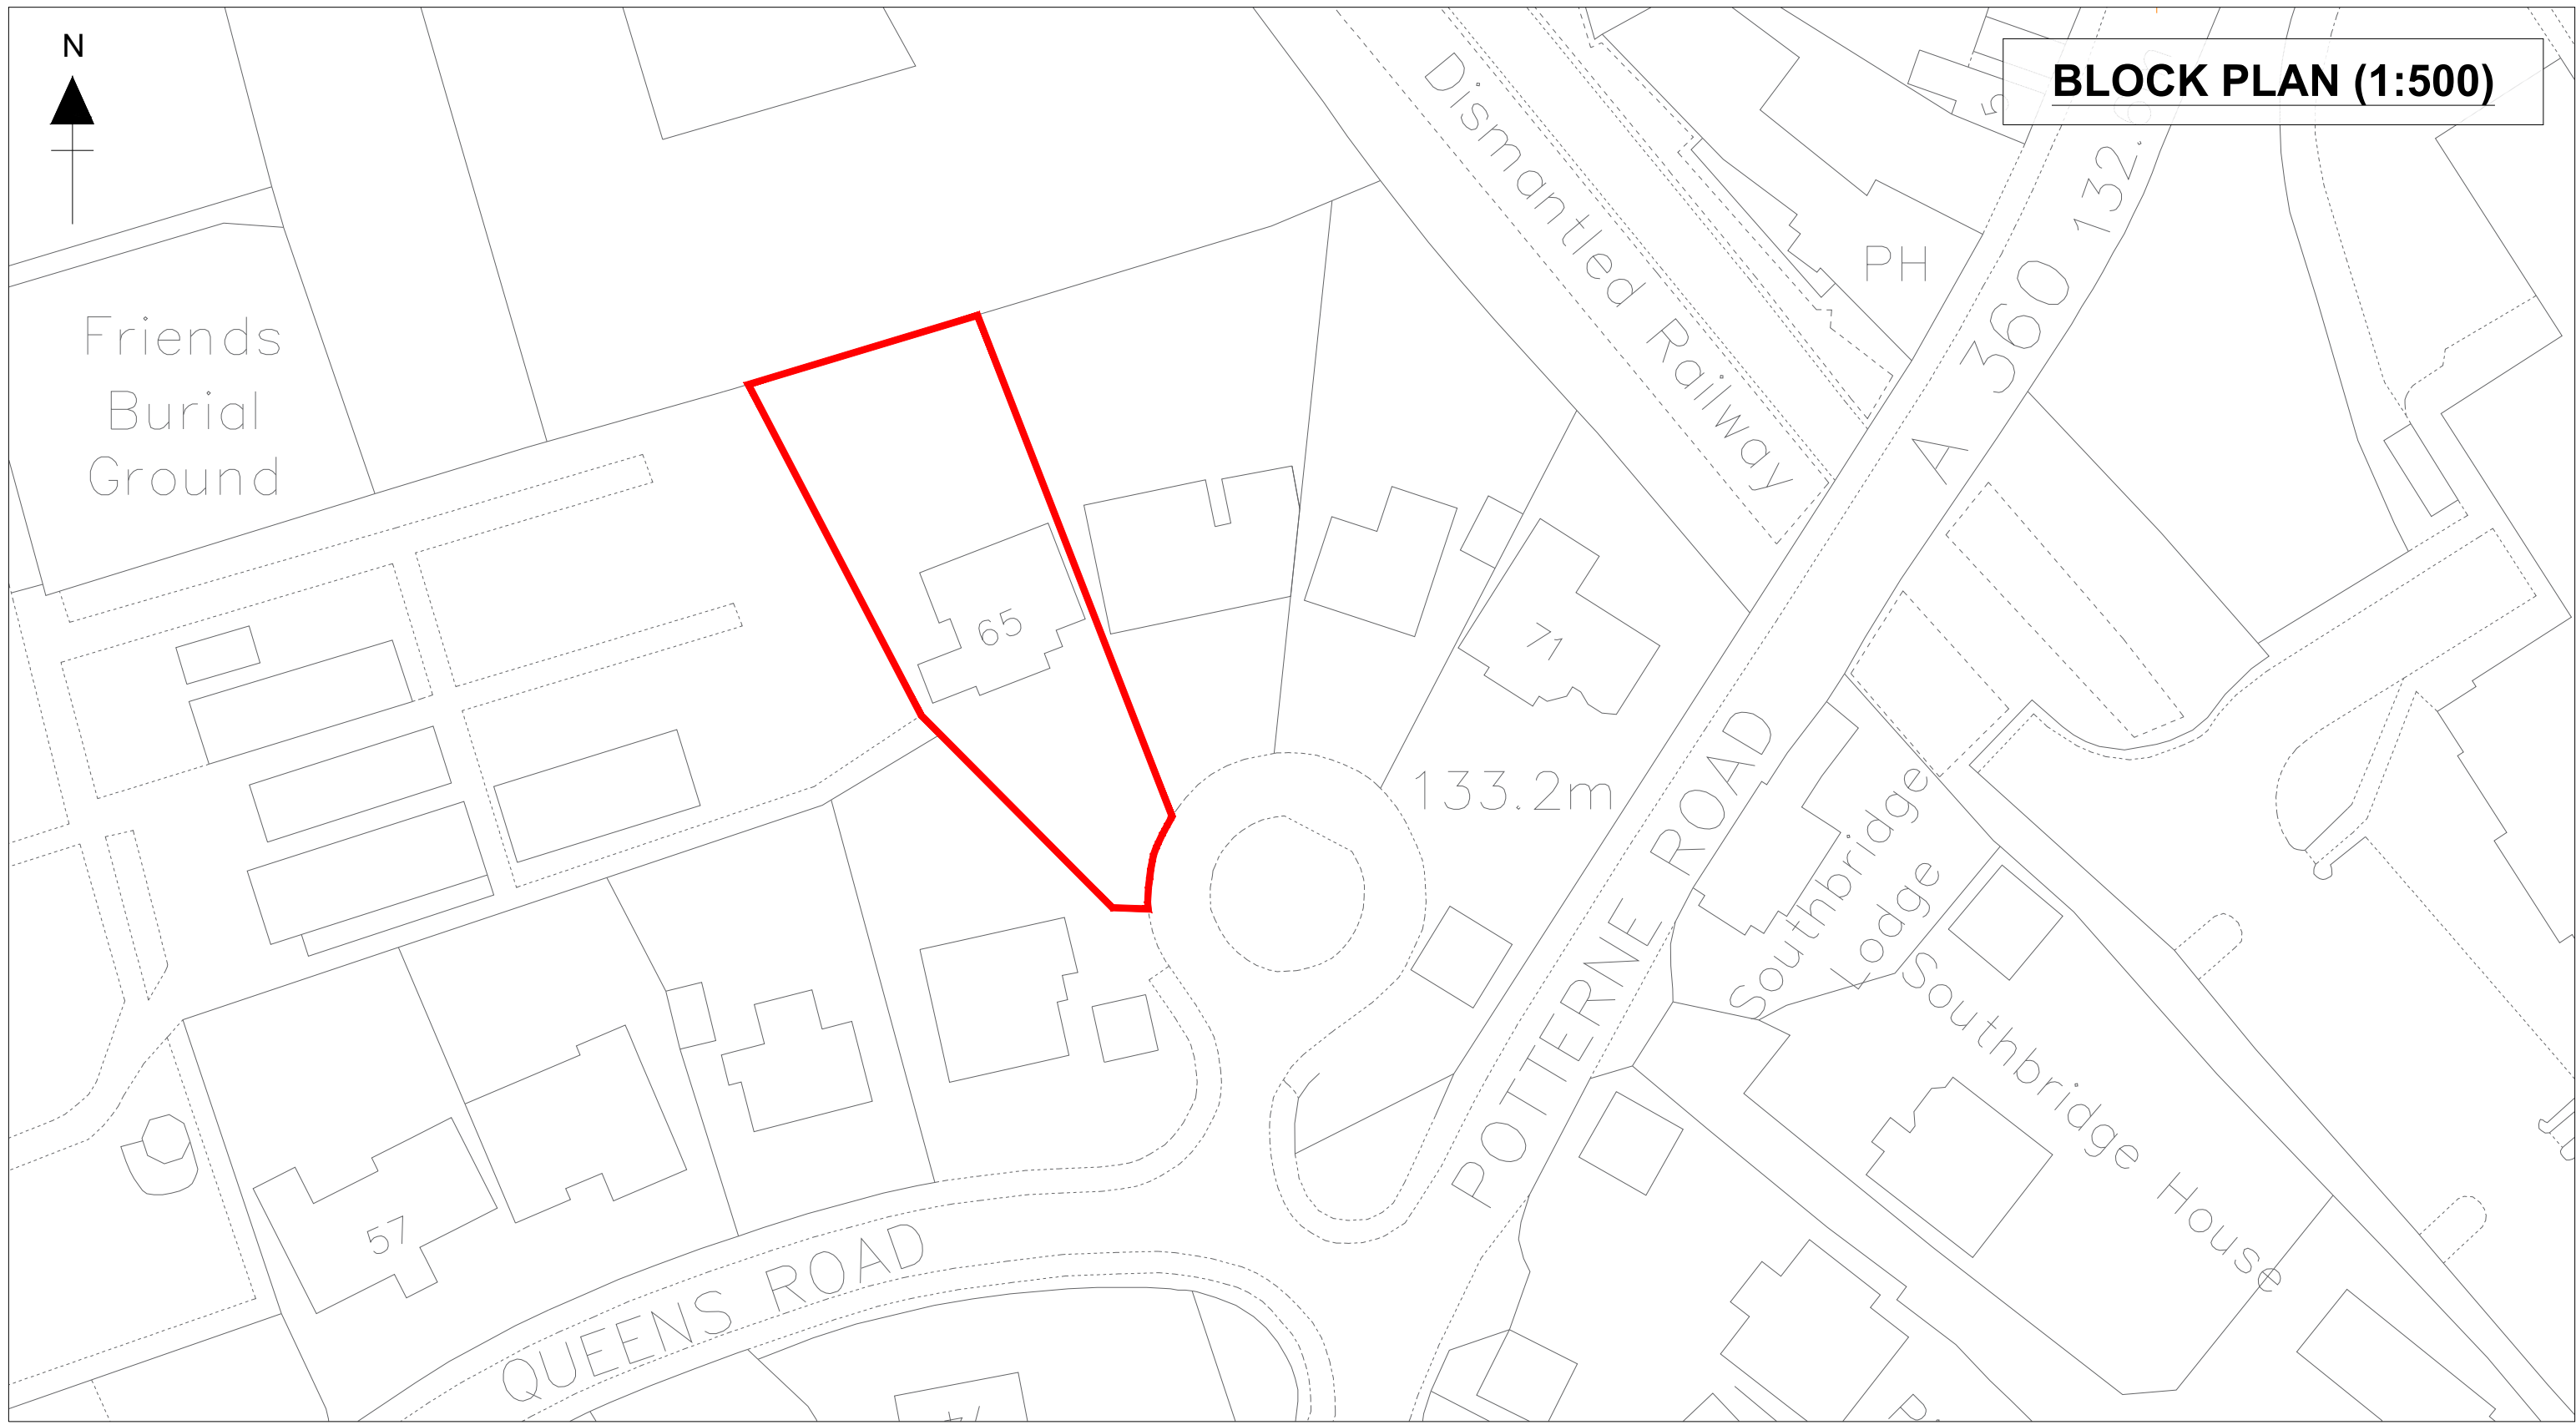