

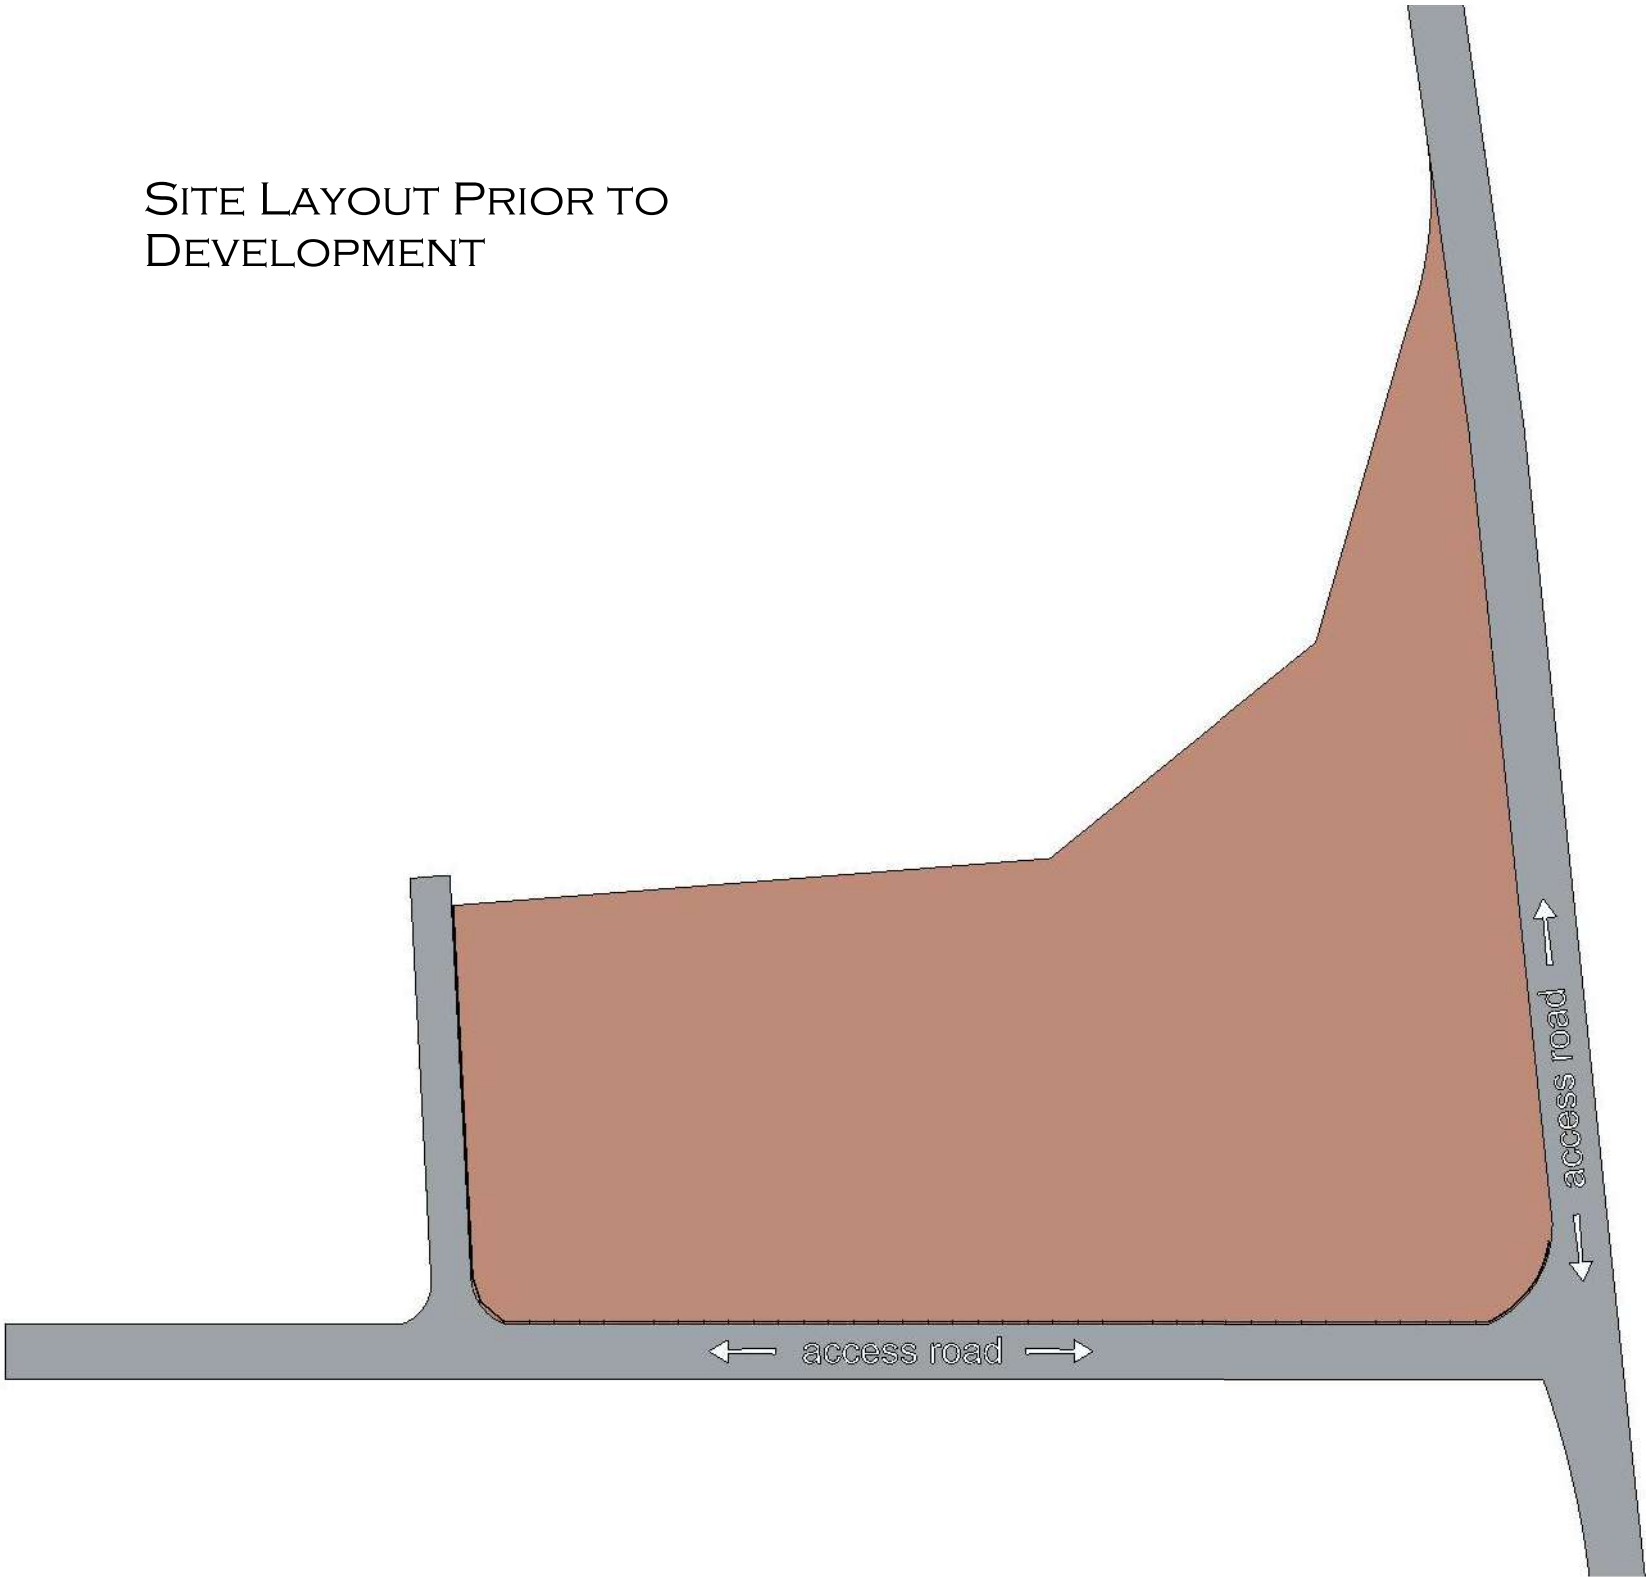
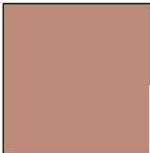


SITE LAYOUT PRIOR TO DEVELOPMENT

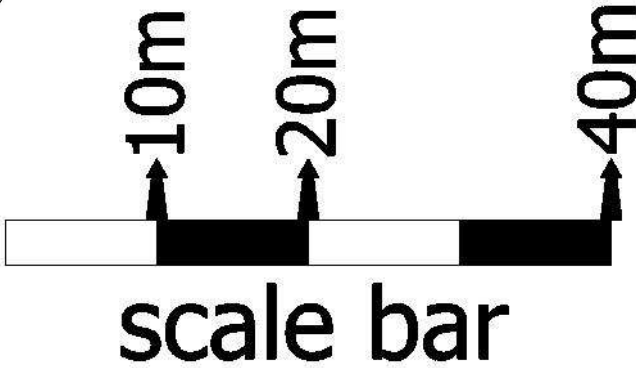

-  EXISTING SCRUBLAND AREA:
-  EXISTING WOODEN FENCE - DILAPIDATED:

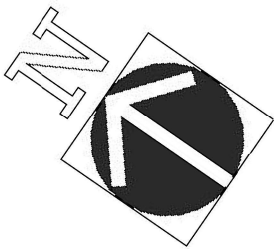

SILHOUETTE HOUSE