


Wessex Water Network Map

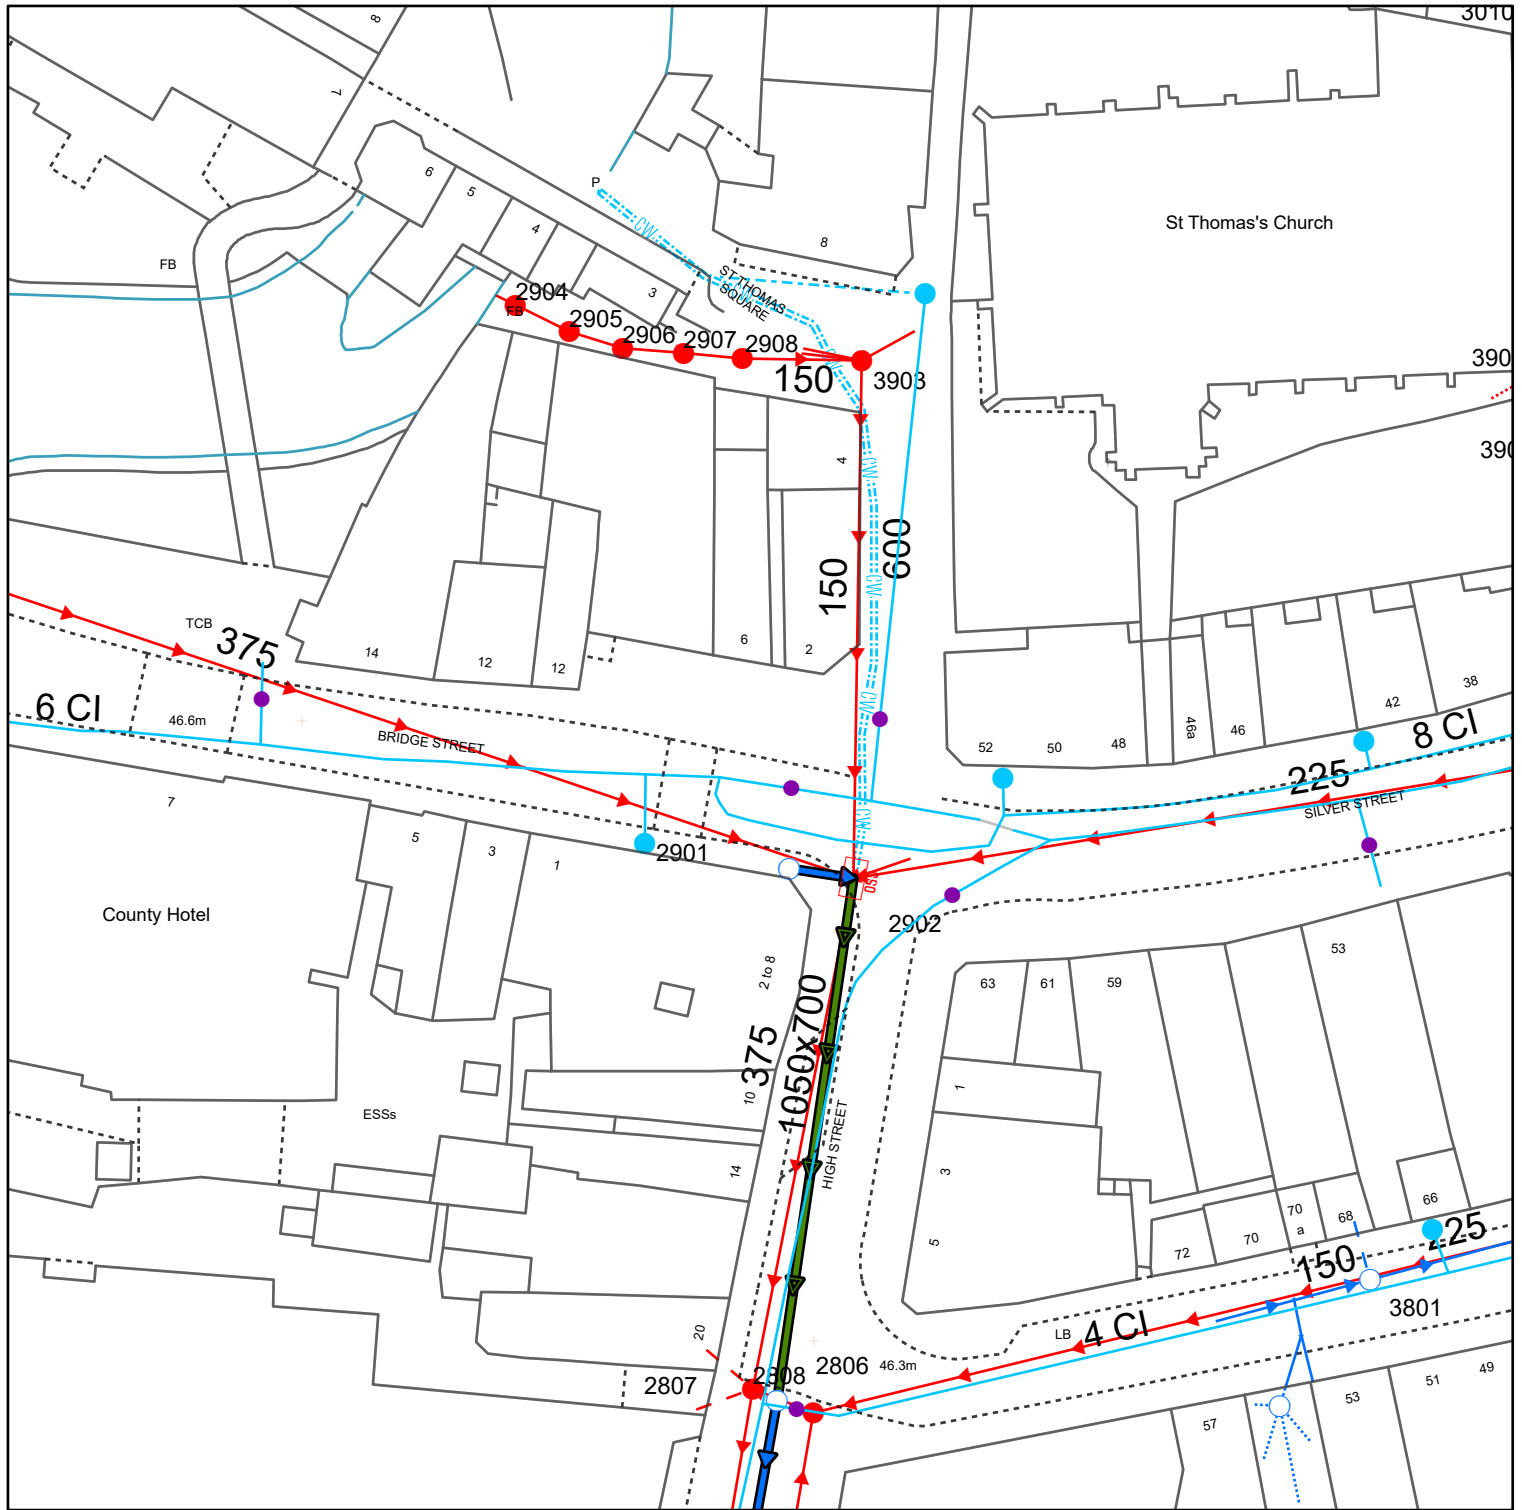

Reproduced from the Ordnance Survey map by permission on behalf of the Controller of Her Majesty's Stationery Office © Crown Copyright . Licence 100019539.

WATER MAINS		SEWERS		STRATEGIC PUBLIC		PRIVATE		SECTION 104		OTHER WESSEX PIPES		NON-WESSEX / UNKNOWN	
	Distribution		Foul								Rising Mains		Private Rising Mains
	Washout		Surface								Standby Rising Mains		Culverted Watercourse
	Raw Water		Combined								Effluent Disposal		Highway Drain
	Abandoned		Abandoned								Overflow		Use Unknown
	Private										Syphon		Status Unknown
Colours generally indicate the use of the sewer/drain (i.e Red - Foul, Dark Blue - Surface, Magenta - Combined/Dual Use, Light Green - Highway Drain, Mid Green - Overflow). Some styles of line and symbol are shown on the key in sample/typical colours.													
FITTINGS		STRUCTURES											
	Hydrant		Manhole - Foul				Pumping Station - Surface						
	Other		Manhole - Surface				Pumping Stn - Foul/Combined						
			Manhole - Combined				Gully						
			Inlet				Vent Column						
			Outfall				Rodding Eye						
			Lamphole				Catchpit						
			Bifurcation - Foul				Flushing Chamber						
			Bifurcation - Surface				Soakaway						
			Bifurcation - Combined				Non Return Valve						
			Combined Sewage Overflow				Air Valve		Hatch Box		Washout		
										OTHER STRUCTURES			Chamber
											Attenuation Tank		Tunnel
											Storage Tank		Interceptor

Information in this map is provided for identification purposes only. No warranty as to accuracy is given or implied. The precise route of pipe work may not exactly match that shown. Wessex Water does not accept liability for inaccuracies. Sewers and lateral drains adopted by Wessex Water under the Water Industry (Schemes for Adoption of Private Sewers) Regulations 2011 are to be plotted over time and may not yet be shown. In carrying out any works, you accept liability for the cost of any repairs to Wessex Water apparatus damaged as a result of your works. You are advised to commence excavations using hand tools only. Mechanical digging equipment should not be used until pipe work has been precisely located. If you are considering any form of building works and pipe work is shown within the boundary of your property or a property to be purchased (or very close by) a surveyor should plot its exact position prior to commencing works or purchase. If you are proposing to build over or near Wessex Water's apparatus you should contact the Developer Services Team, tel: 01225 526333 or e-mail: developer.enquiries@wessexwater.co.uk to discuss your proposals. Details of assets within Wessex Water's land ownership are unavailable through this service.

Date: 16/02/2025
Centre: 414292E, 129942N
Scale: 1:625
(when printed at A4 size)

