



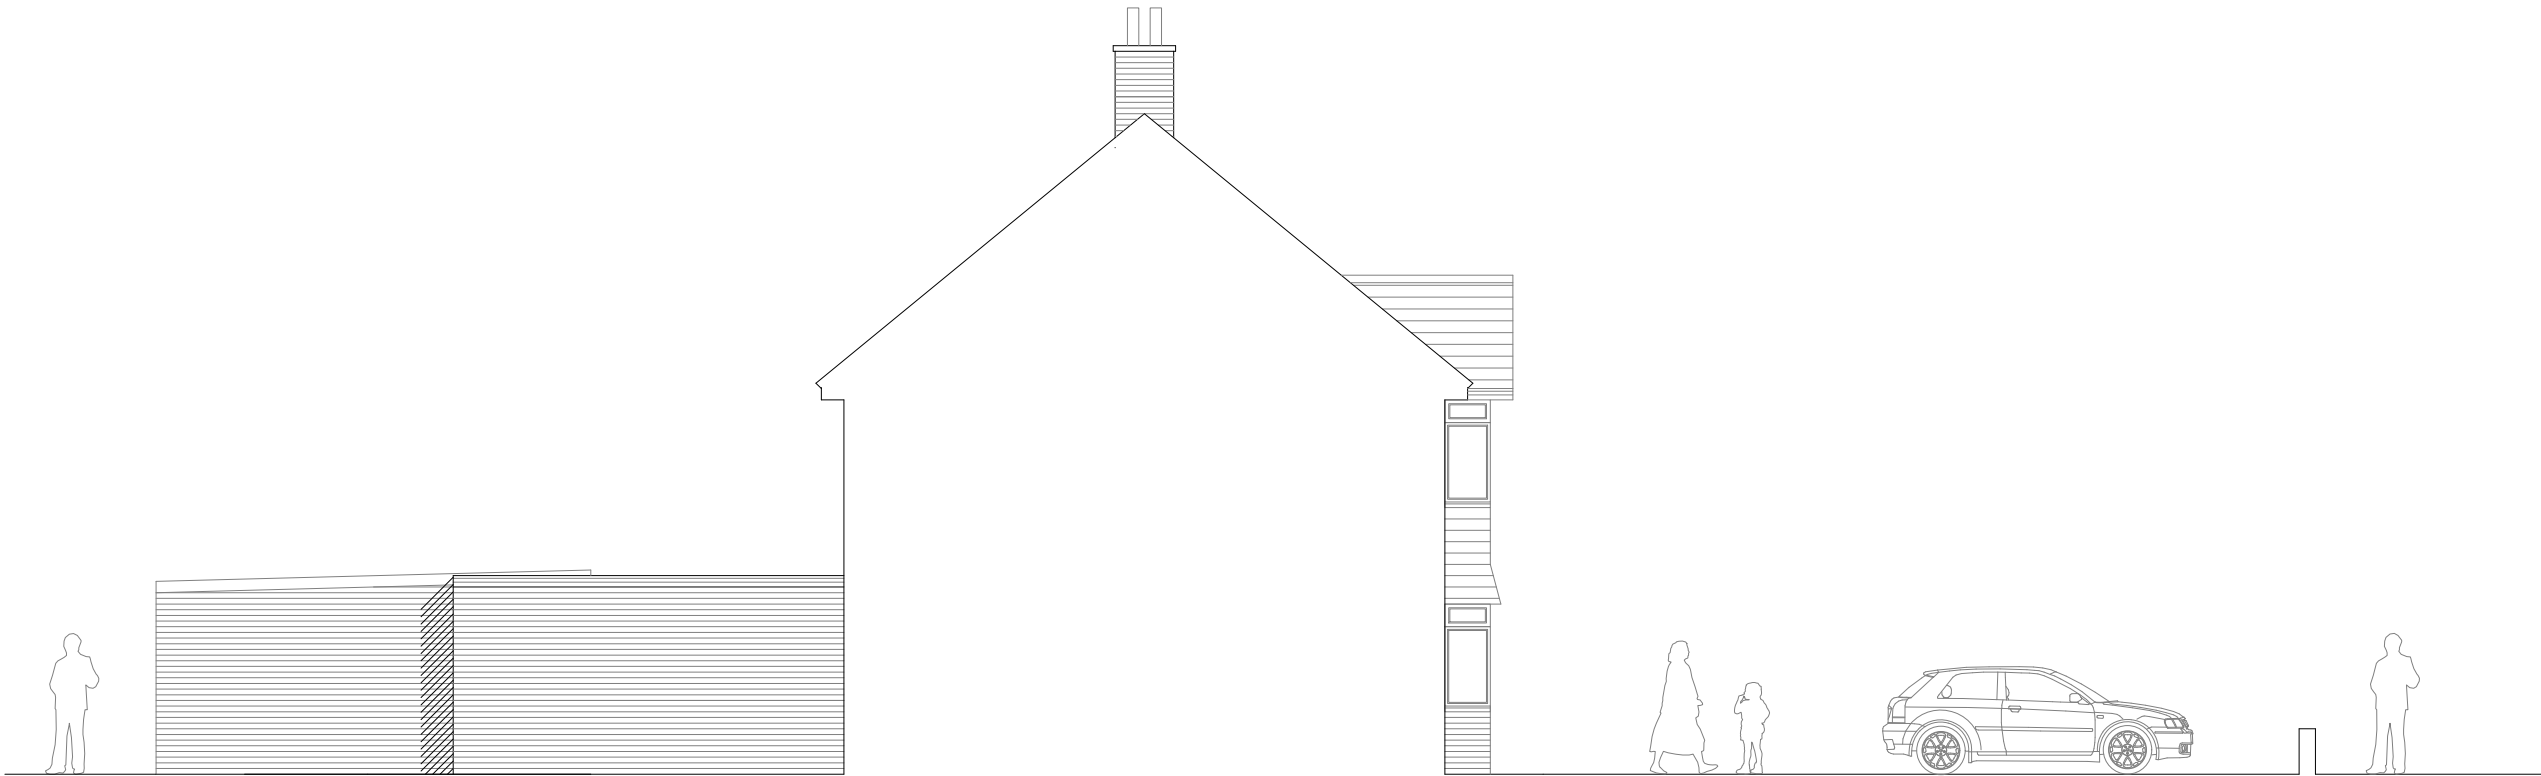


Side 2 Elevation  
*As Existing*

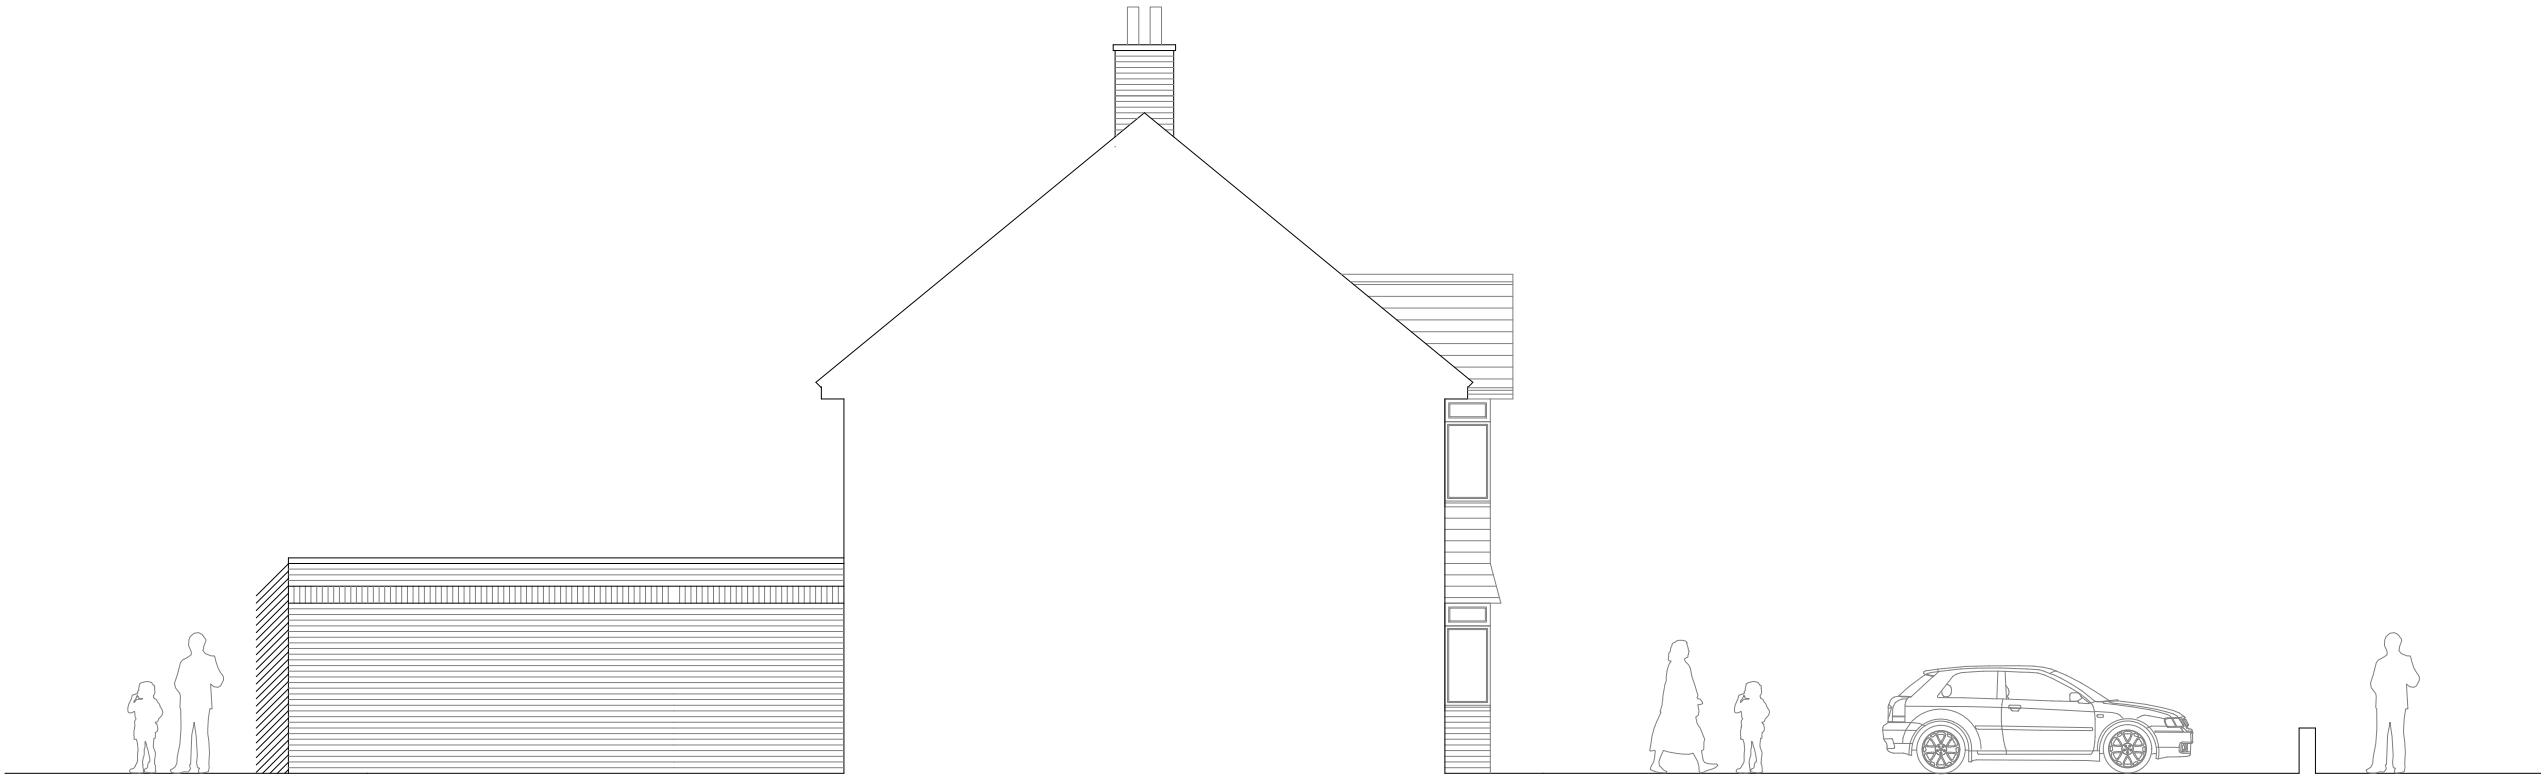

Side 2 Elevation  
*As Proposed*

Note - All dimensions to be checked on site prior to commencement of works

| REV | DATE     | DESCRIPTION              | DRAWN | CHECKED |
|-----|----------|--------------------------|-------|---------|
| A   | 01/06/26 | Planning                 | ME    | ME      |
| .   | 08/05/26 | Client review / Planning | ME    | ME      |

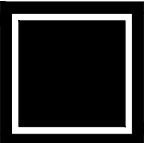

**BUILD ARCHITECTS**  
www.build-architects.co.uk  
studio@build-architects.co.uk  
07977 582048

- Architecture
- Landscape
- Interiors
- Historic Buildings
- Masterplanning

This drawing is copyright of the Architect and shall not be reproduced without permission.

Check all dimensions and report any errors, or omissions.

Responsibility for setting out rests with the contractor, all dimensions & setting out to be checked on site prior to commencement of works.

## Planning

R & J Chapman

Proposed Extension  
13 Storridge Road  
Westbury

Side 2 Elevation  
As Existing / As Proposed

2026 / 034

PP 022

April 2026

ME

A

1:100 @ A3

ME