


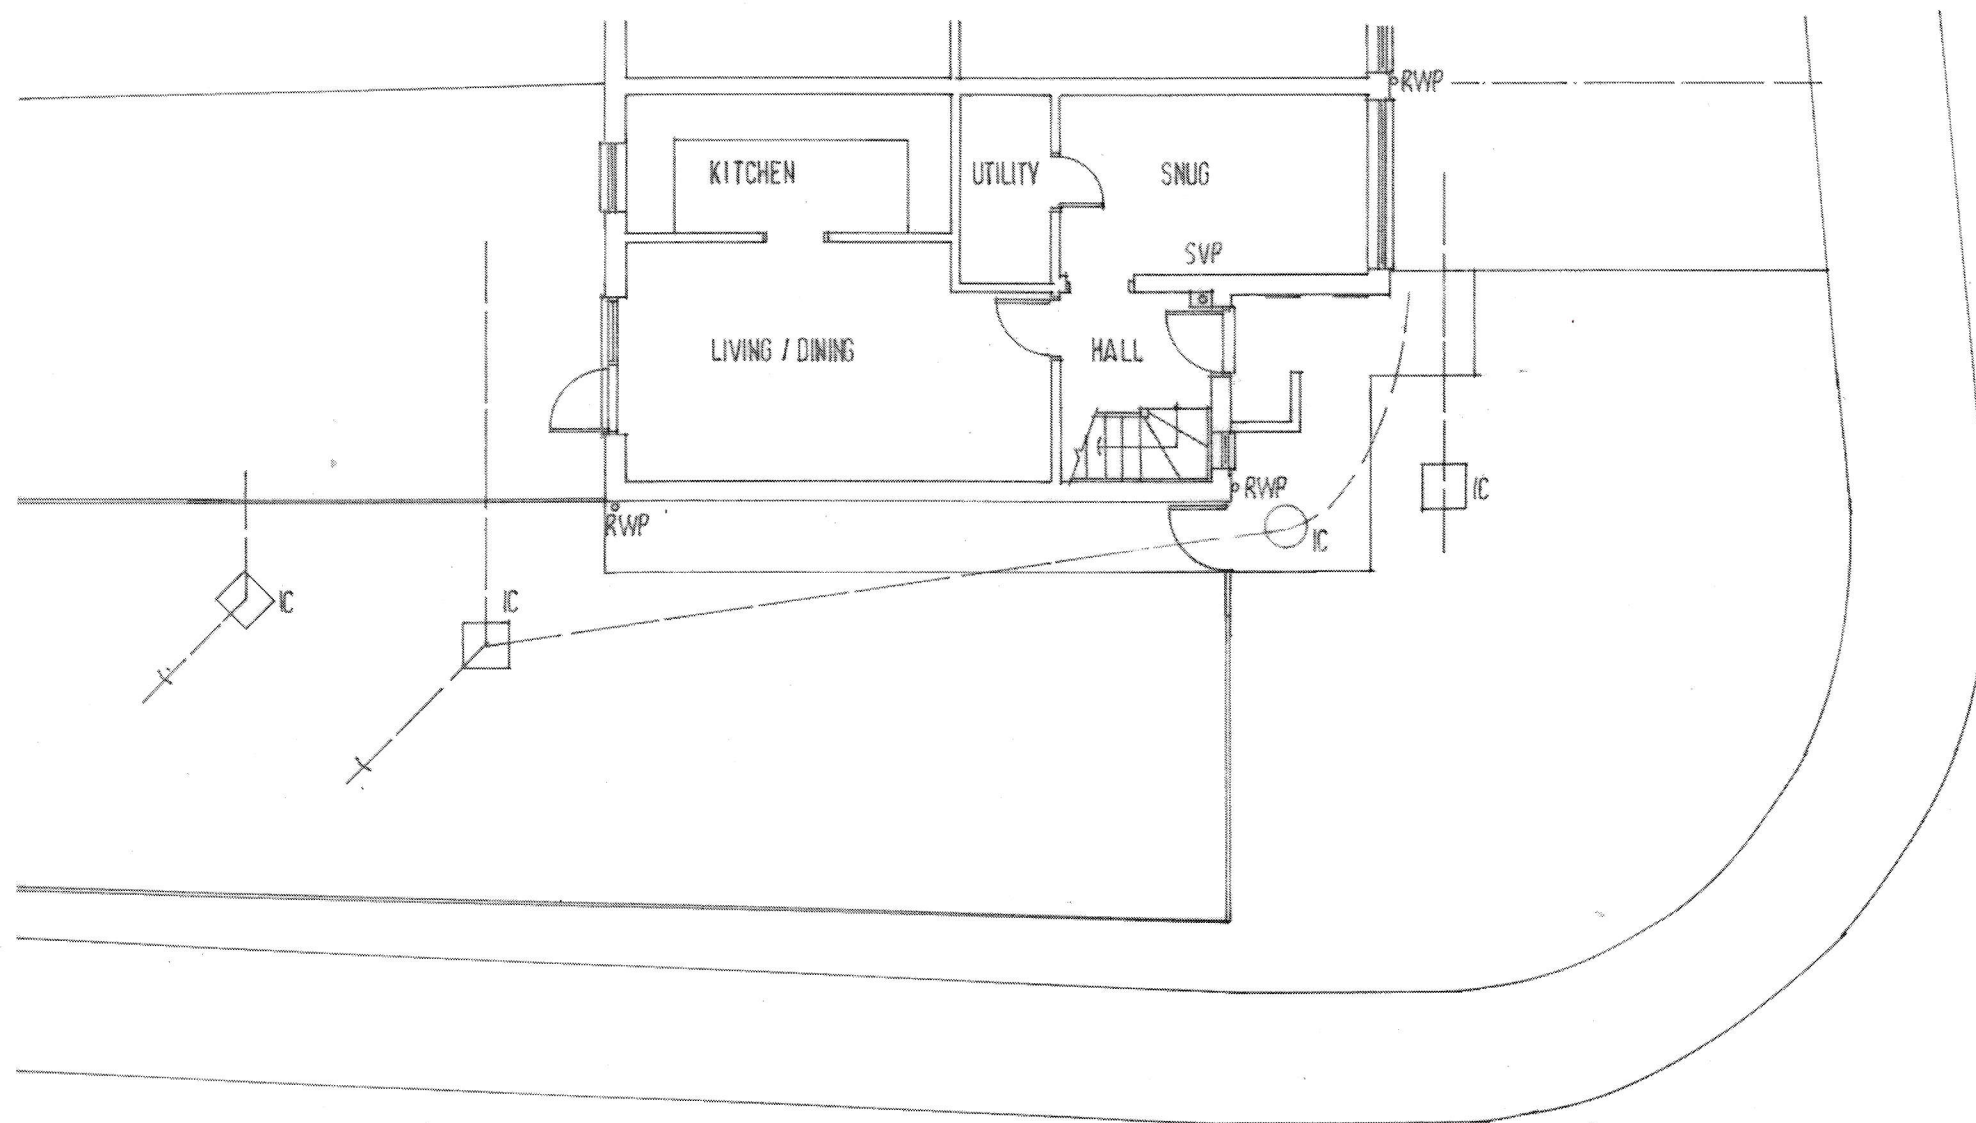

Mrs. Helen Evans
 1, UPTON CLOSE, WARMINSTER, BA12 8RU
 Ground floor plan, existing



vaughan lipscombe
 architectural + planning
 boyers house, black horse lane, westbury leigh
 westbury, wiltshire, BA13 3SJ
 0794 1234 245 vaughanlipscombe@hotmail.co.uk

SCALE 1/100 @ A4
 DATE MAY 2026
 DWG VL.2026 / 08 / 02