


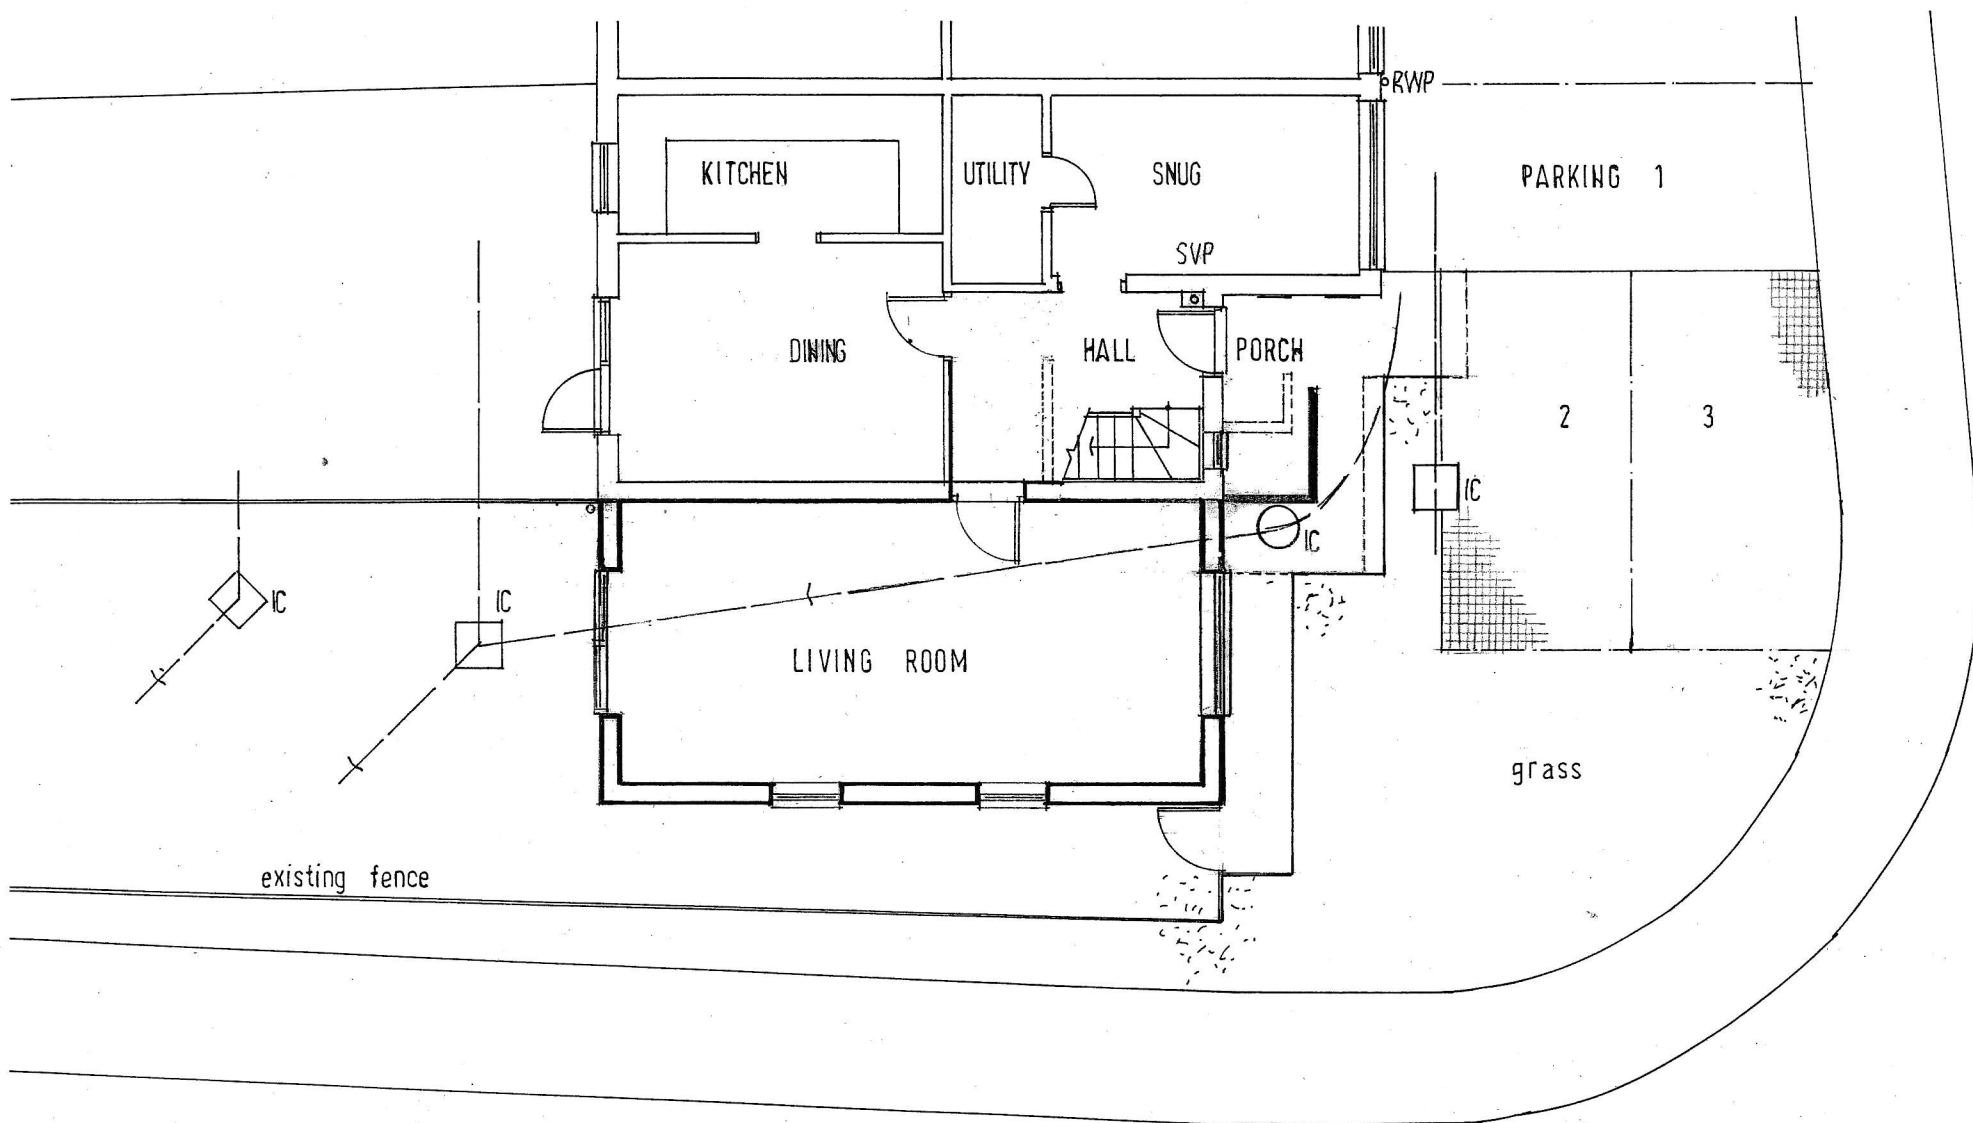

0 1 2 3 4 m

Mrs. Helen Evans
 1. UPTON CLOSE . WARMINSTER . BA12 8RU
 Ground floor plan . **proposed**



vaughan lipscombe
 architectural + planning
 boyers house . black horse lane . westbury leigh
 westbury . wiltshire . BA13 3SJ
 0794 1234 245 vaughanlipscombe@hotmail.co.uk

SCALE 1/100 @ A4
 DATE MAY 2026
 DWG VL.2026 / 08 / 04