



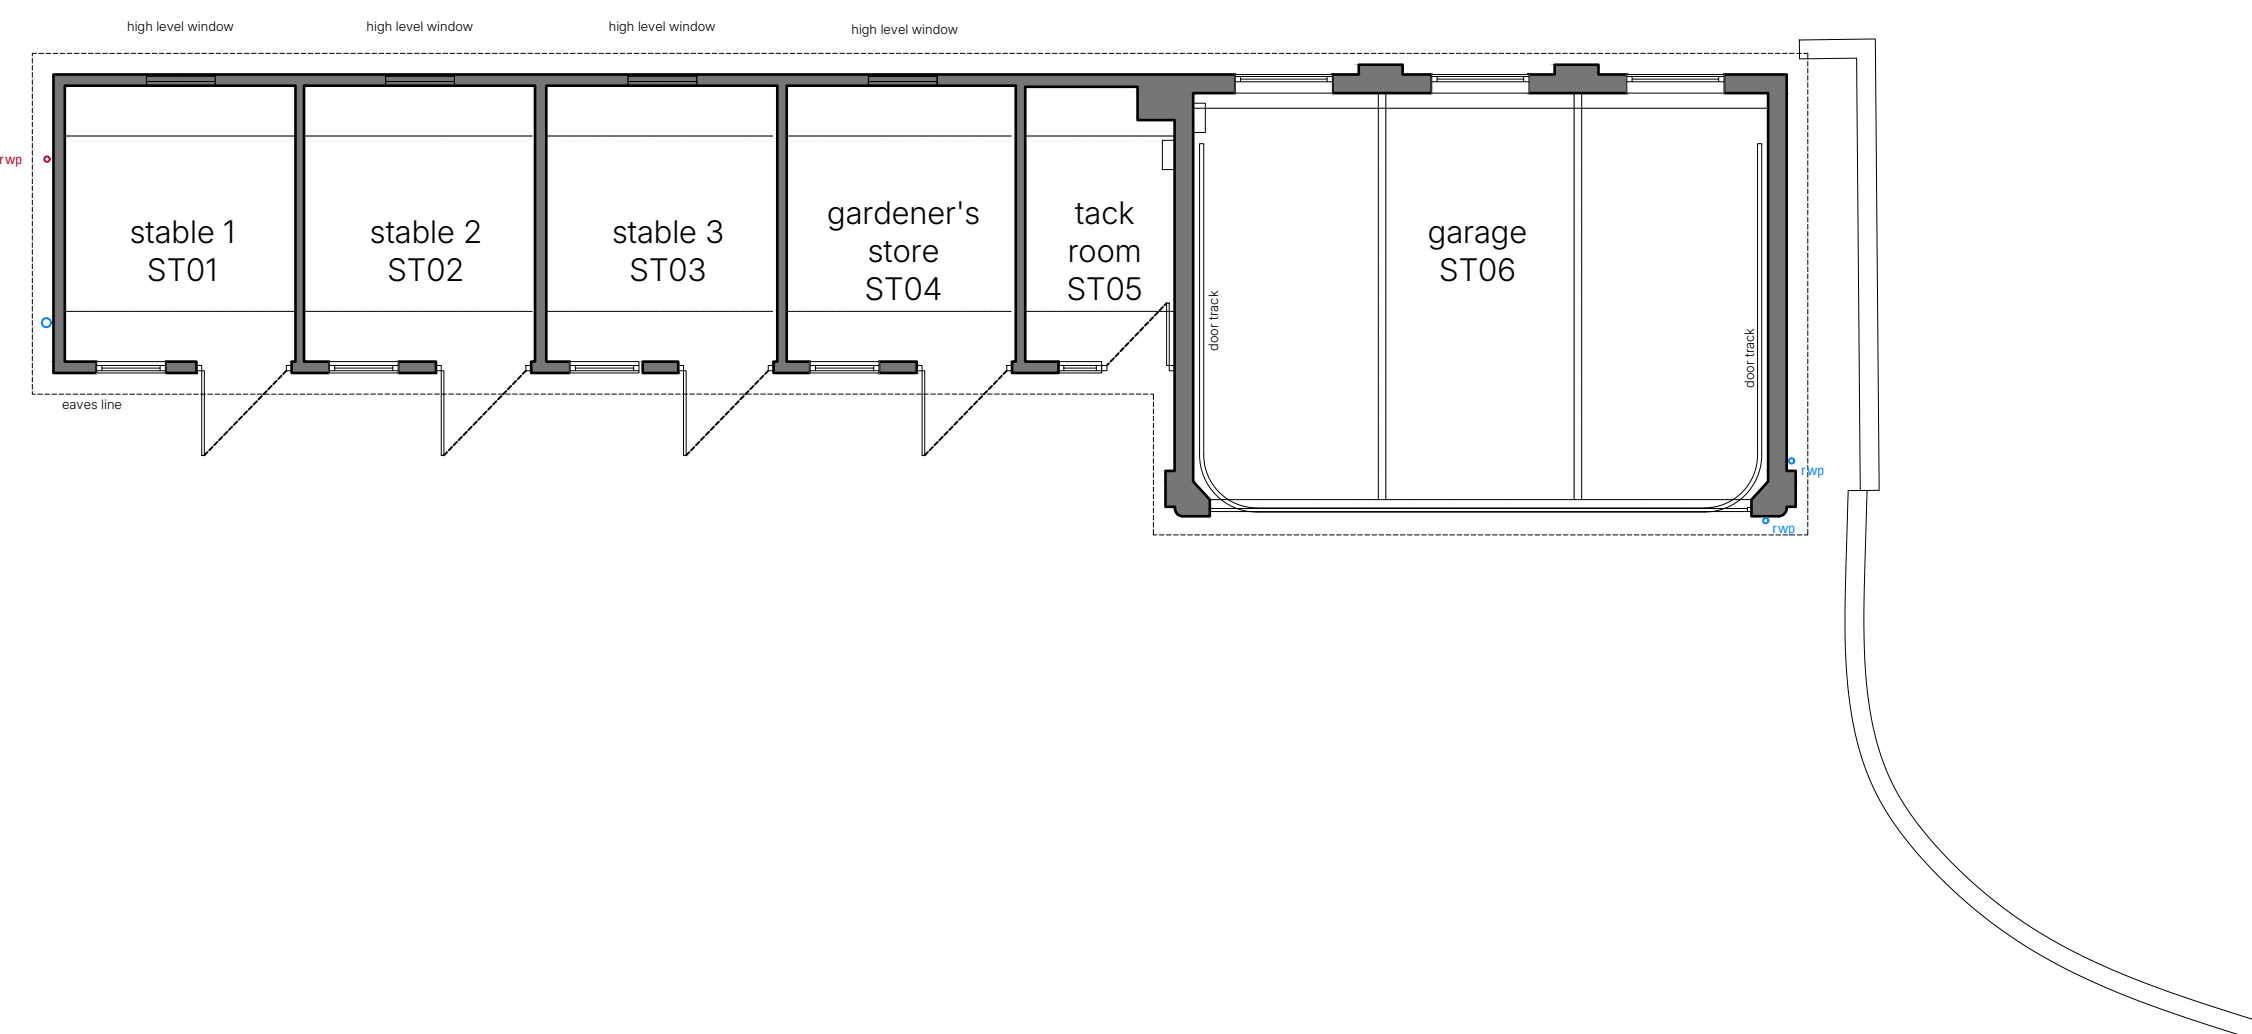


Stables Plan - Existing

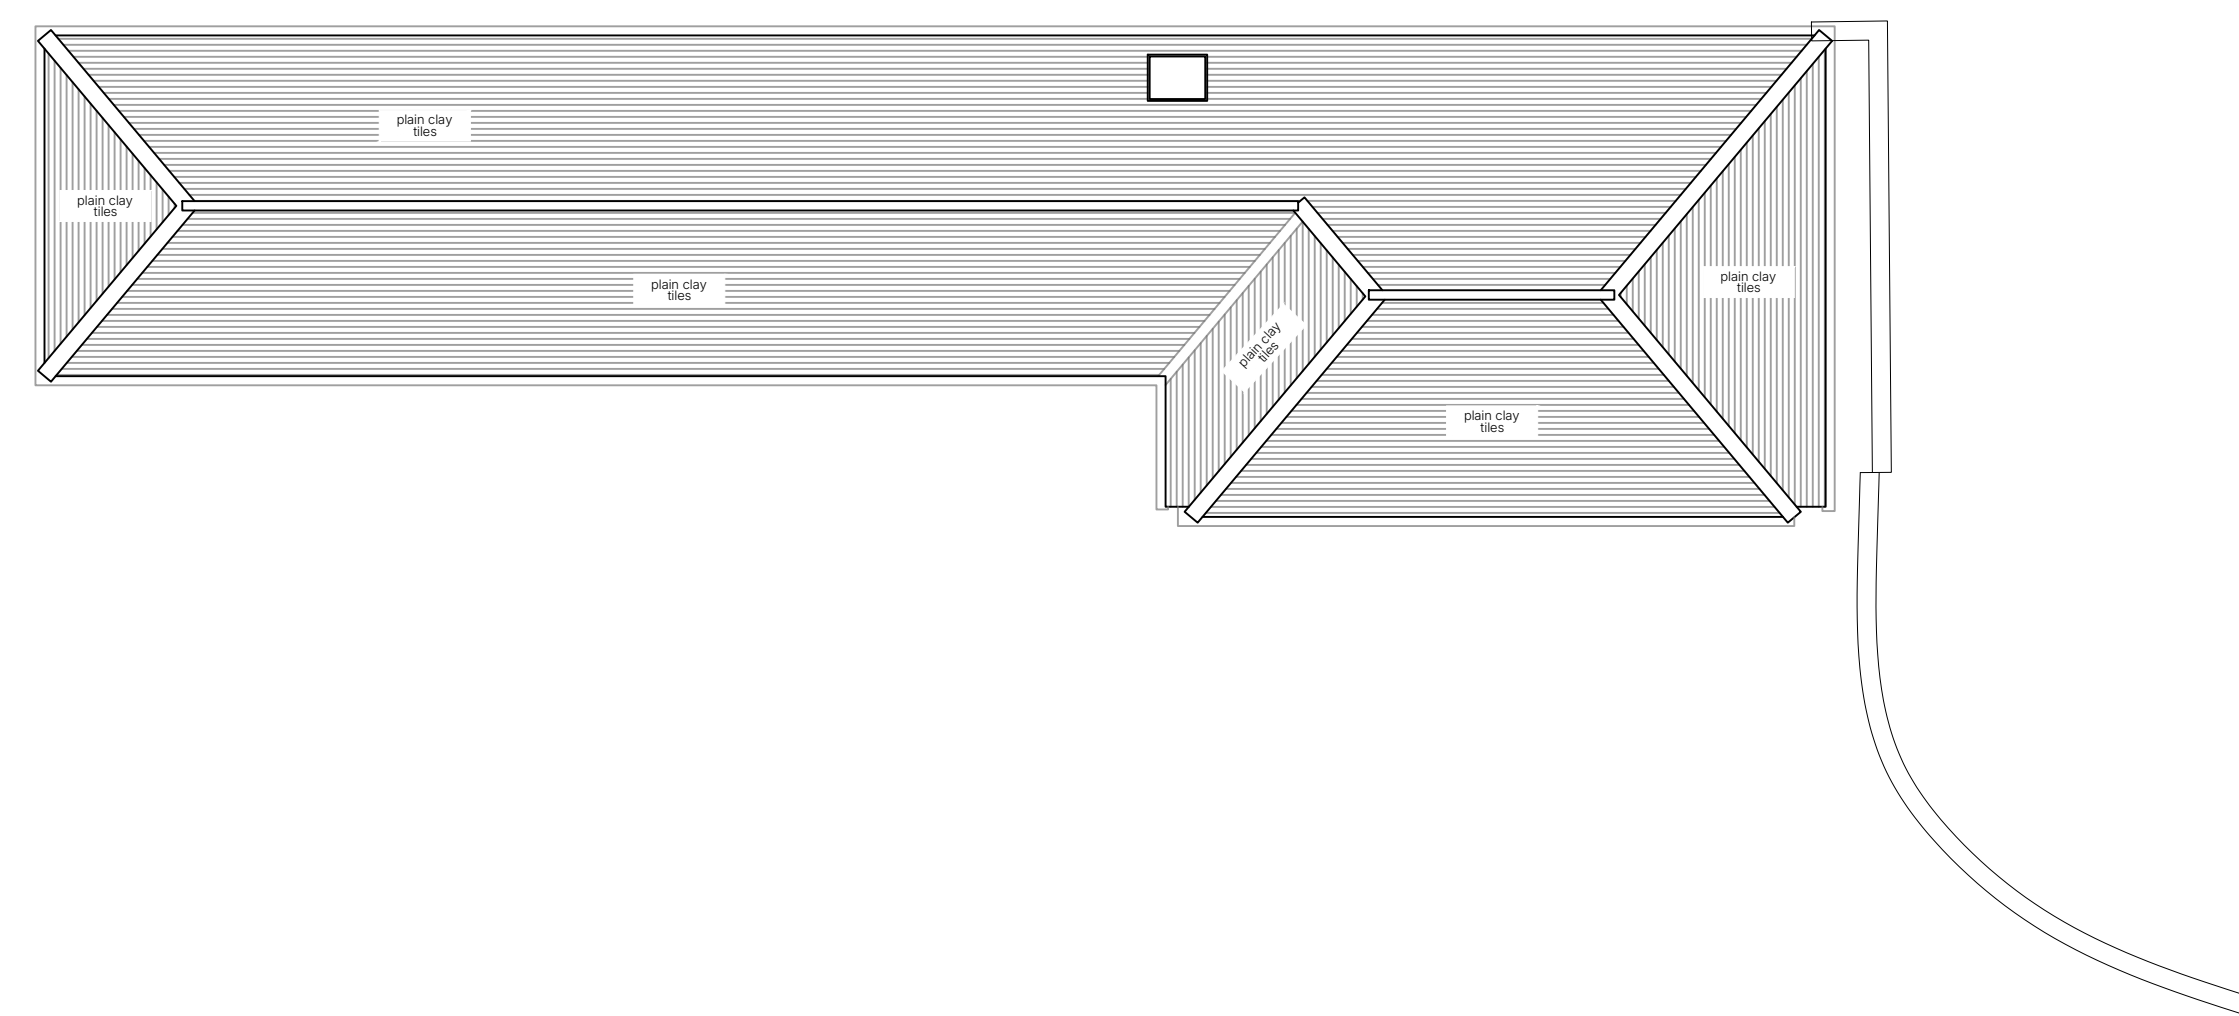


Stables Roof - Existing




South Elevation (Elevation Five) - Existing

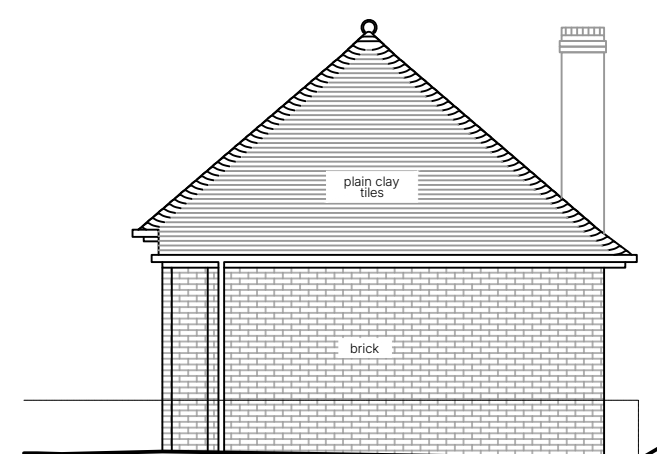


East Elevation (Elevation Six) - Existing

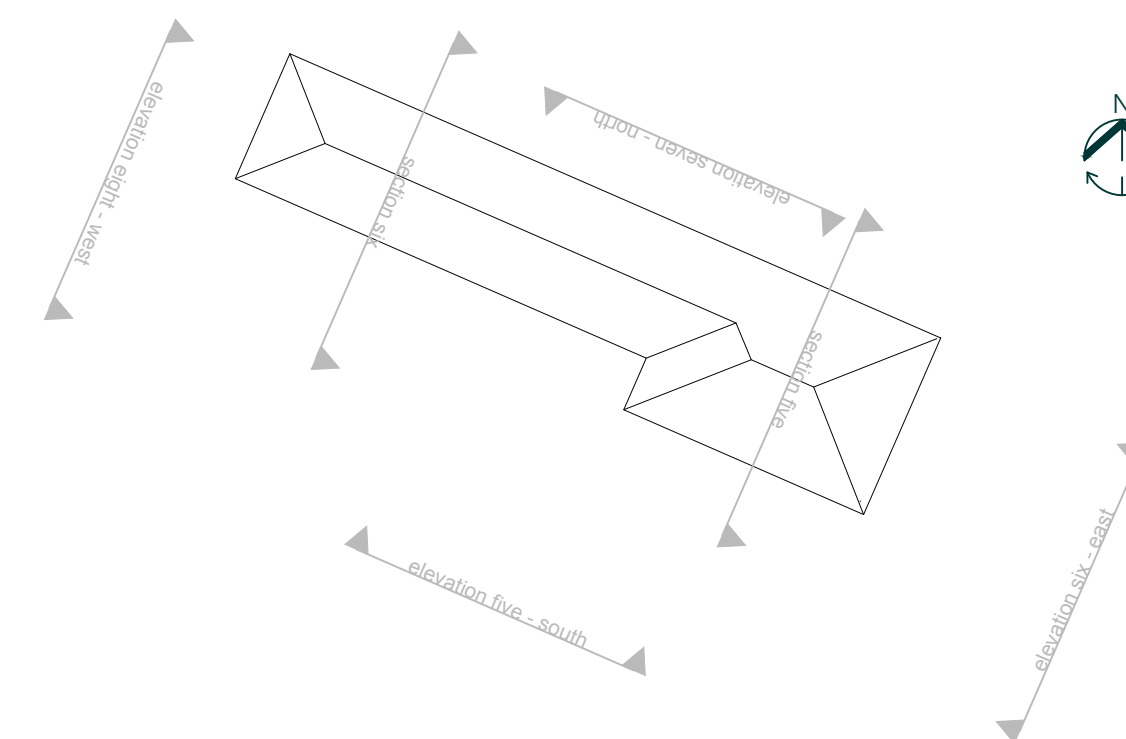


Elevations Key Plan

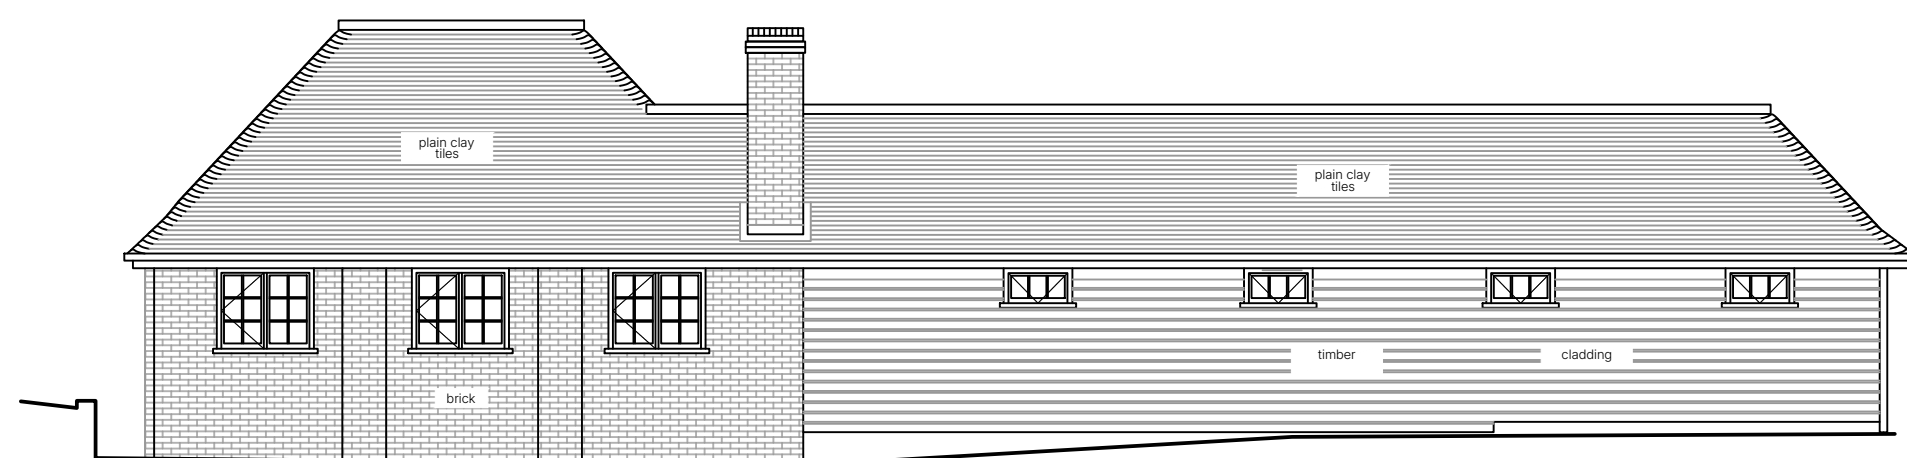


North Elevation (Elevation Seven) - Existing

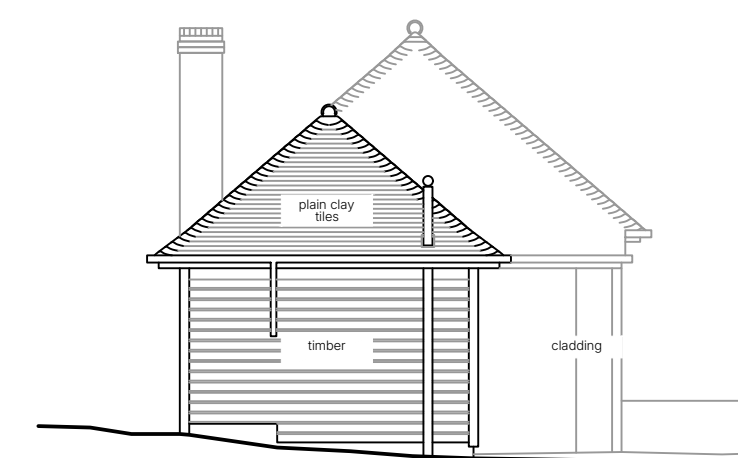

West Elevation (Elevation Eight) - Existing

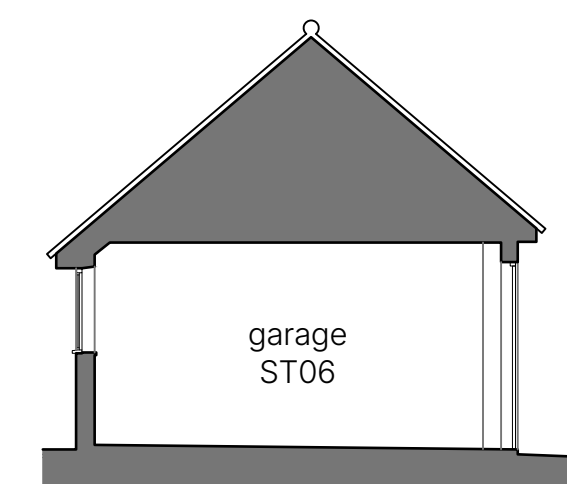

Section Thro' Garage - Existing

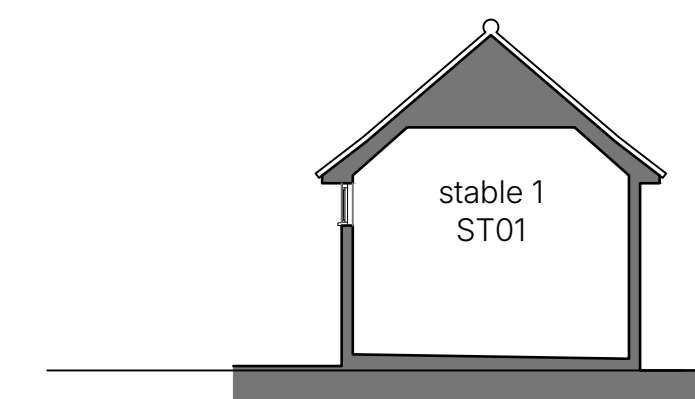

Section Thro' Stables - Existing