




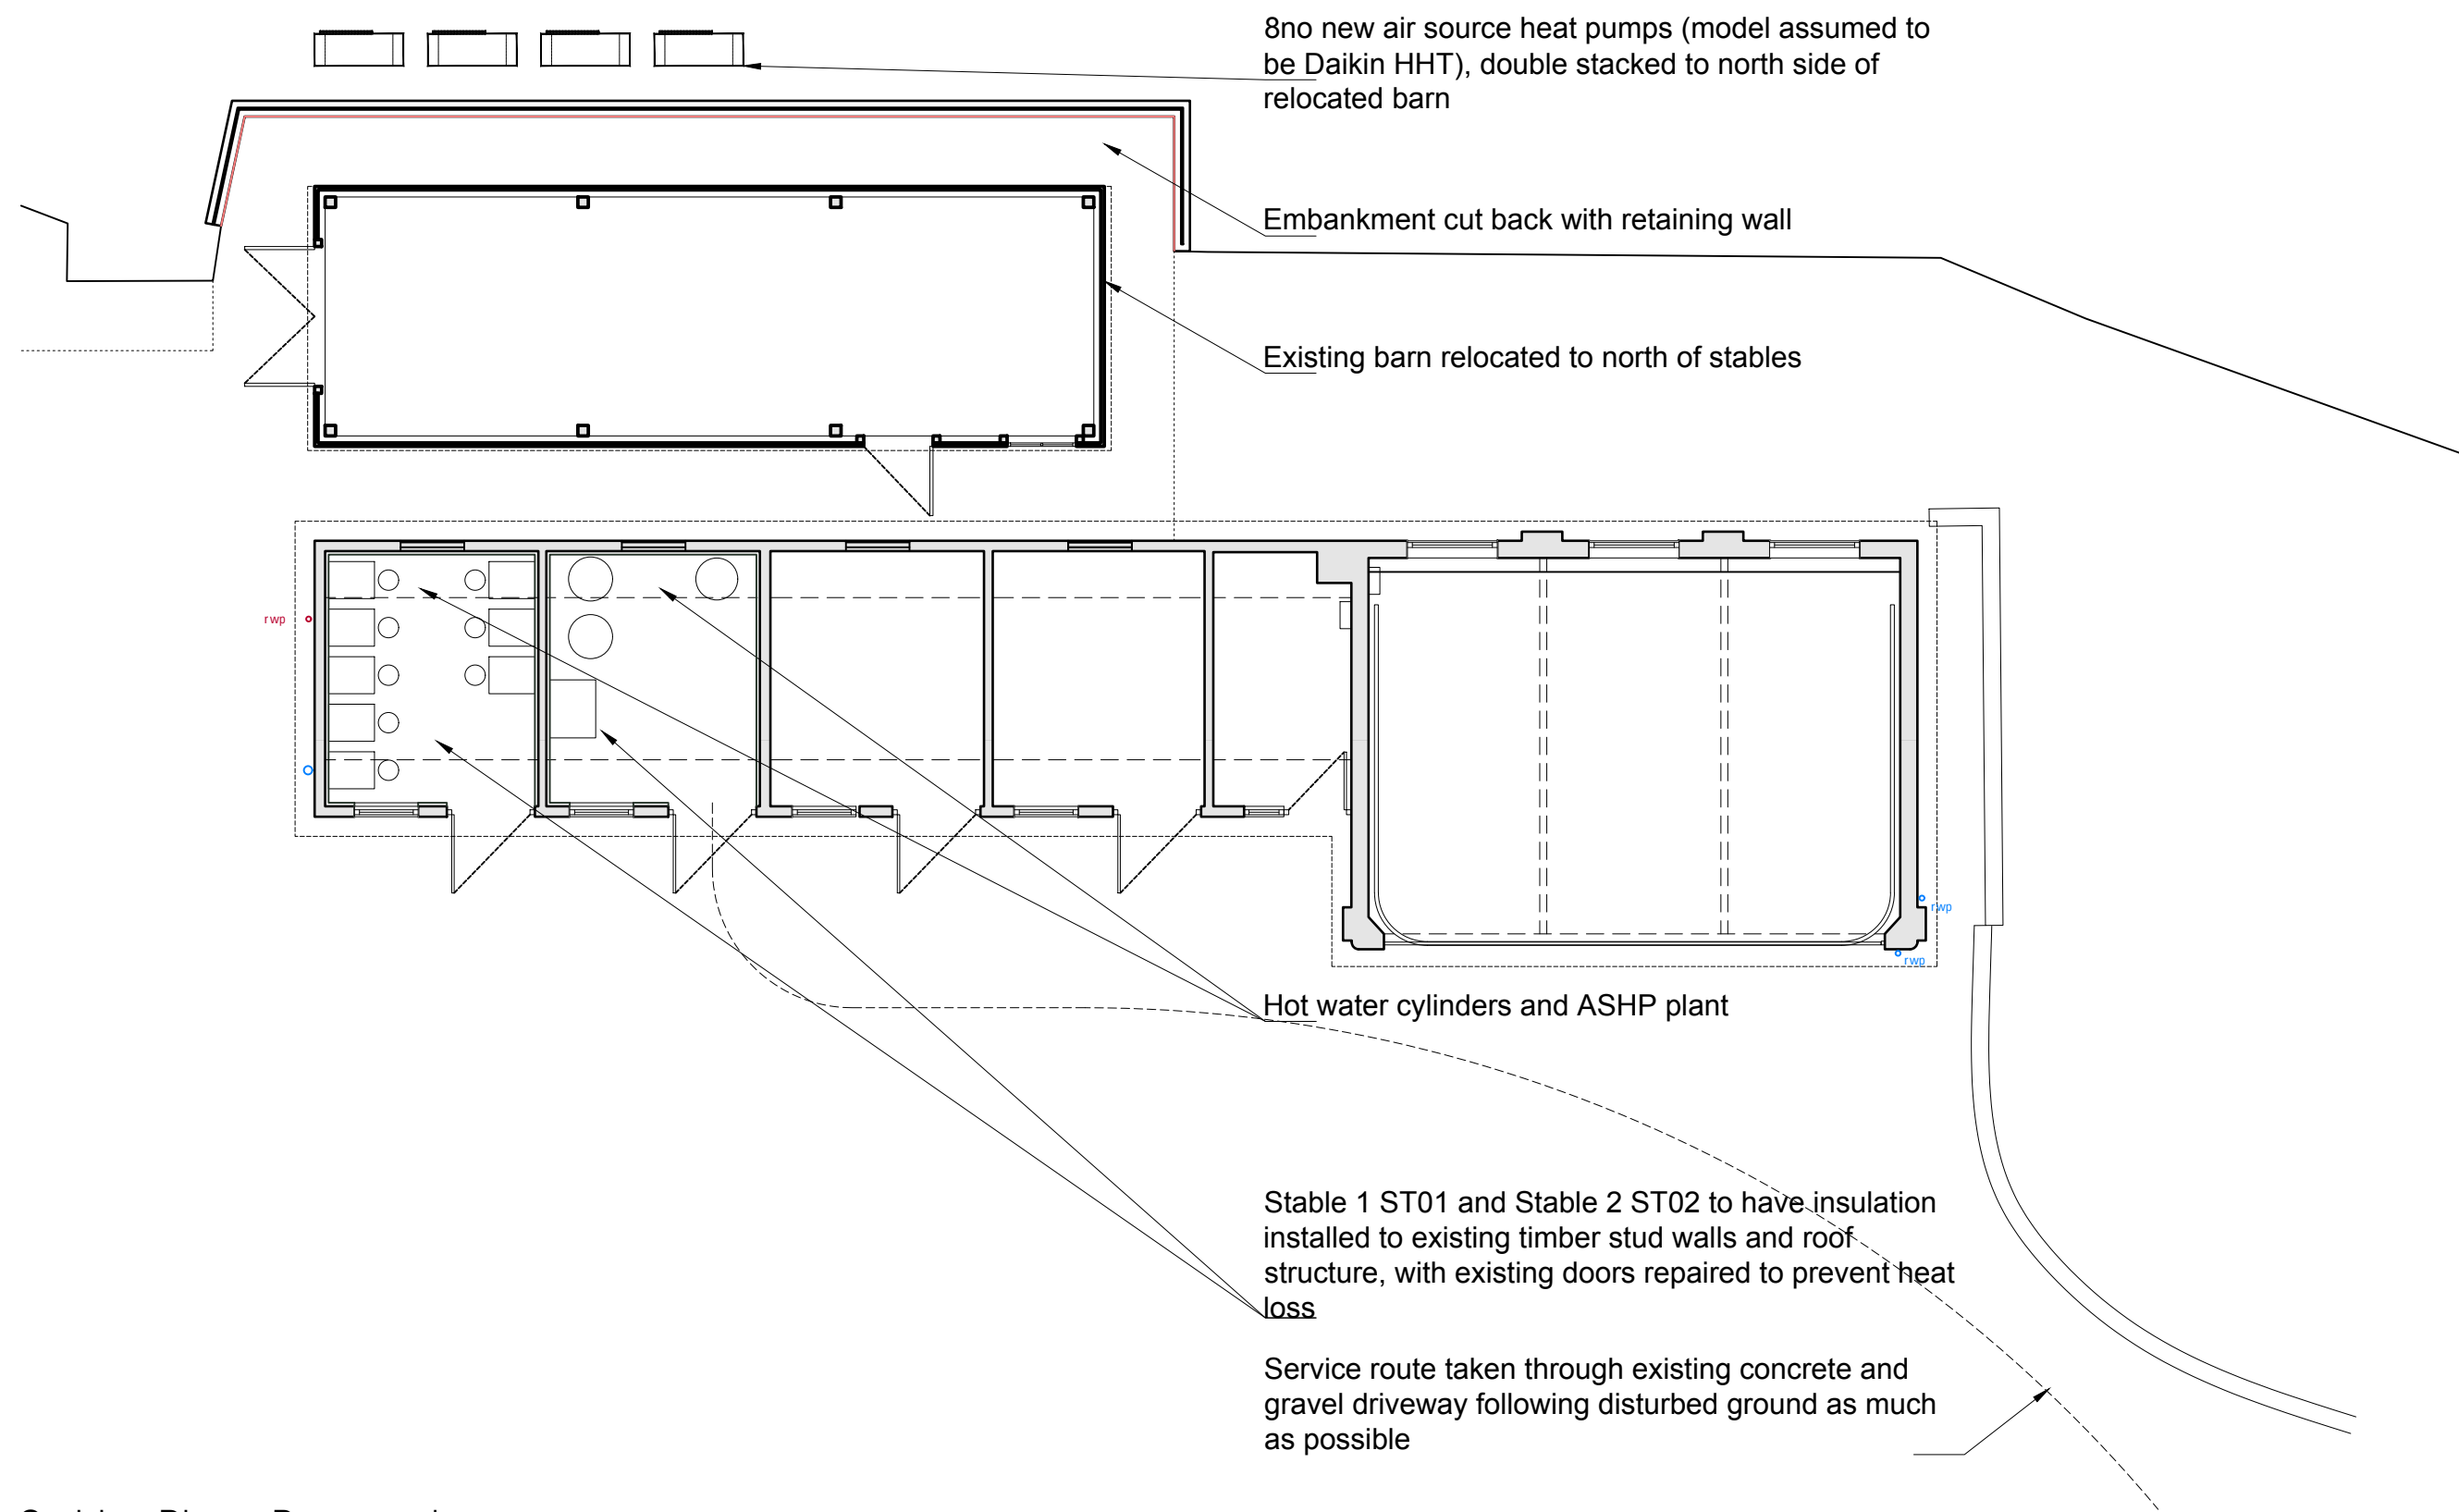


Stables Plan - Proposed

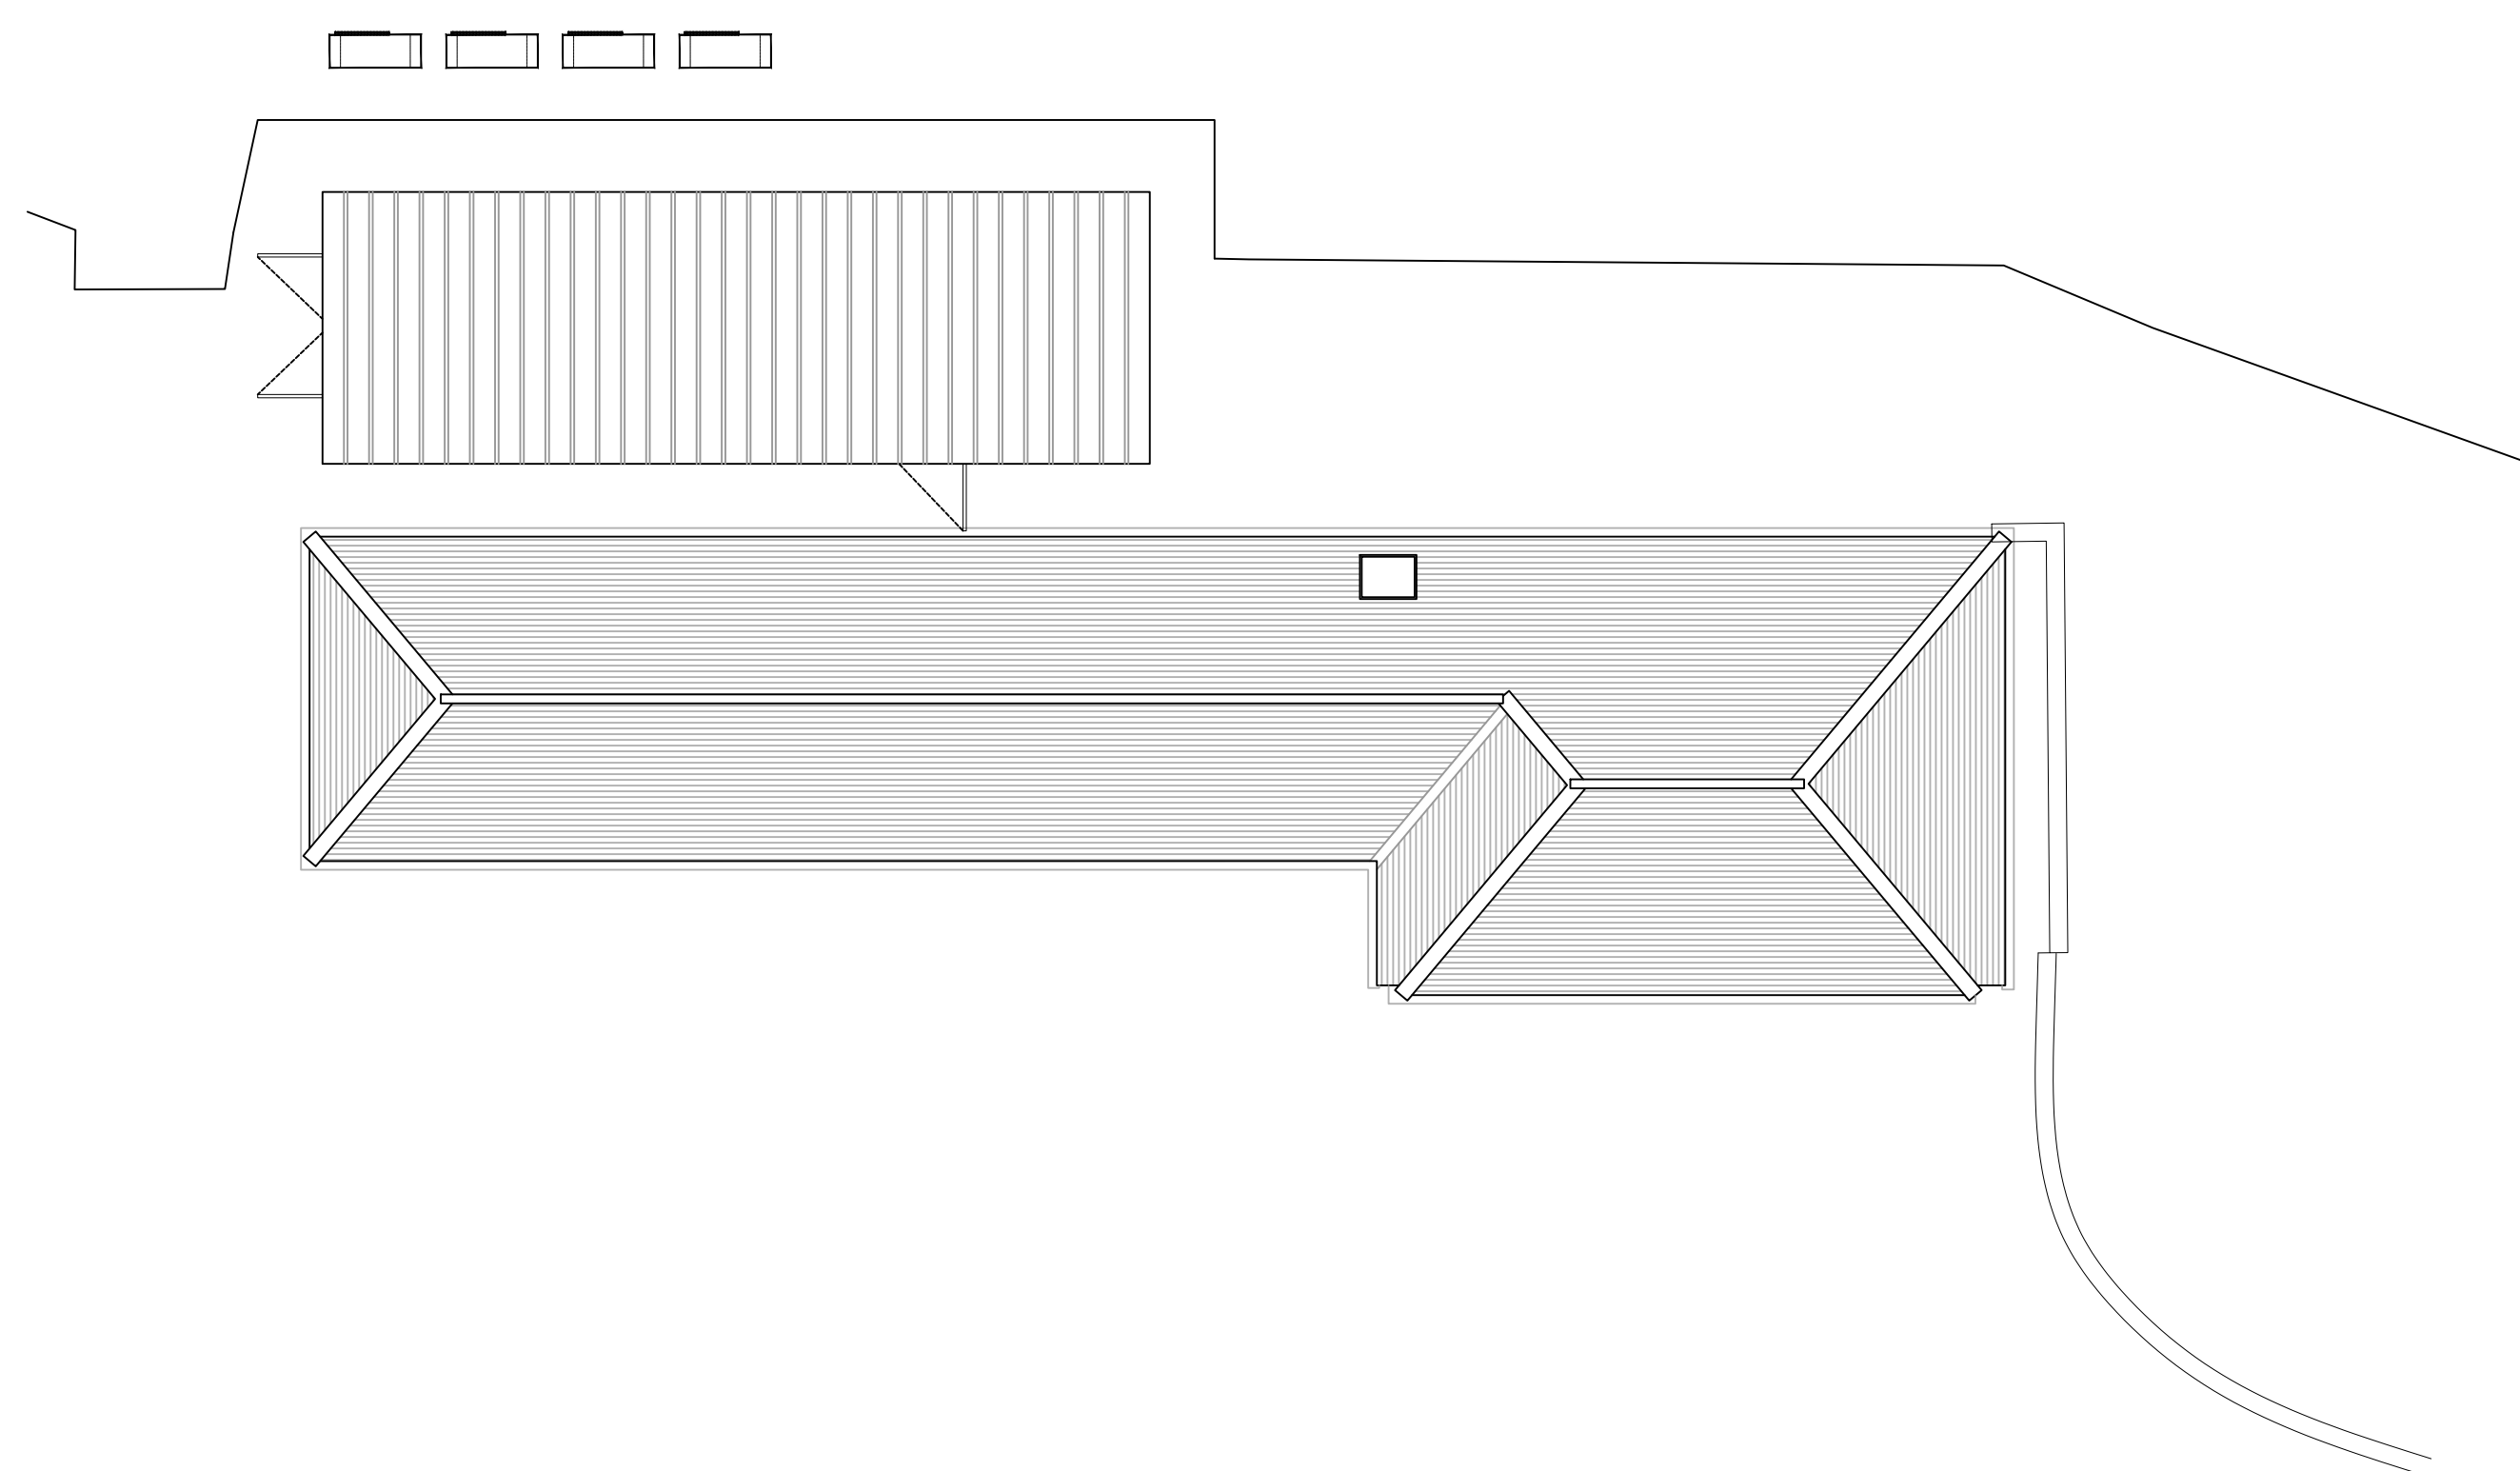


Stables Roof - Proposed

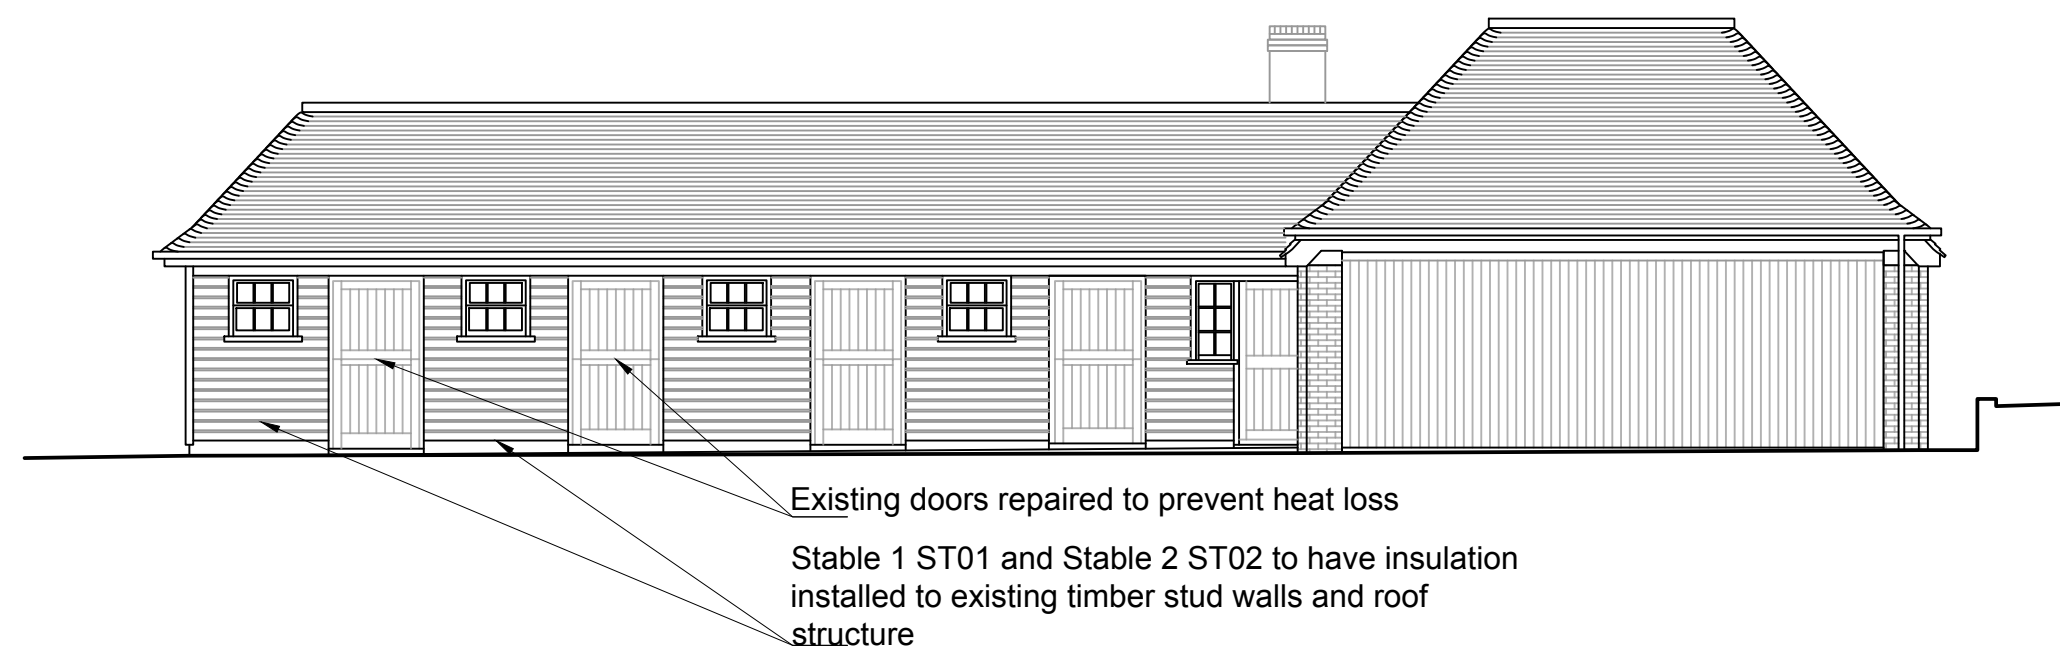


South Elevation (Elevation Five) - Proposed

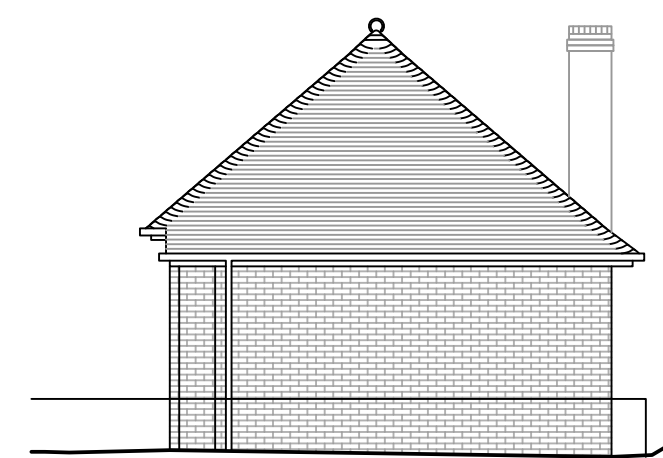


East Elevation (Elevation Six) - Proposed

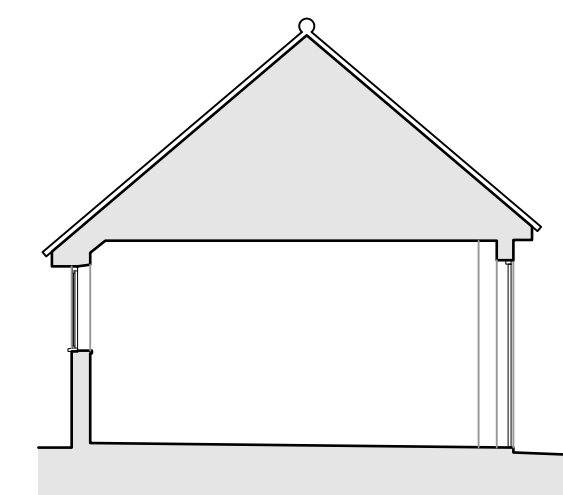


Section Thro' Garage - Proposed

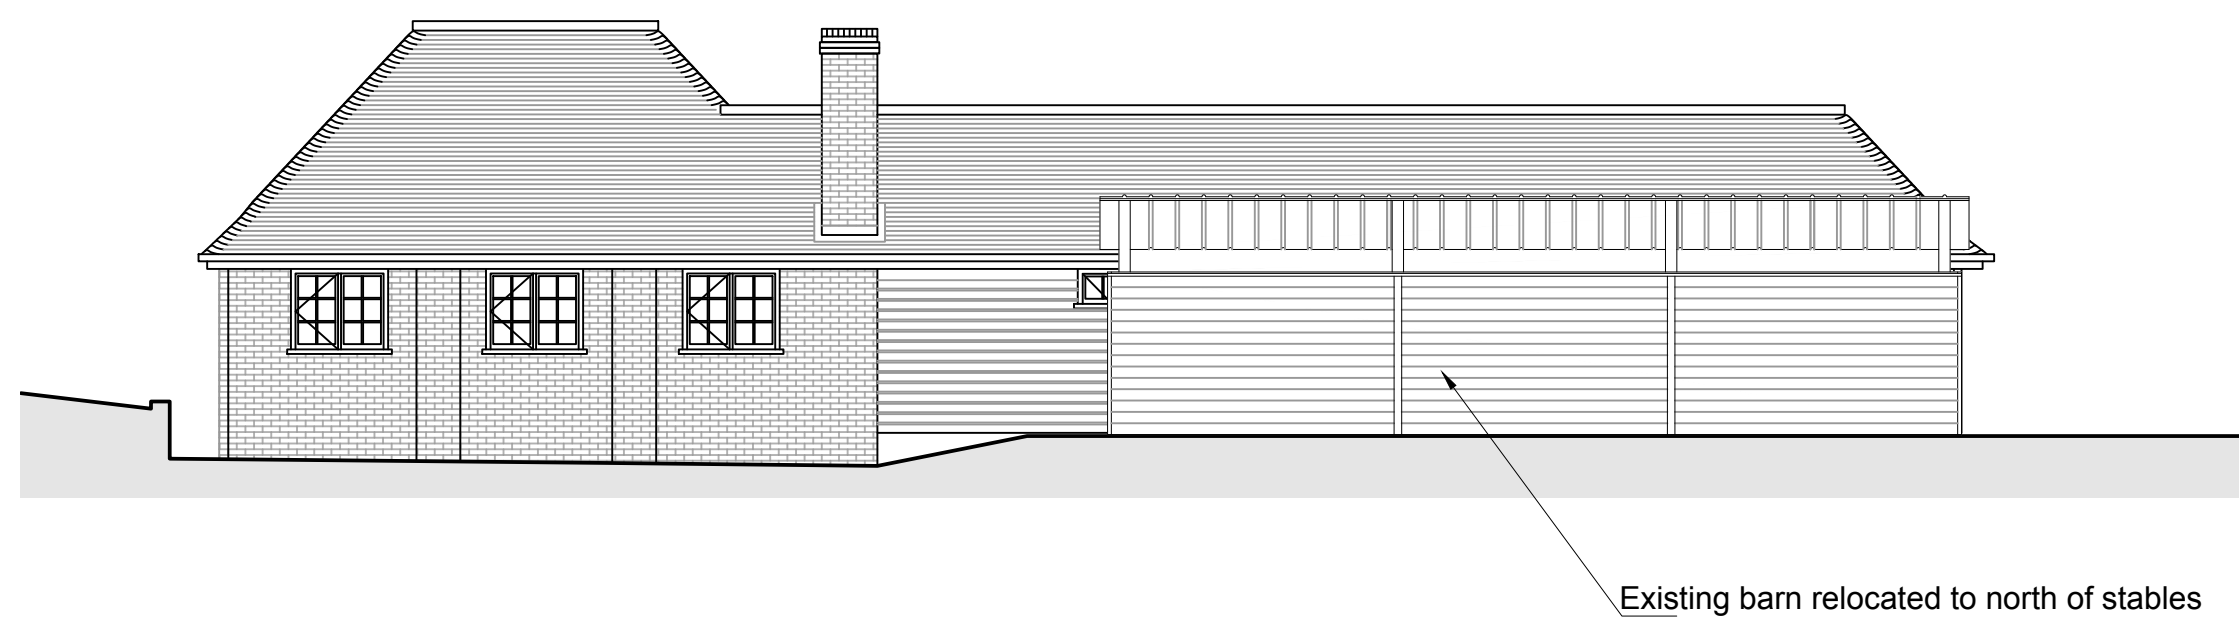

North Elevation (Elevation Seven) - Proposed

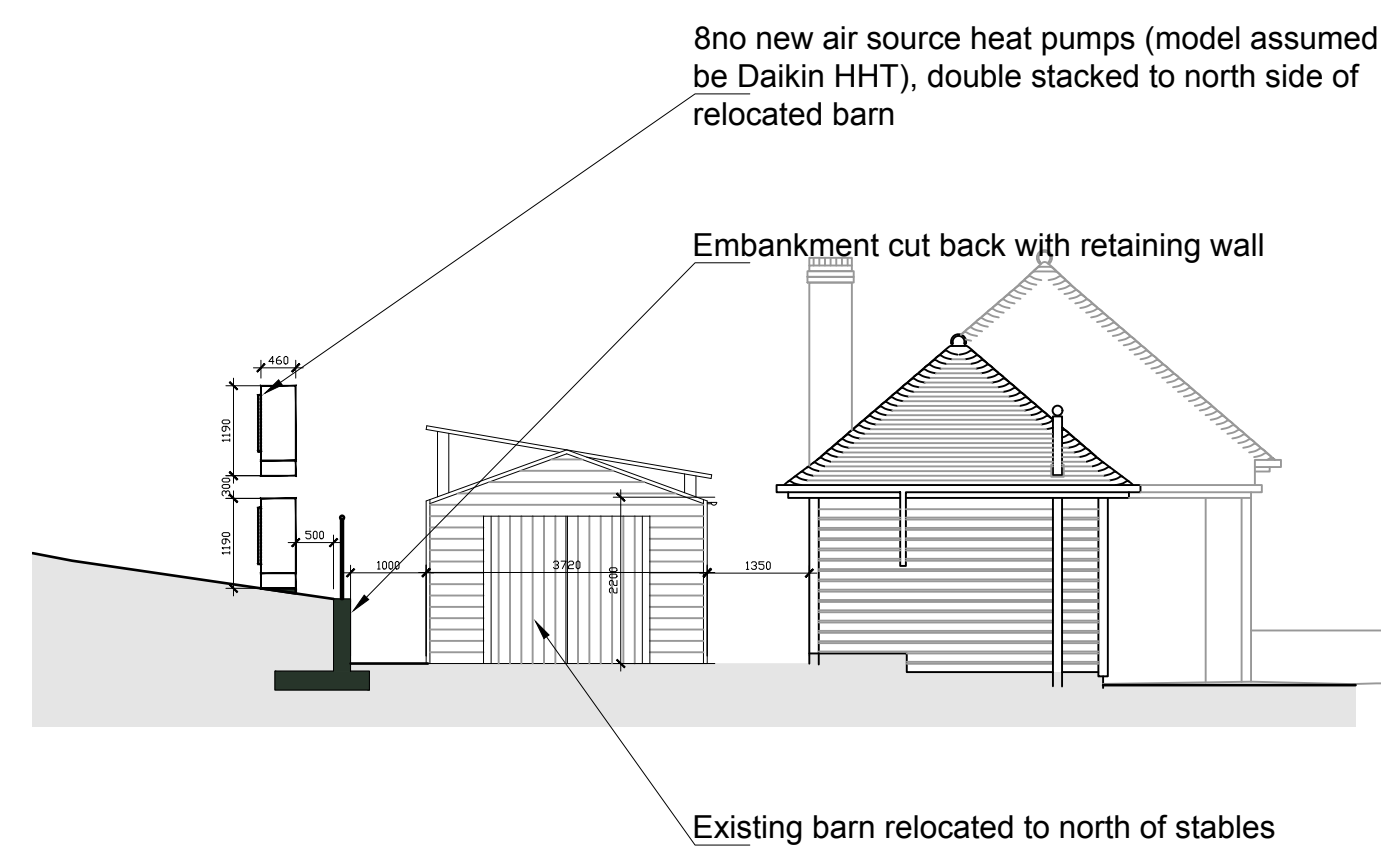

West Elevation (Elevation Eight) - Proposed

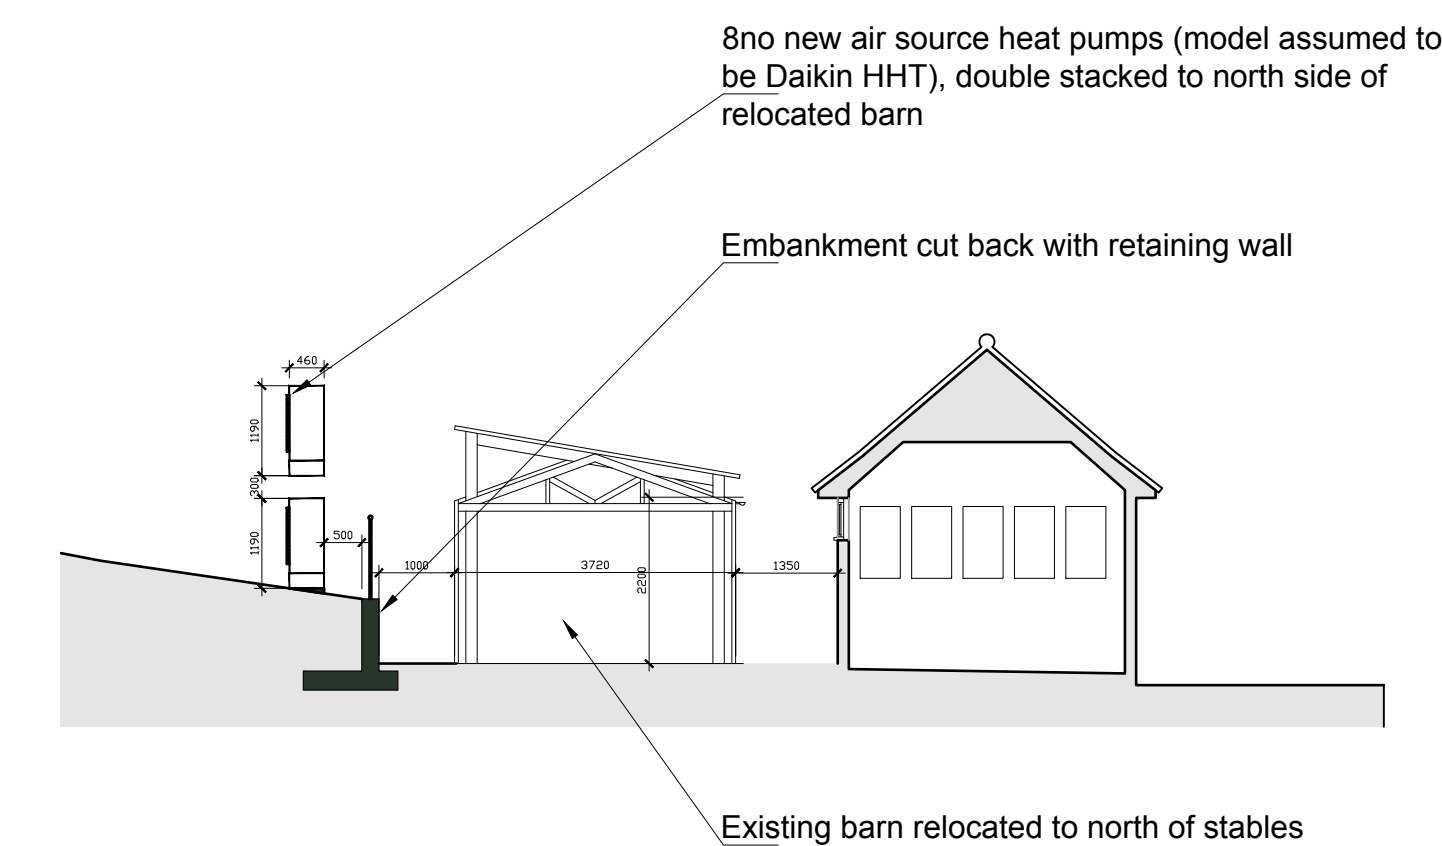

Section Thro' Stables - Proposed