


Kennet & Avon Canal Trust : Crofton Beam Engines
Conversion of Pumphouse Cottage: Location Plan 1:600

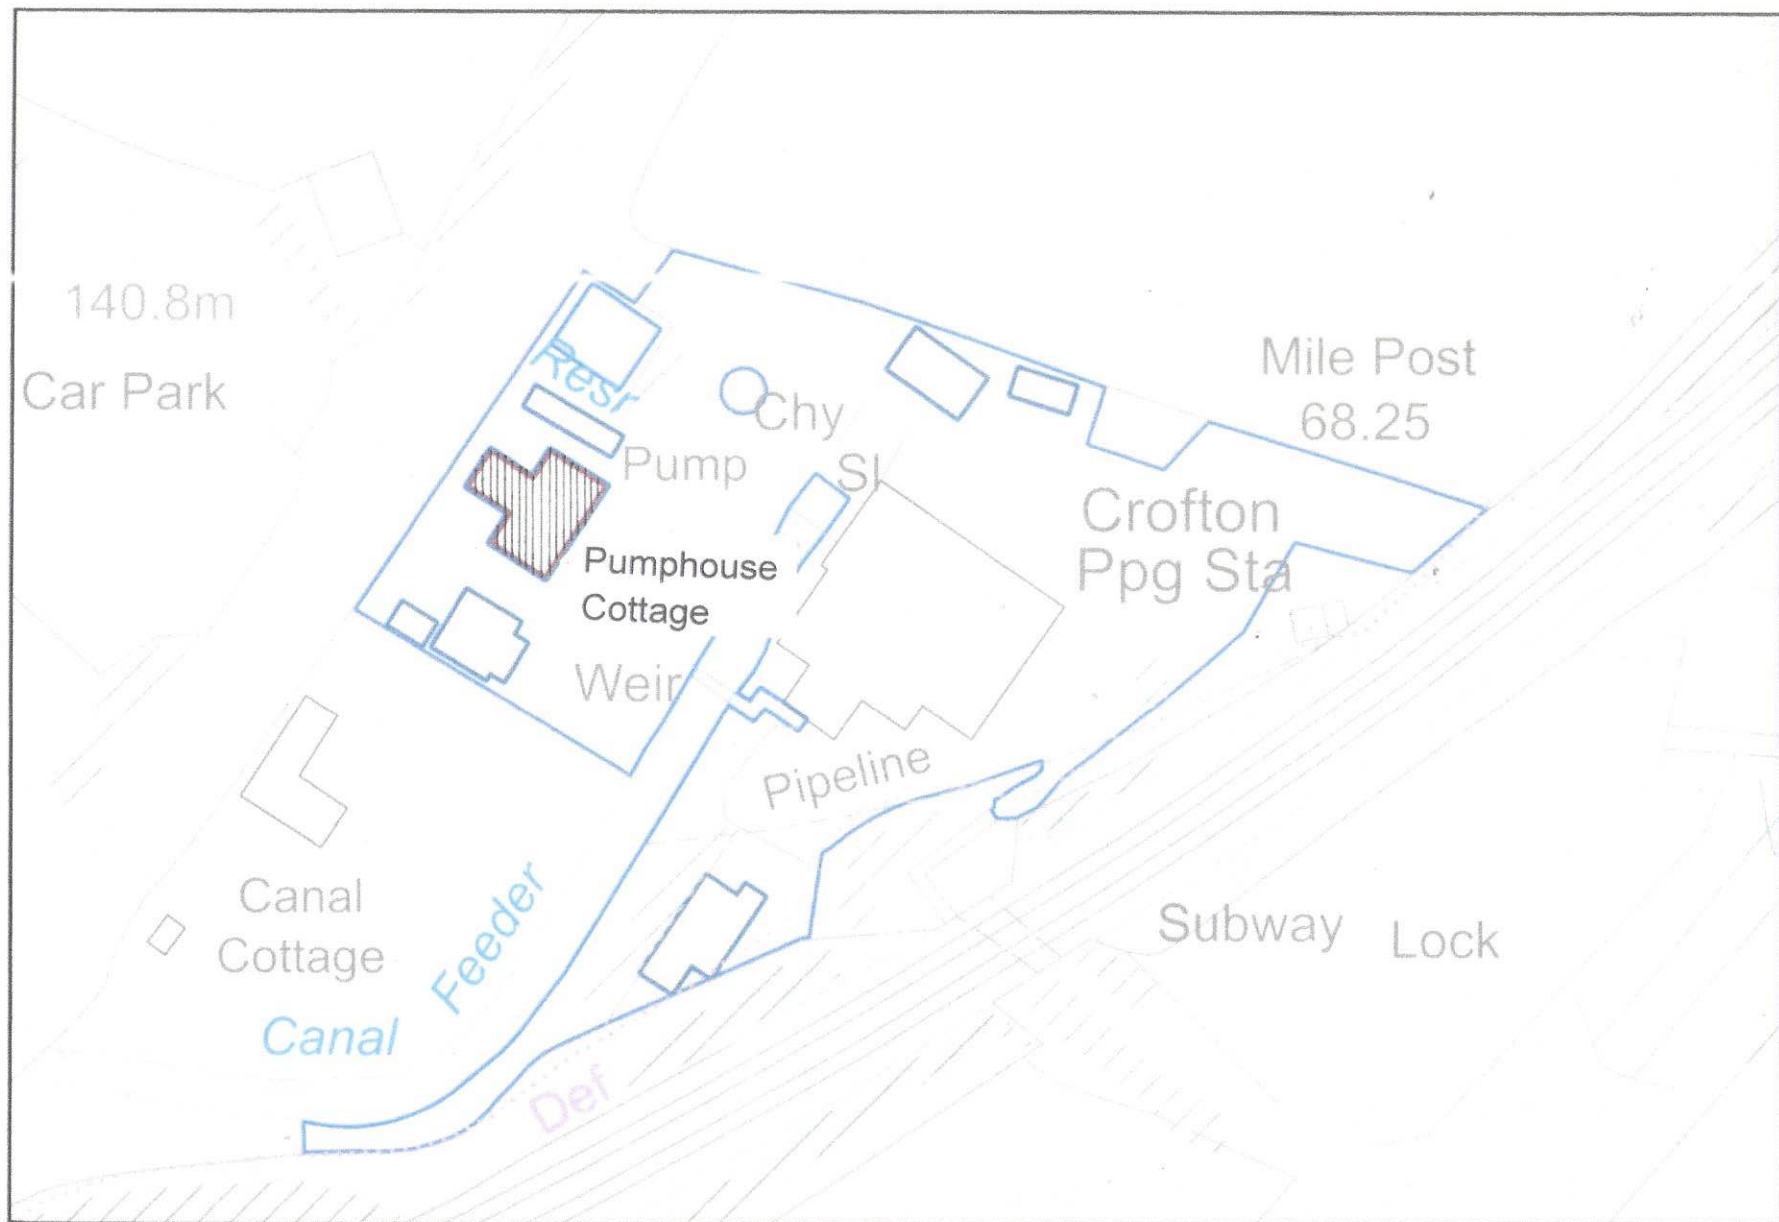

Scale m 0 5 10 15 20 25 30 35 40 45 50