




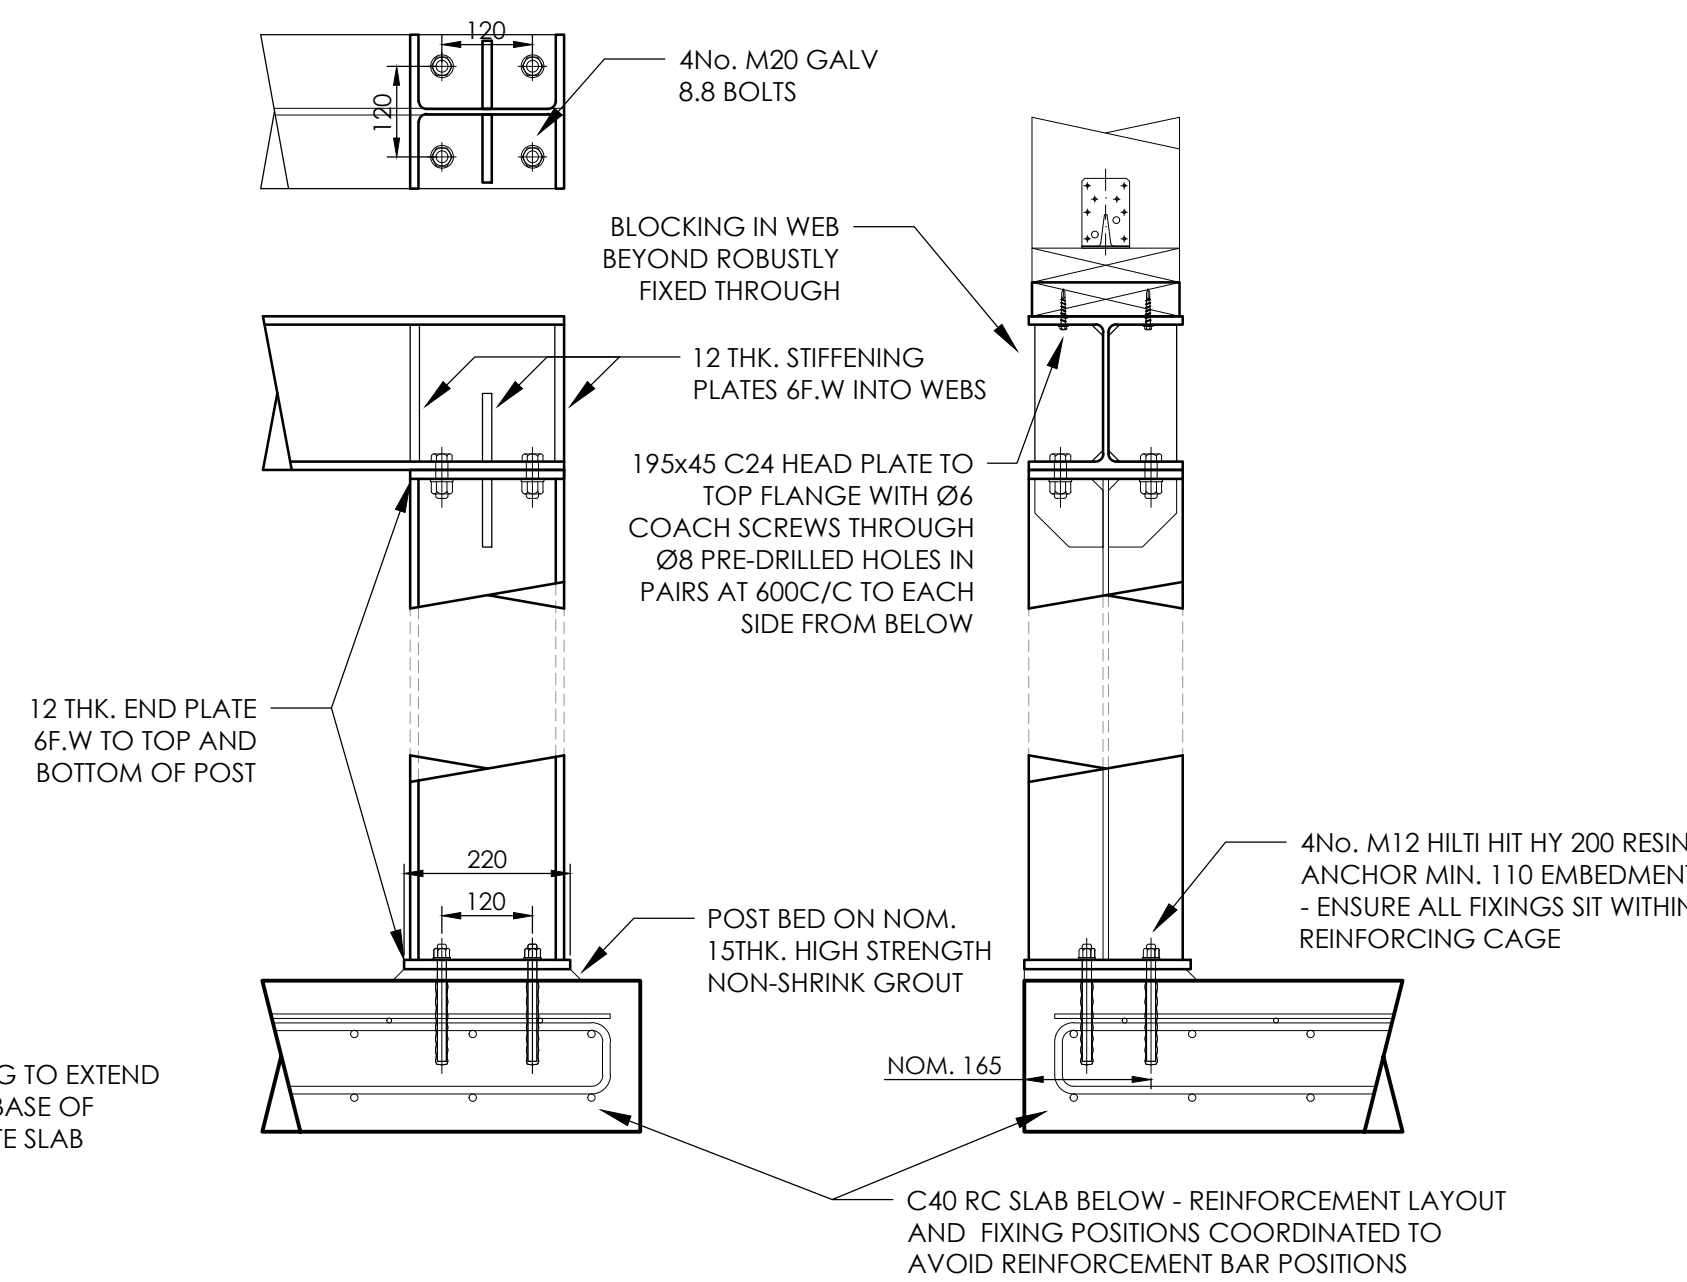

FRAME CONNECTION DETAILS

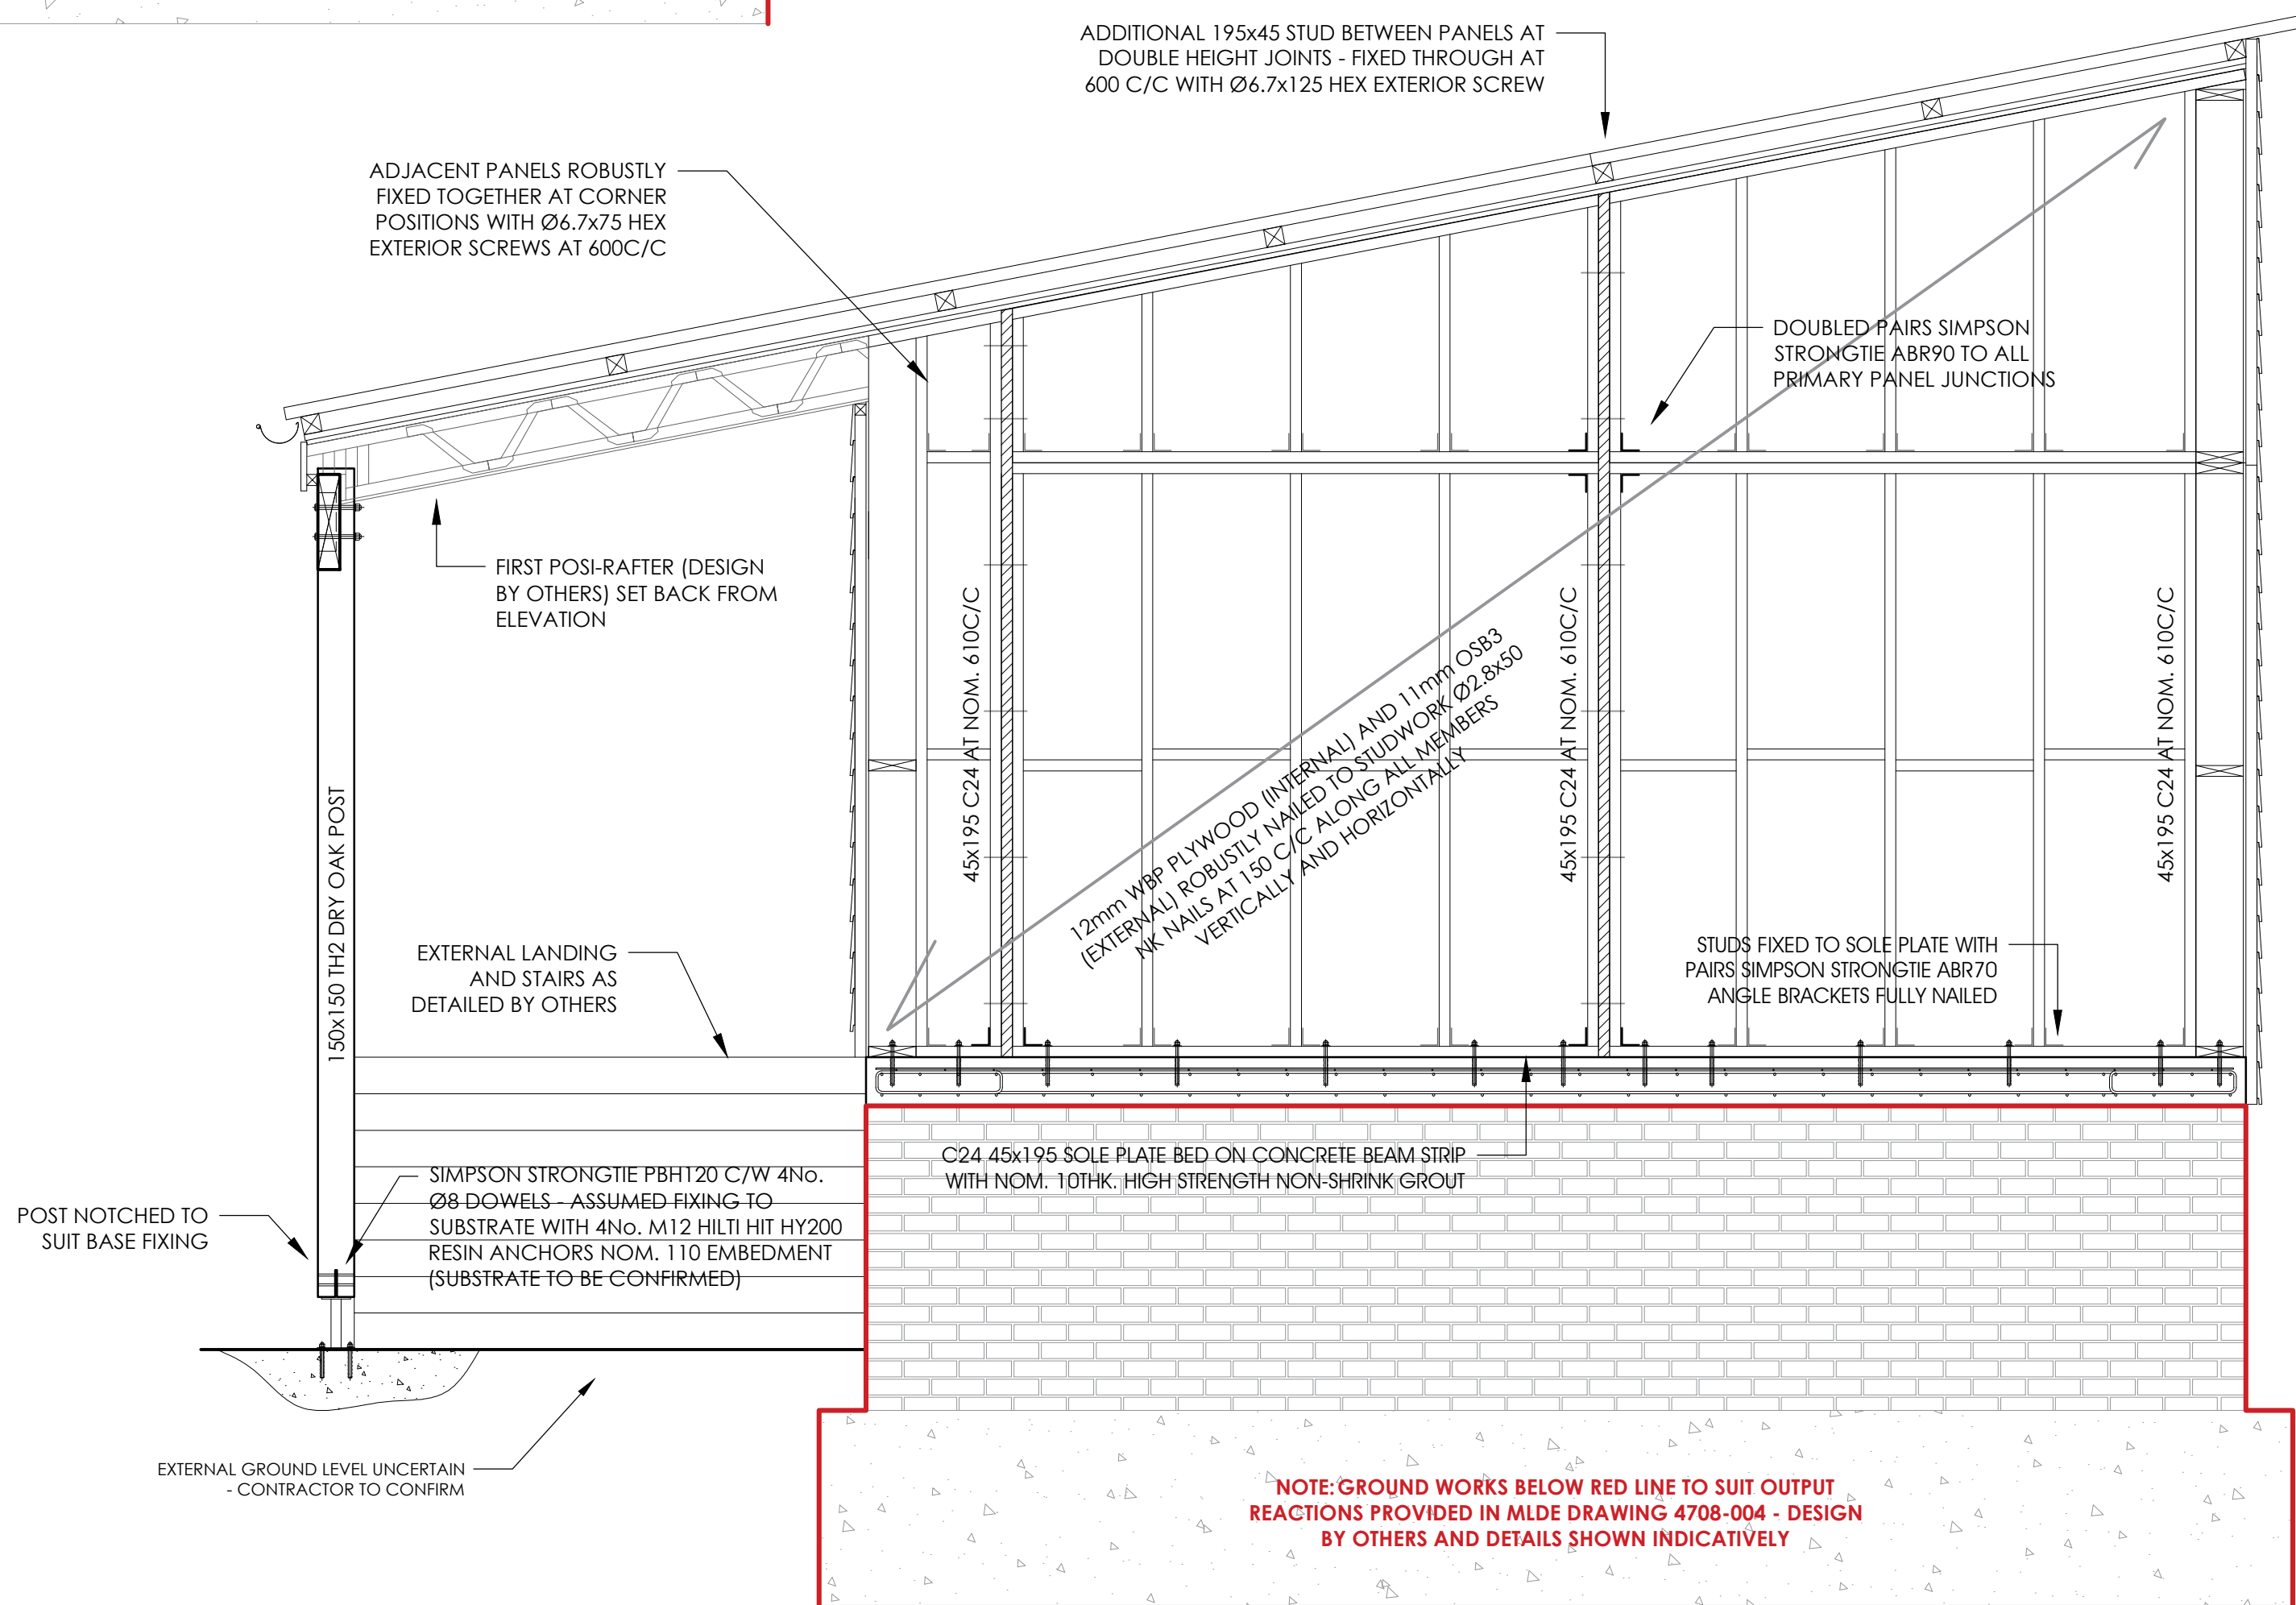

ELEVATION 4
SCALE 1:25

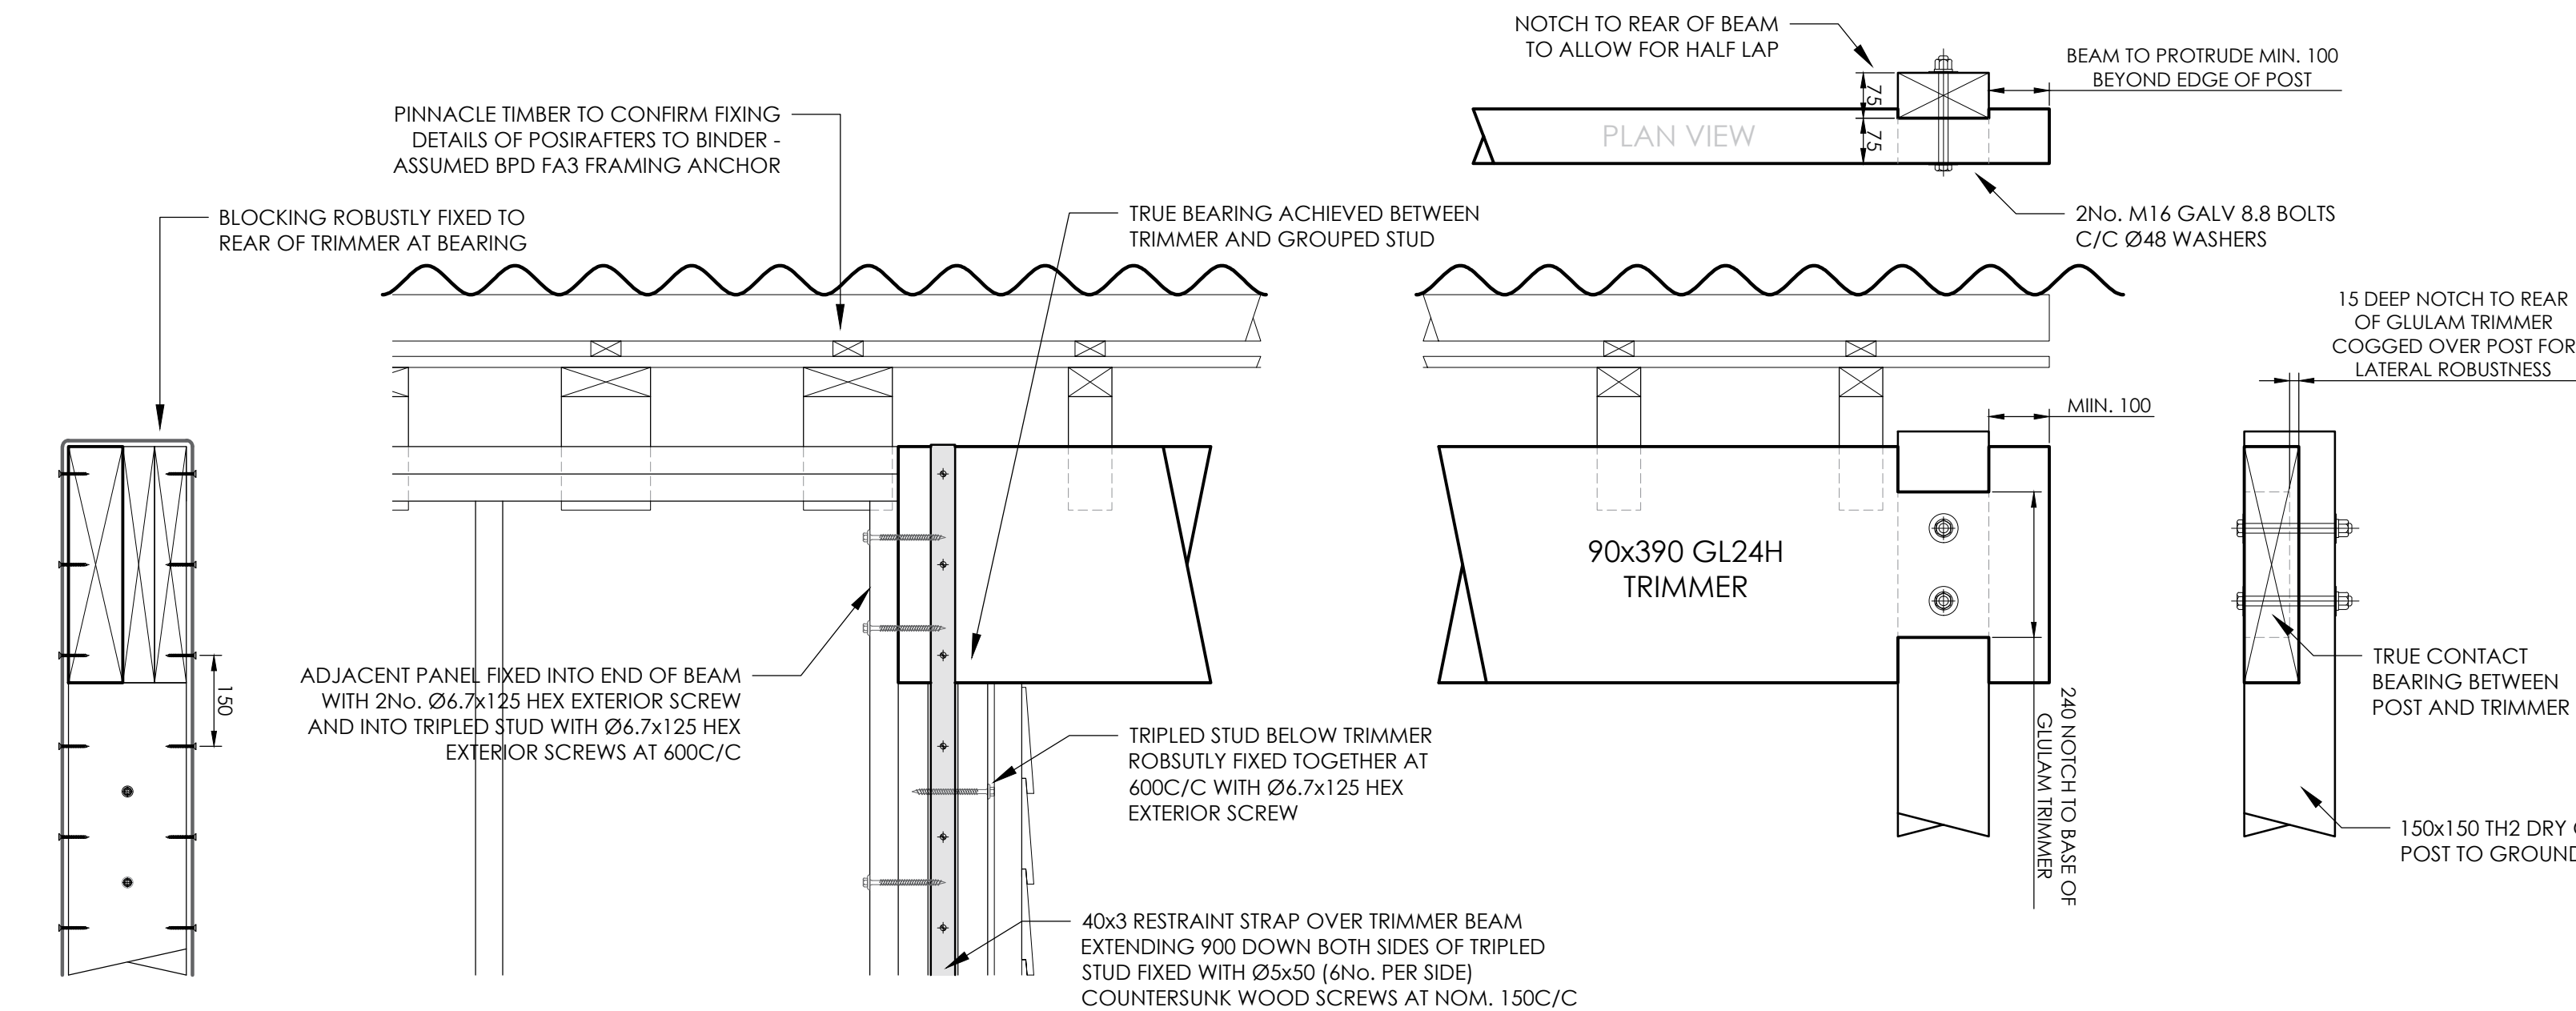

TRIMMER BEAM CONNECTION DETAIL

PLEASE REFER TO DRAWING 4708-001 FOR FULL STRUCTURAL DESIGN NOTES AND 4708-005 FOR SUPERSTRUCTURE REACTIONS

[illegible]