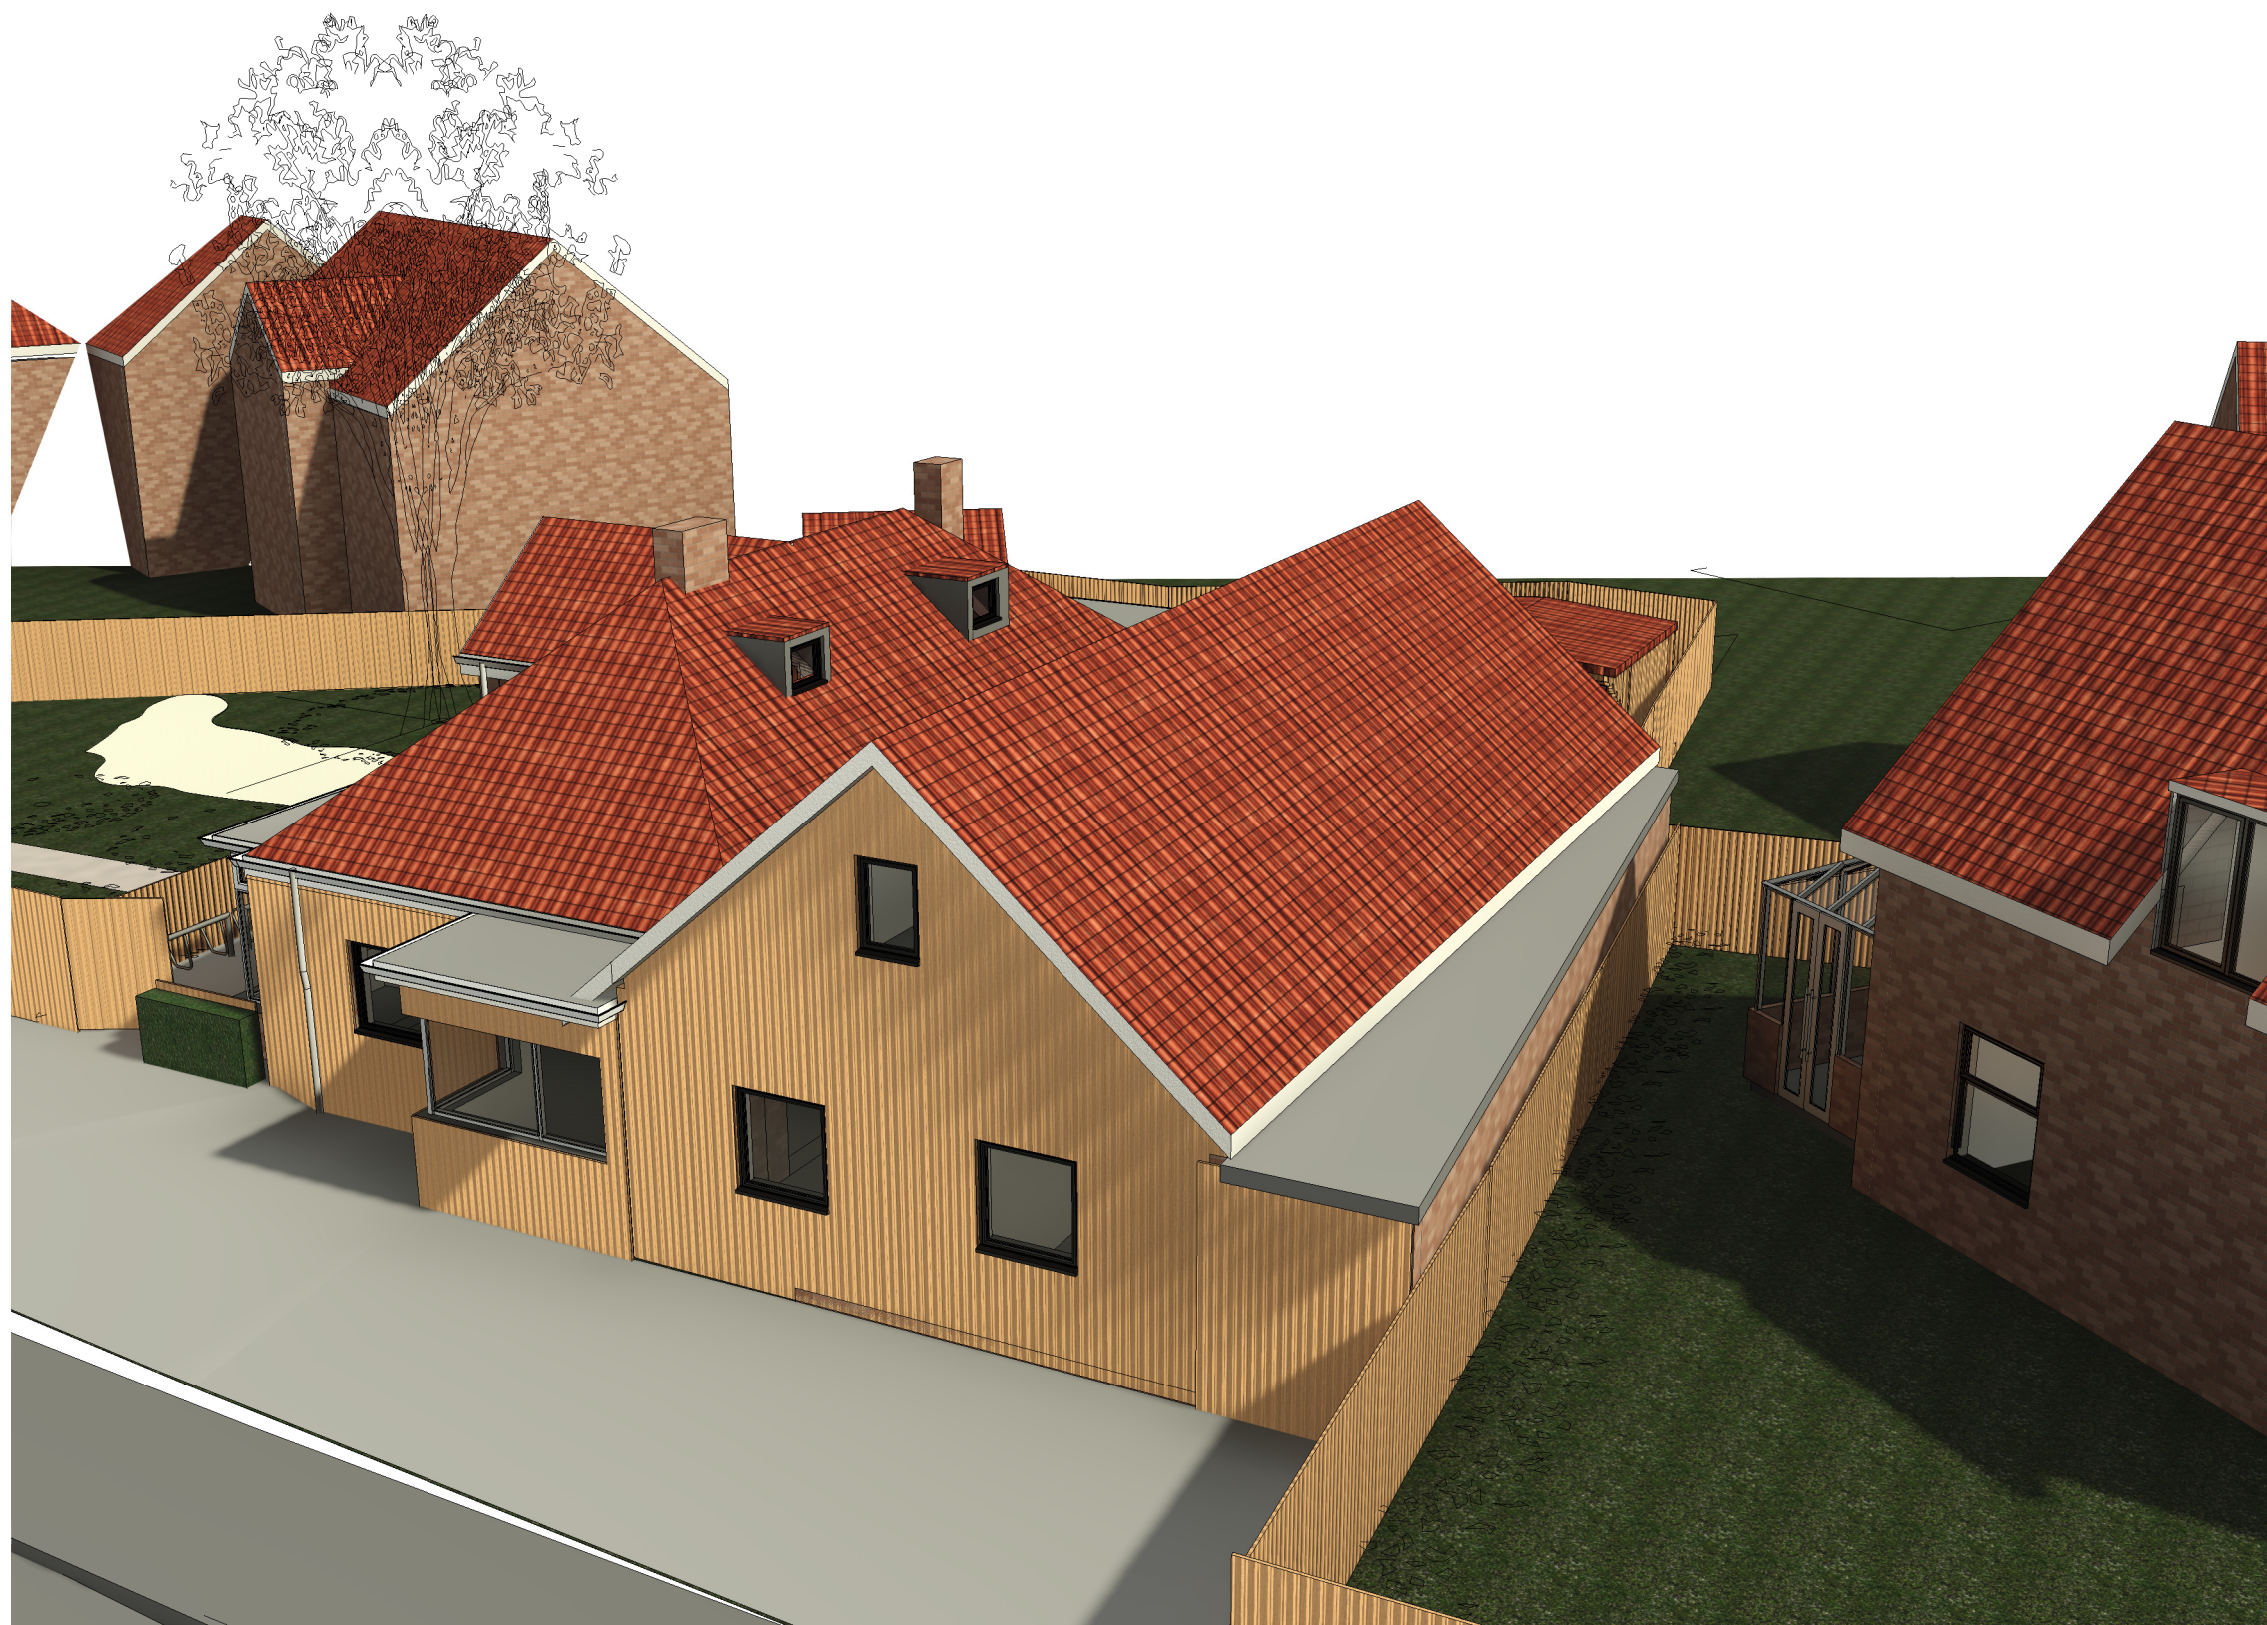


[illegible]LAWRENCE DUCK
ARCHITECTURE

e: contact@lawrenceduck.co.uk

m: 07425152671

Robbins Nursery

Proposed 3D Views

Project number 092

Date 20/04/2026 17:27:41

Drawn by LD

Checked by _____

Drawing no S14

Scale

Paper size	A3
------------	----

