


Block Plan

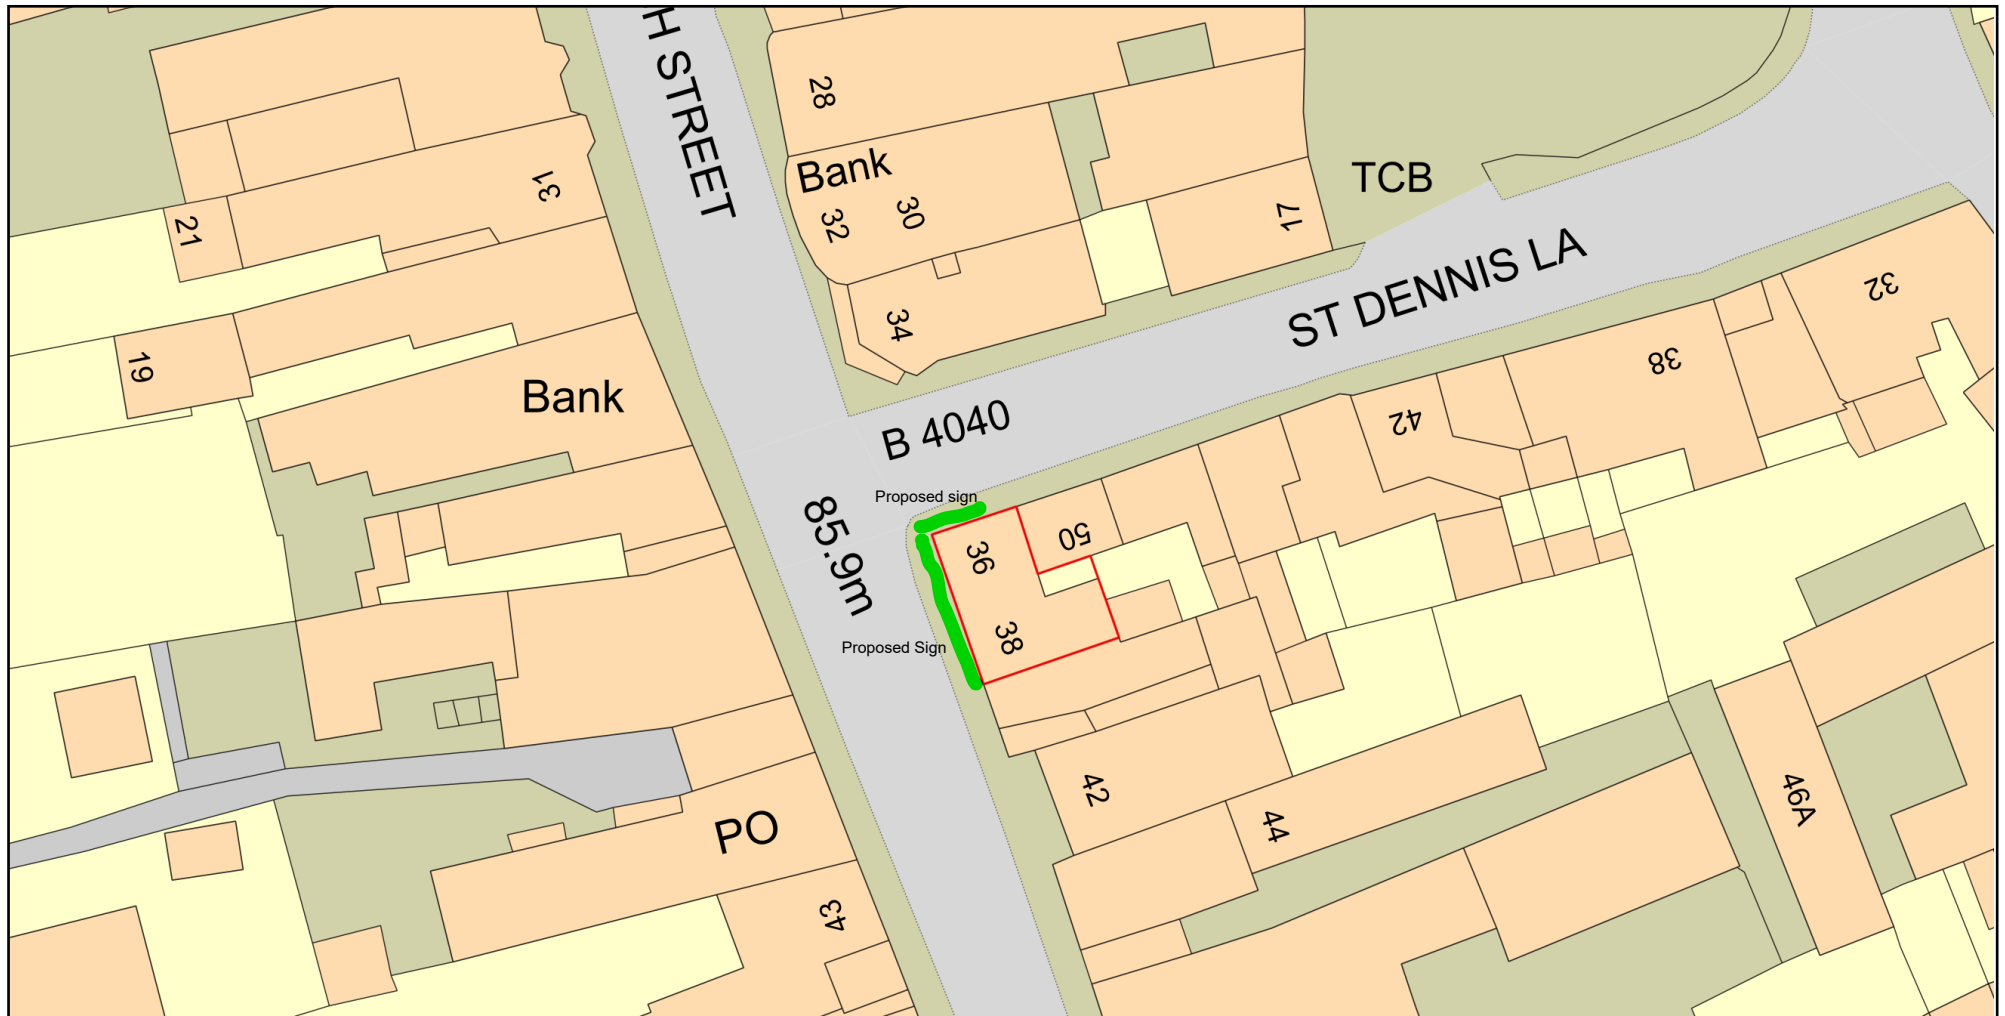

0 20
Metres



Plan Produced for: Planning application

Date Produced: 28 May 2026

Plan Reference Number: TQRQM26148084810294

Scale: 1:500 @ A4

© Crown copyright and database rights 2025 OS 100042766

