


The plan shown here is for the purpose of supporting a planning application only. Only scale from this drawing for the purposes of determining a planning application. Do not scale from this drawing for construction purposes.

The proposal presented here is subject to review by specialist consultants, and is to be read in conjunction with all relevant specialist's drawings and information where available. Any discrepancies between this and any other consultant's drawings and information should be reported to Pro Vision immediately.

Legend

-  Owl Box
-  Maternity bat box to compensate the loss of the northern roost
-  Bird Box
-  Temporary Roosting Provision
-  Bat Access Tile to replace lost day roosts
-  Replaced Wooden cladding - Maternity roost

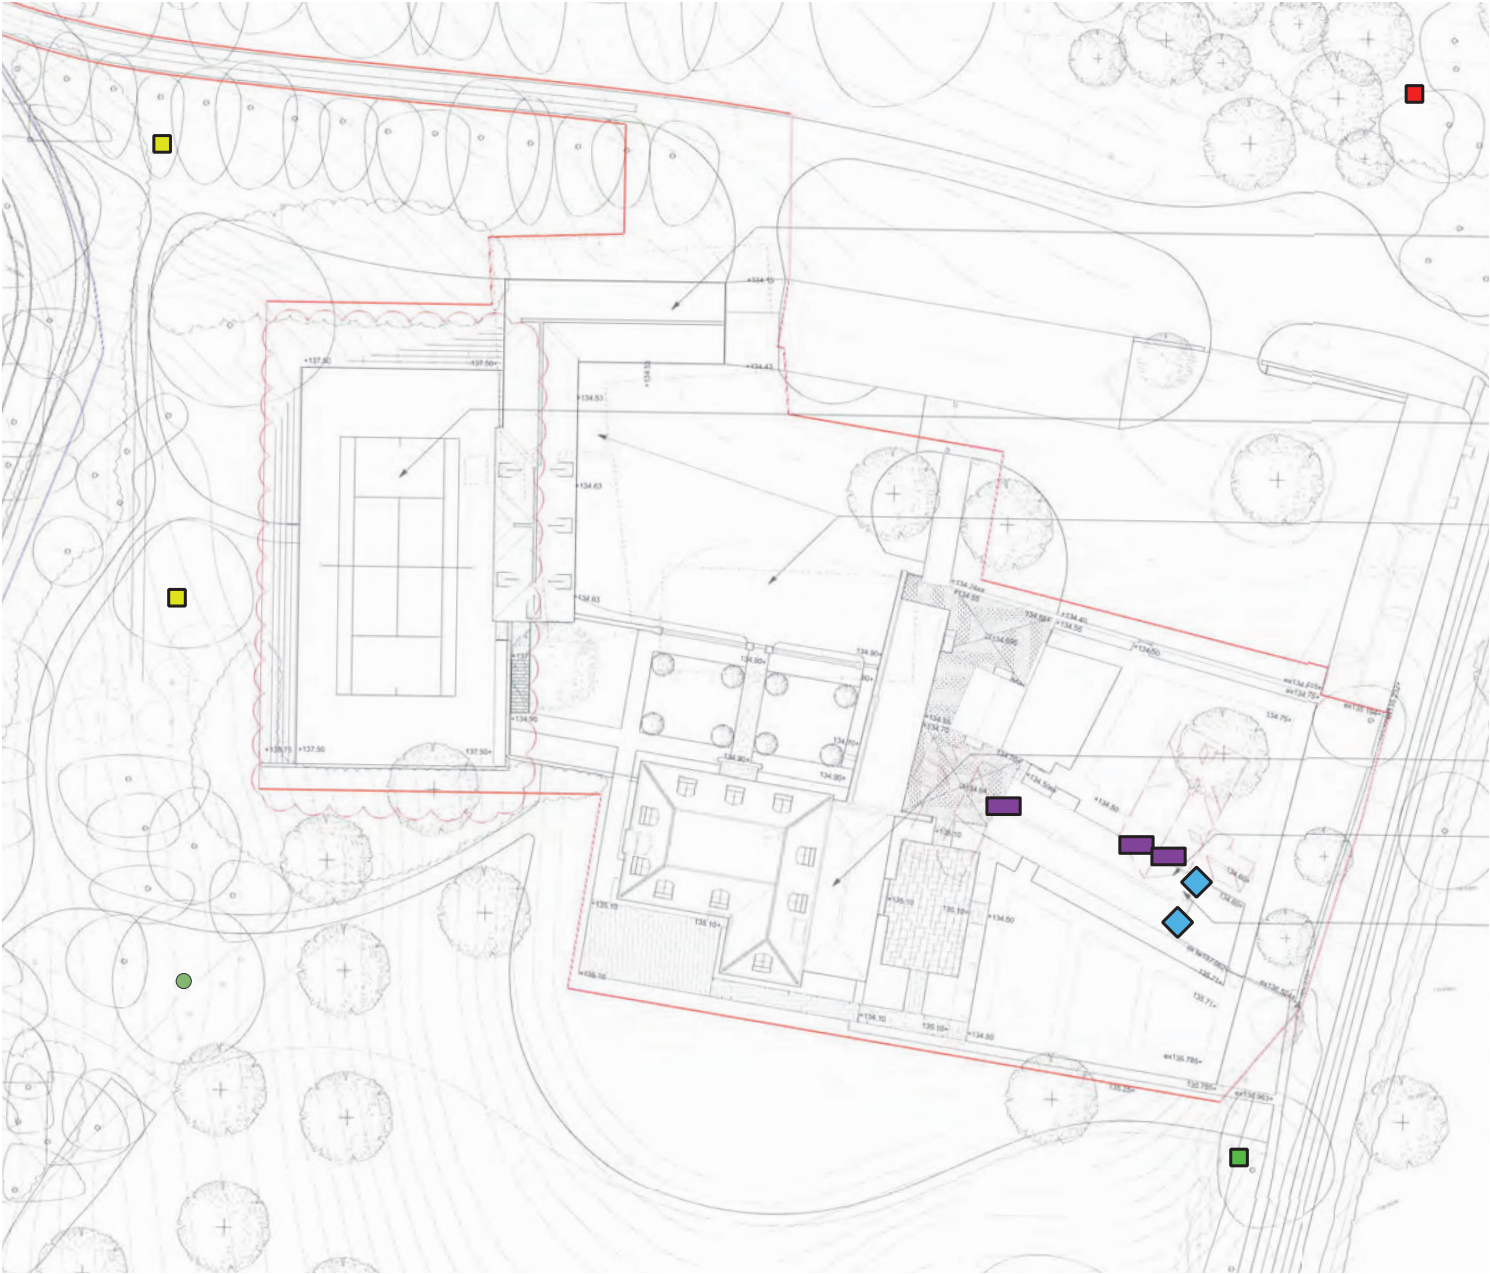

ISSUE	DATE	DESCRIPTION	DRAWN	CHECKED
v1	30.7.25	Drawing Created	MC	AH

CLIENT:	Julian Sanity		
PROJECT:	Coombe Farm		
DRAWING:	Mitigation and Enhancement Plan	1:650	
NUMBER:	8788-XX-E0-06	A4	
ISSUE:	v1	31.10.25	