


1

Proposed Spine Wall - Elevation to North


Scale 1:200 @ A1; 1:400 @ A3

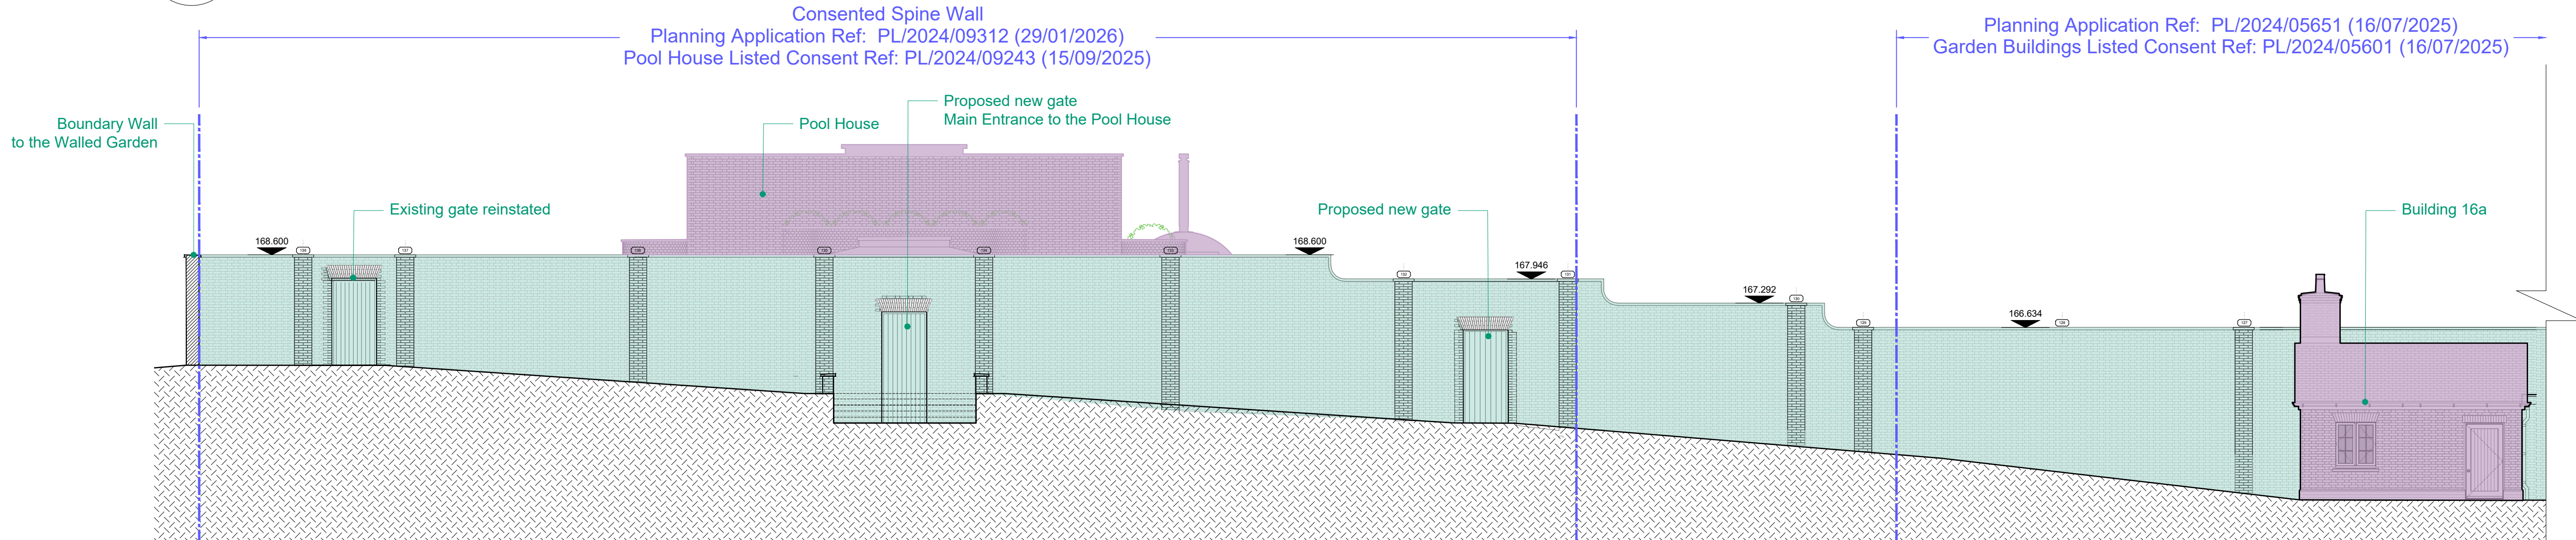

2

Proposed Spine Wall - First half of Elevation to North

Scale 1:100 @ A1; 1:200 @ A3

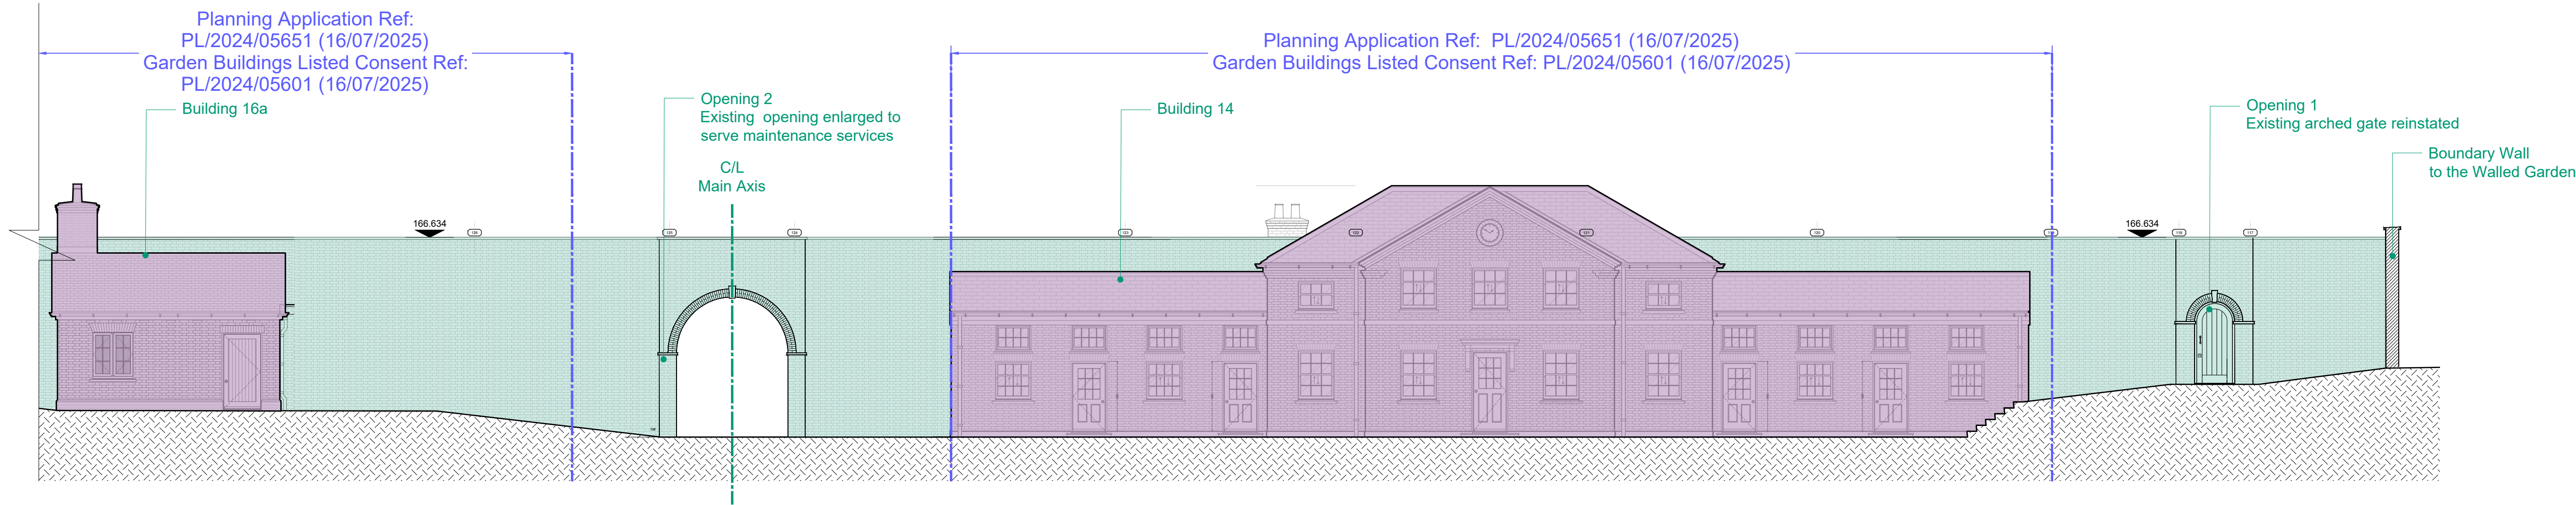

3

Proposed Spine Wall - Second half of Elevation to North



Scale 1:100 @ A1; 1:200 @ A3

No. Notes

- Dimensions to be verified on site. Only figured dimensions to be used and any discrepancies in dimensions are to be reported to the architect. No dimensions are to be scaled from printed drawings. Any areas indicated on this drawing are for guidance only. No responsibility is taken for their accuracy.
- There is a risk of injury or death in construction if the works are not properly planned and supervised. The contractor must not undertake any element of the work without first having carried out the necessary risk assessments and prepared detailed method statements.

LEGEND:

- Walled Garden
- Existing Spine Wall
- External Details Subject to separate application
- Proposed Spine Wall

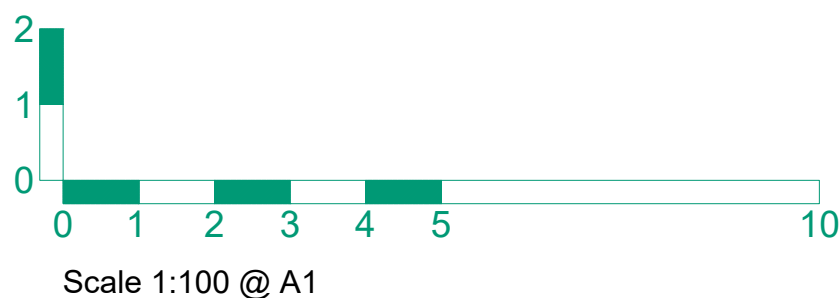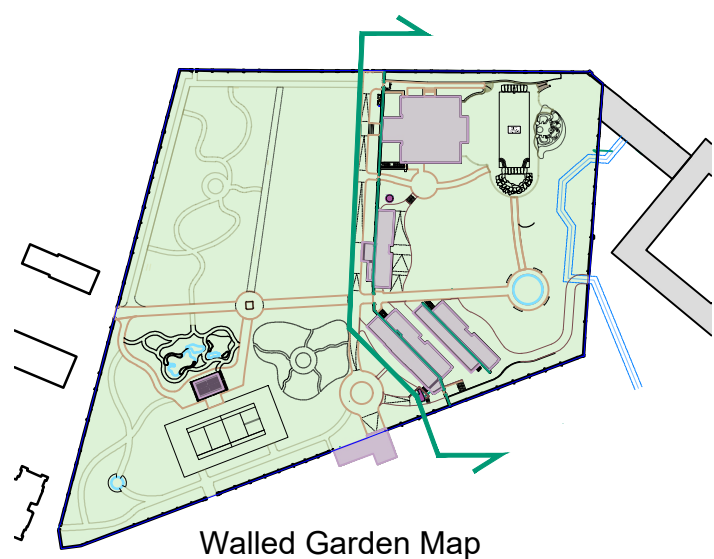

C Opening 01 updated as existing. Opening 02 details updated as Opening 01.
B Planning Application Issue
A Pre-application meeting
Initial Release - WIP

19/05/26
01/05/26
17/02/26
14/01/26
date.
no. revision.
3122
220
C

Job: TH - Walled Garden Landscaping
Title: Proposed Spine Wall - Elevation To North

Type: SPINE WALL

Status: Planning

BLDA ARCHITECTS

RIBA Chartered Practice
211 Design Centre East
Chelsea Harbour
London, SW10 0XF
mail@blda.co.uk
www.blda.co.uk
t +44 (0) 20 7838 5555