


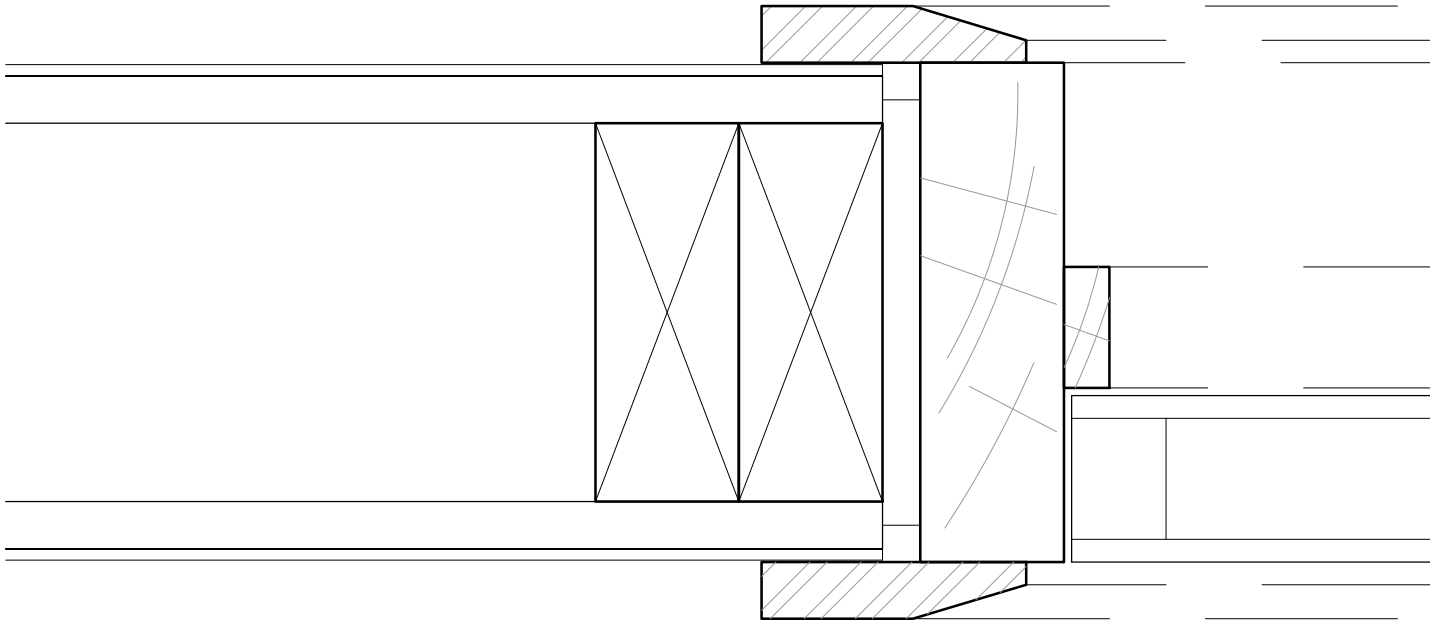

INTERNAL JOINARY - DOOR JAMB
Scale 1:2

Rev	Date	Details	Rev	Status
Project	Stage	Drawing		
4181	3	123		PLANNING

Scale	Size	Drawn	Check	Creation
1:2	A3 L	JR	MSB	02.06.2026



Barn Conversion - 10 The Linleys
Gastard, Corsham, Wiltshire
INTERNAL JOINERY DETAILS 02

