



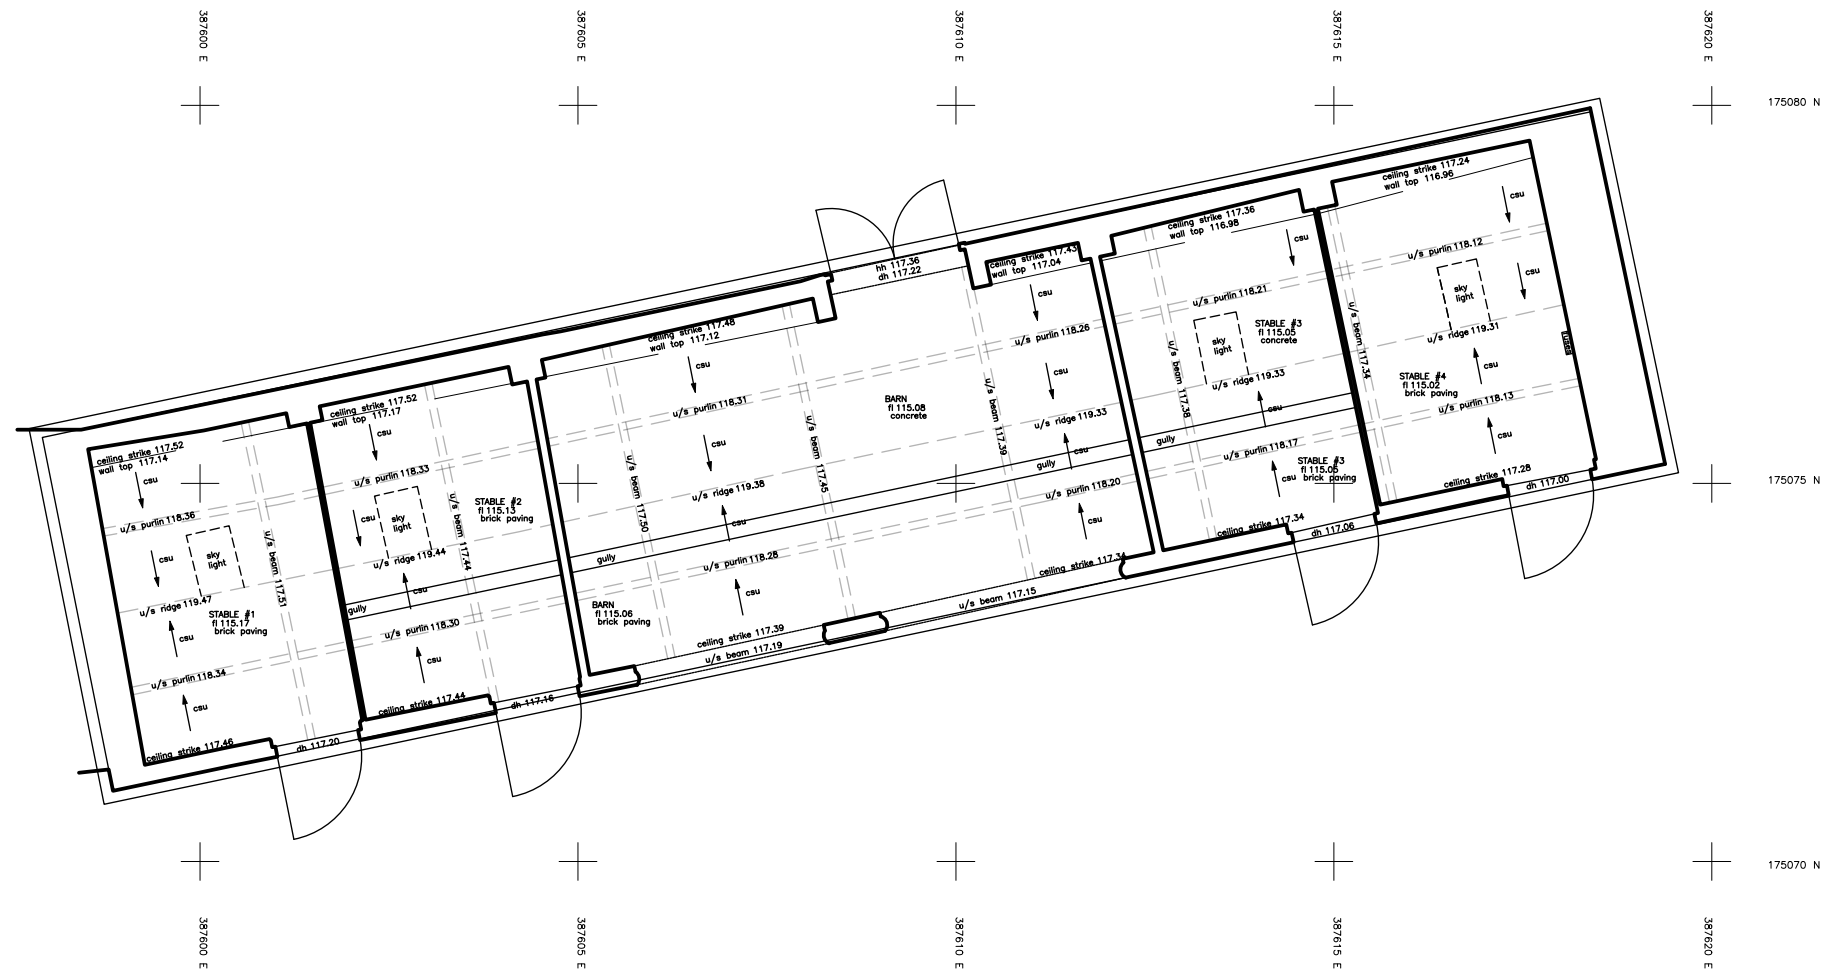

PLAN

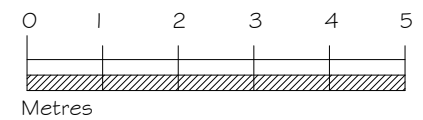

Rev Date Notes

lpc

TOWN AND
COUNTRY
PLANNING
DEVELOPMENT
CONSULTANTS

LPC (TRULL) LTD.,
TRULL, TETBURY, GLOUCESTERSHIRE GL8 8SQ
Tel: 01285 841433 email: admin@lpc-trull.com

Client
Mr J Bloomer

Project
Sparrow Farm, Lanhill,
Chippenham SN14 GLX

Drawing
EXISTING PLAN

Date: May 2026 Scale: 1:100 @ A3
Drawing Number
LPC 6318 EX 03