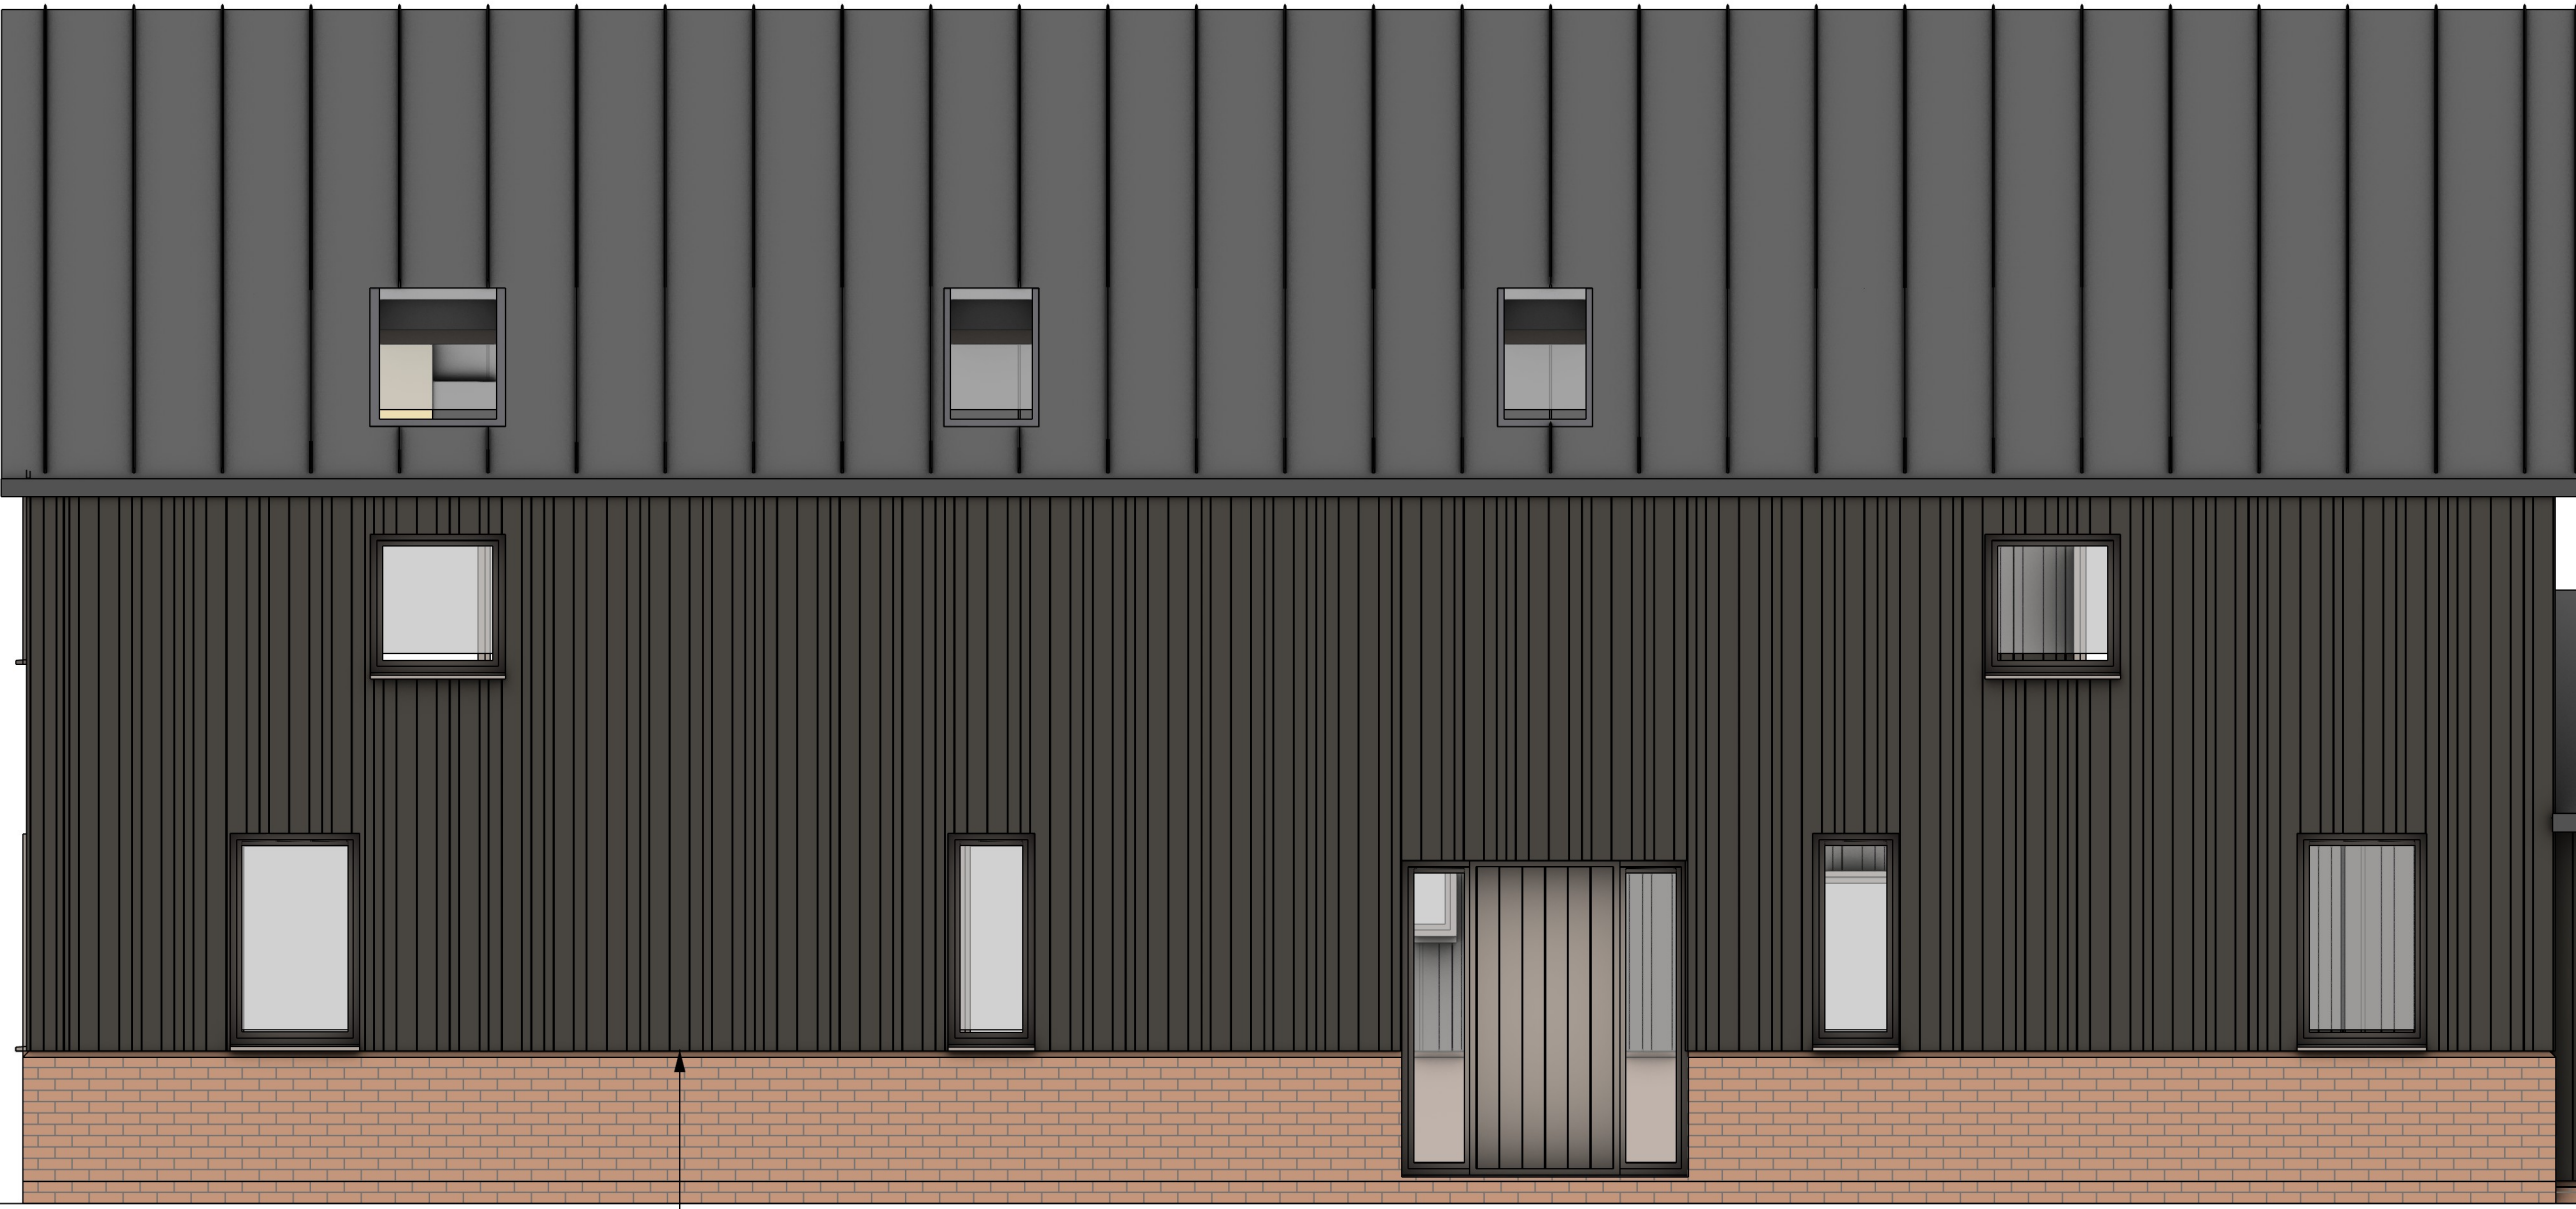
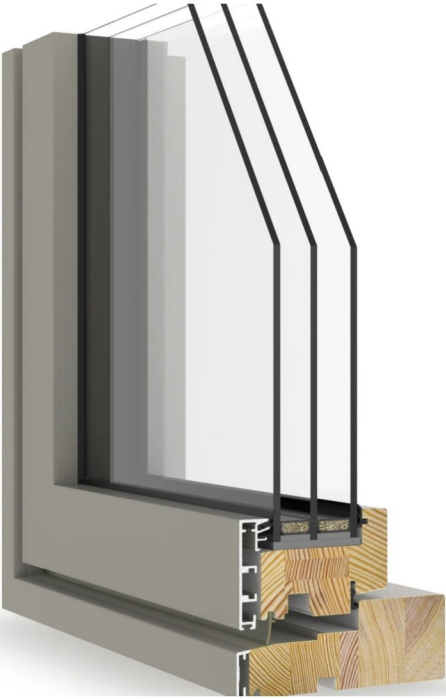
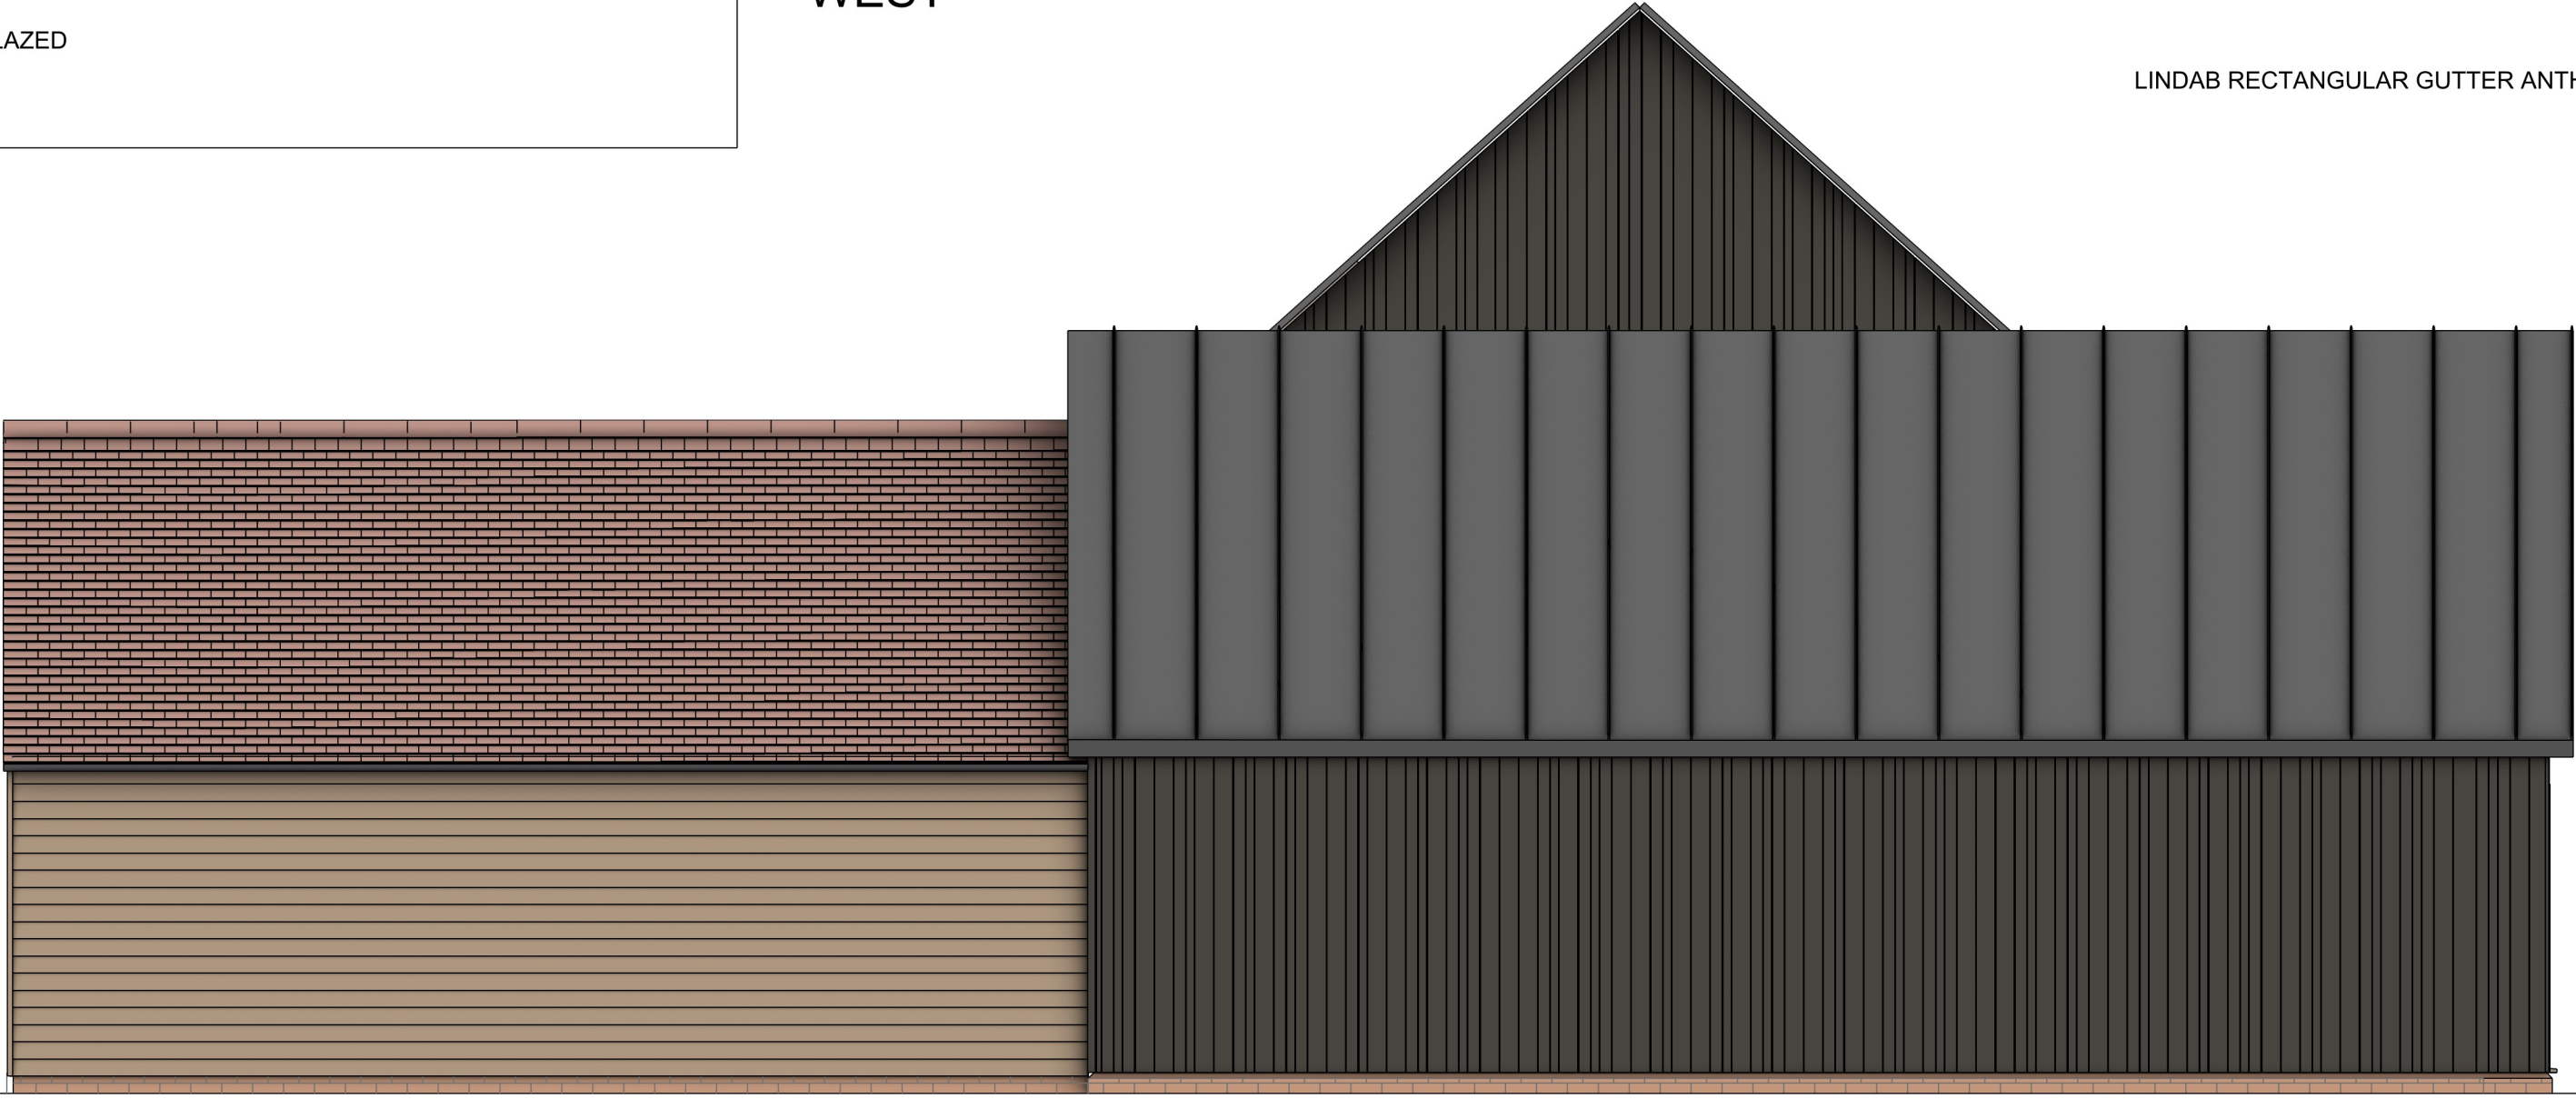


DAVID COOKE DESIGN THE BESPOKE OAK BUILDING CO LTD		3 The Old Boiler House Devizes SN10 5LX 07890 164535	SCALE 1:50	PAPER A1	IMPORTANT NOTICE:	FOR PLANNING PURPOSES ONLY, NOT TO BE USED FOR TECHNICAL OR CONSTRUCTION PURPOSES	DRAWING 2 BARN 1 PROPOSED ELEVATIONS								
 STANDING SEAM METAL - GREENCOAT PLX ROCK GREY  SINGLE DOORS - NORRSKEN ALU-CLAD FRAMED DOOR - STONE GREY SOUTH - REAR															
VELUX TRIPLE GLAZED ANTHRACITE  NORRSKEN ALU CLAD PANEL DOOR - STONE GREY NORTH - FRONT									 MICHELMERSH LINDFIELD MULTI (BUFF/RED)	 FEATHEREDGE OAK CLADDING - TO WEATHER					
 CHARRED, LIGHT BRUSHED AND OILED RANDOM WIDTH LARCH CLADDING. ON OPENING LINK LOOK FOR 'LARCH CHARRED LIGHT BRUSHED'									PLAIN CLAY TILES HERITAGE CLAYHALL HAMLET   SAWN NATURAL OAK BRACE AND LEDGER DOOR - TO WEATHER GREEN OAK POSTS, BEAM AND BRACES EAST						
 ALL WINDOWS: NORRSKEN TRIPLE GLAZED ALUMINIUM CLAD STONE GREY									FEATHEREDGE OAK CLADDING - TO WEATHER  LINDAB RECTANGULAR GUTTER ANTHRACITE WEST						
0 METRES 2 4 6 8 10 12 14 16 18 20 METRES															
REV 06	DRAWN BY DMC	F D-DRAFT, T-TENDER, F-FINAL, C-CONSTRUCTION, SBS- PRE APPLICATION, S-PLANNING	DATE 29/05/26	CLIENT DAVID COOKE AND LORRAINE TOVEY COOKE	PLOT 1 SEEND RD WORTON DEVIZES SN10 1SQ	© THIS DRAWING IS THE COPYRIGHT OF DAVID COOKE DESIGN AND MUST NOT BE USED OR DISCLOSED WITHOUT PRIOR PERMISSION	Any further details required please contact David Cooke david@bespokeoakbuildings.com 07890 164535								