
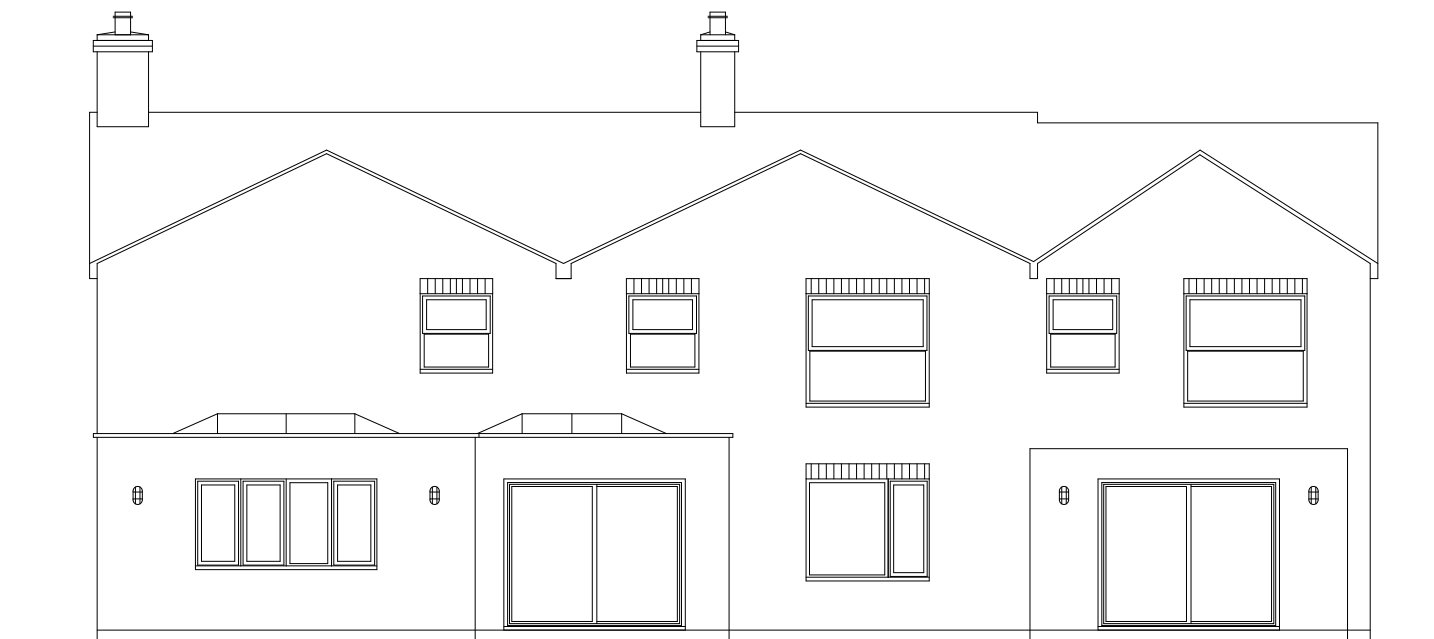
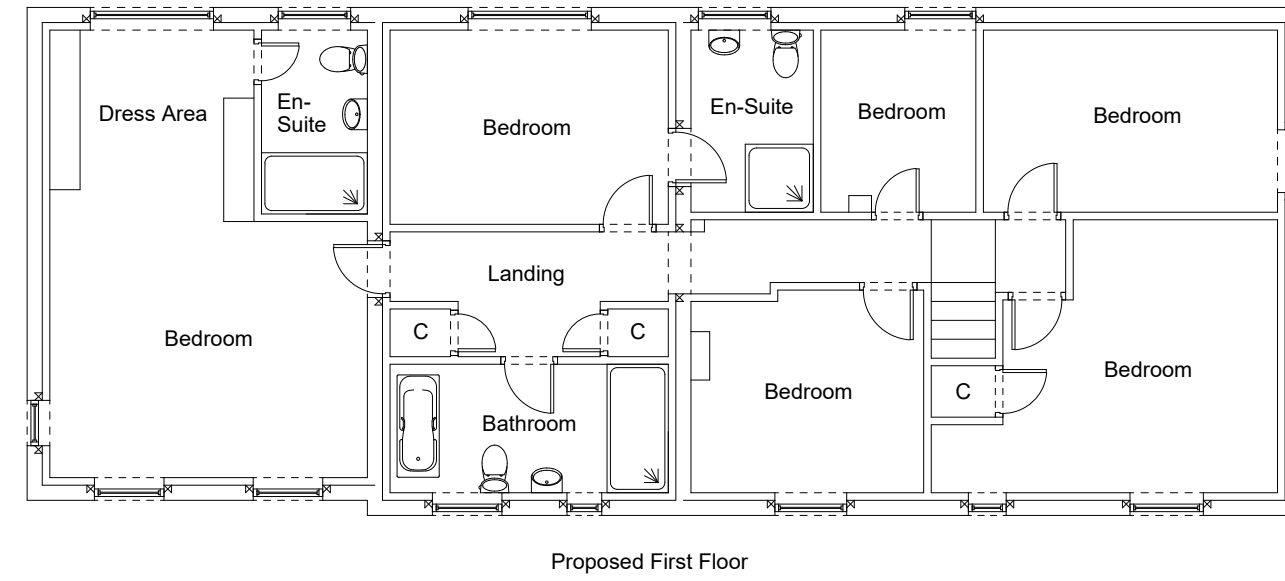


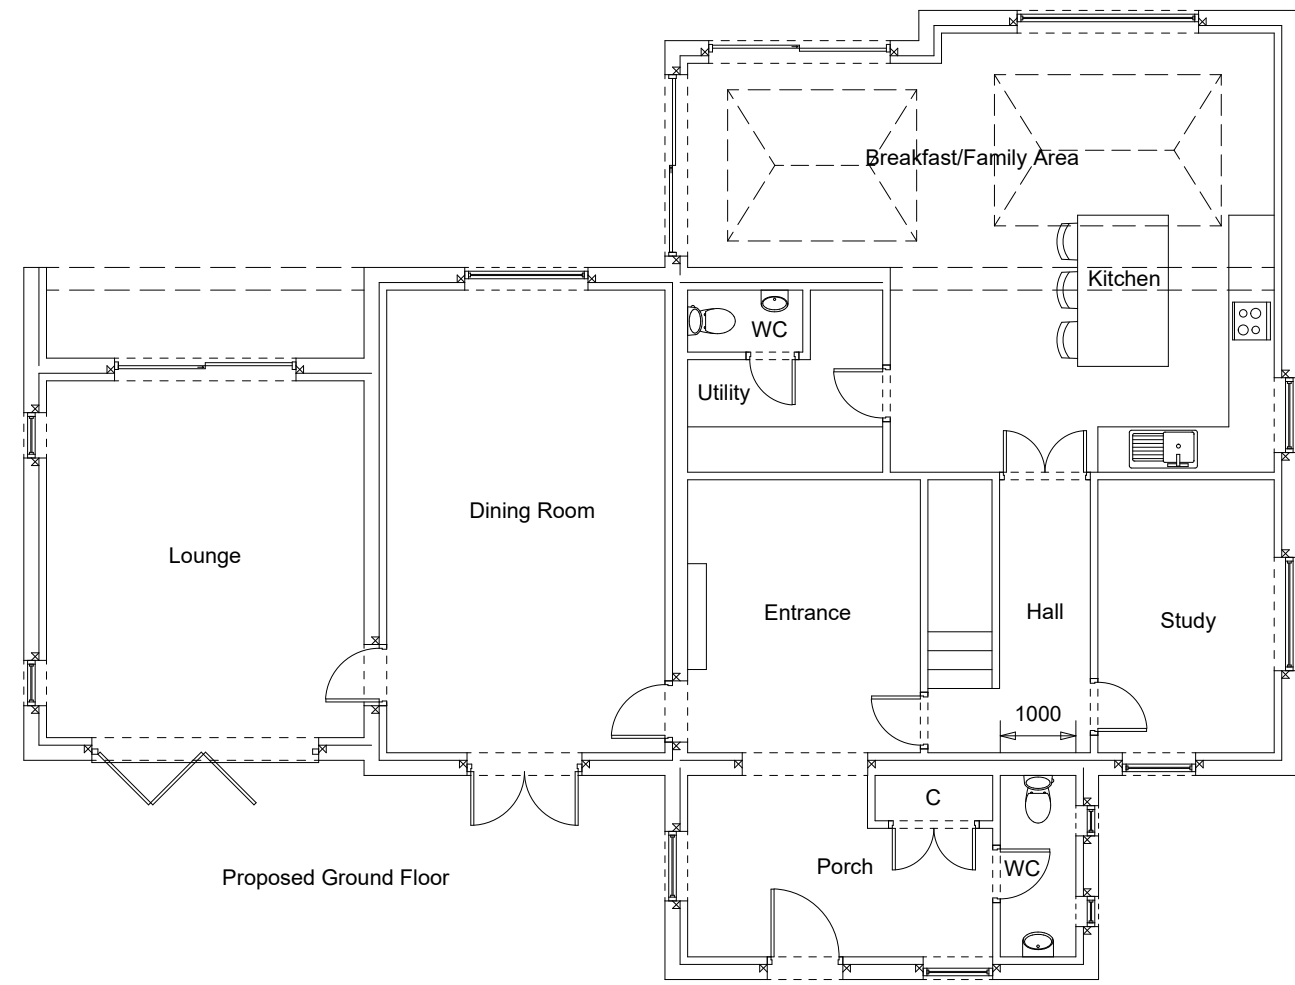

Client
Mr J Jones
Project
**13 Whitehall Lane
Royal Wootton Bassett
Wiltshire
SN4 7SB**

Drawing Title
Proposed Rev C

Drawing No.
25/3405/02

Date May 2026	Scale 1:100 @ A2
Drawn by MM	Checked by RGN

27b High Street Highworth Swindon SN6 7AG	01793 762368 07798 864291
--	------------------------------